


A1	20/0/16	Scale changed to 1:20 from 1:50	A3
Revision	Date	Amendment	pkat

Development	Redrow Flag		
Drawing Title	Redrow Flag	Drawing No.	REDFL-001
Date of Issue	16/7/18	Revision	A
		Scale	1/20 @ A4

KEY

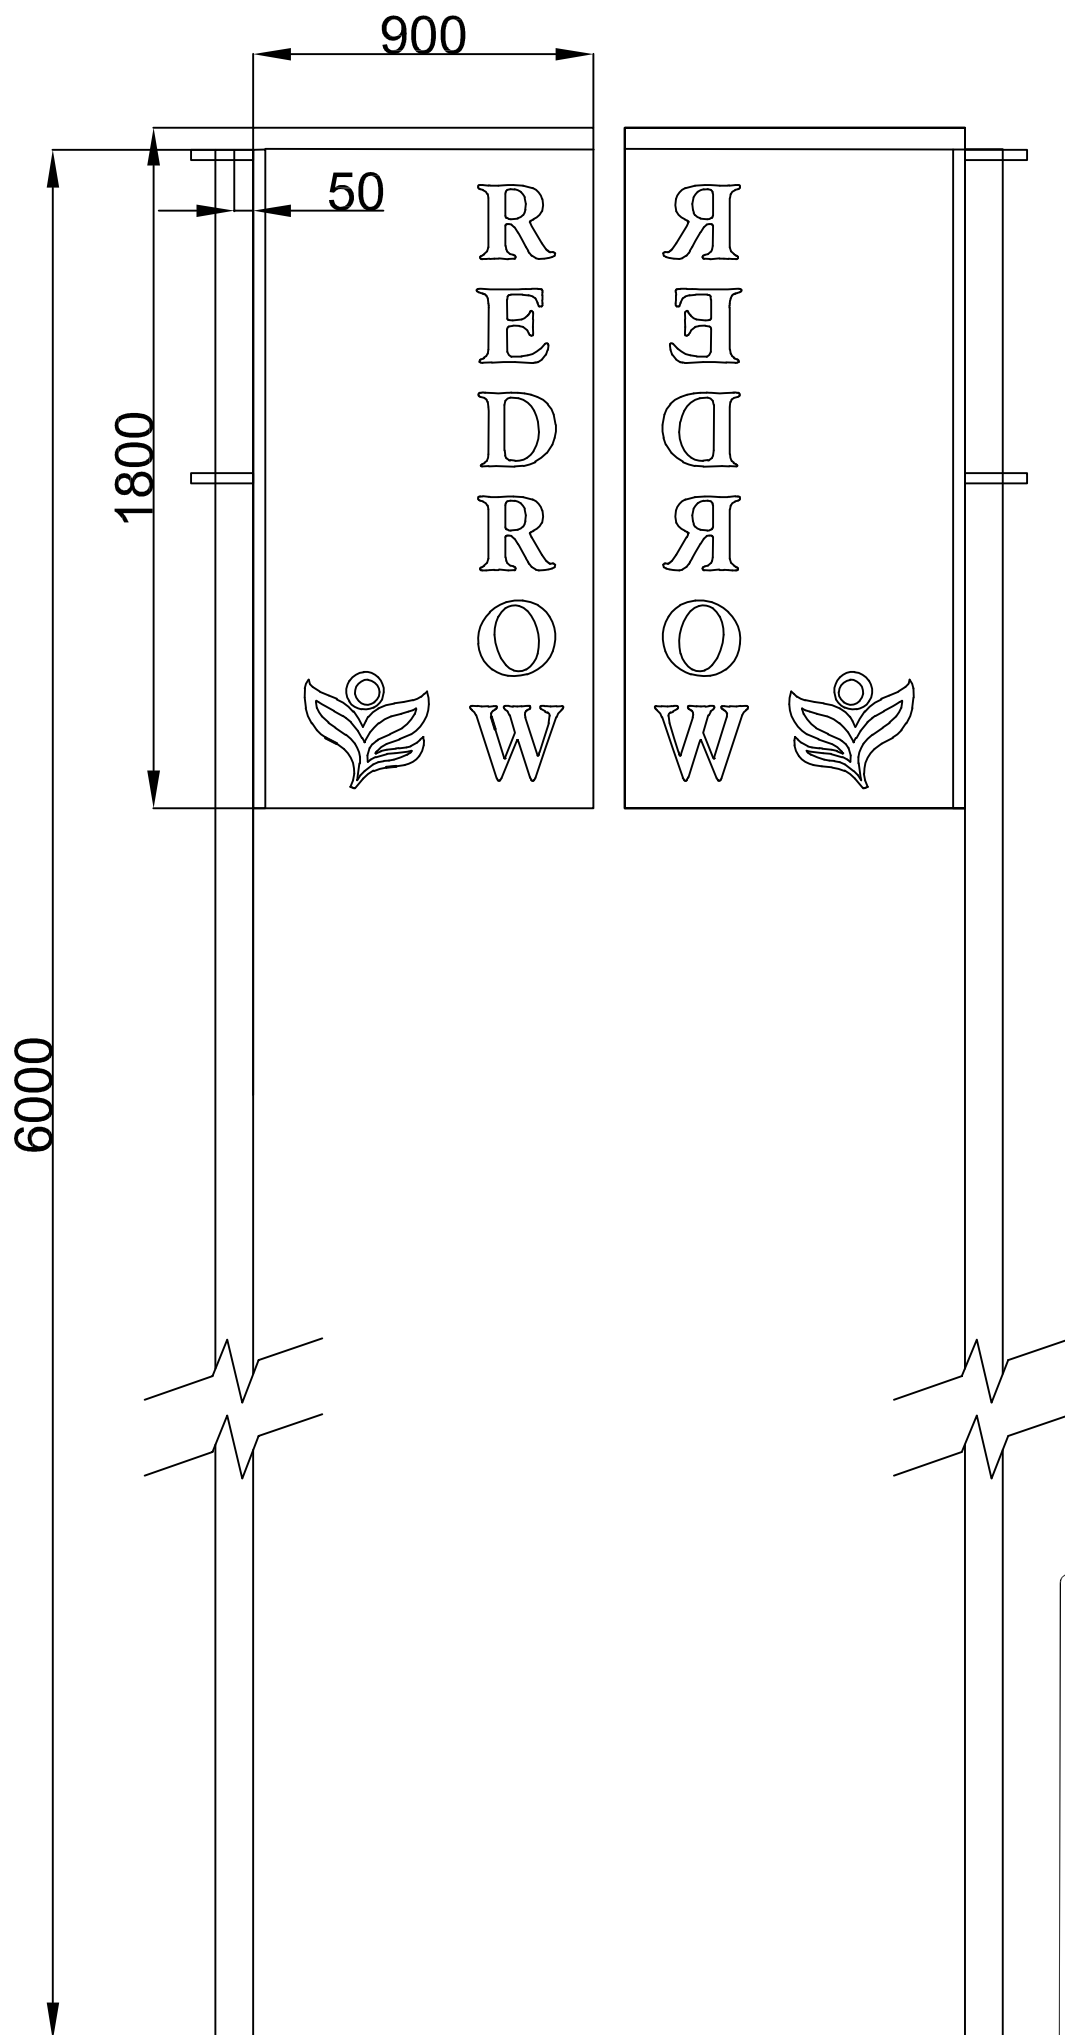

Redrow Homes Southern Counties

Director

Director / Secretary