



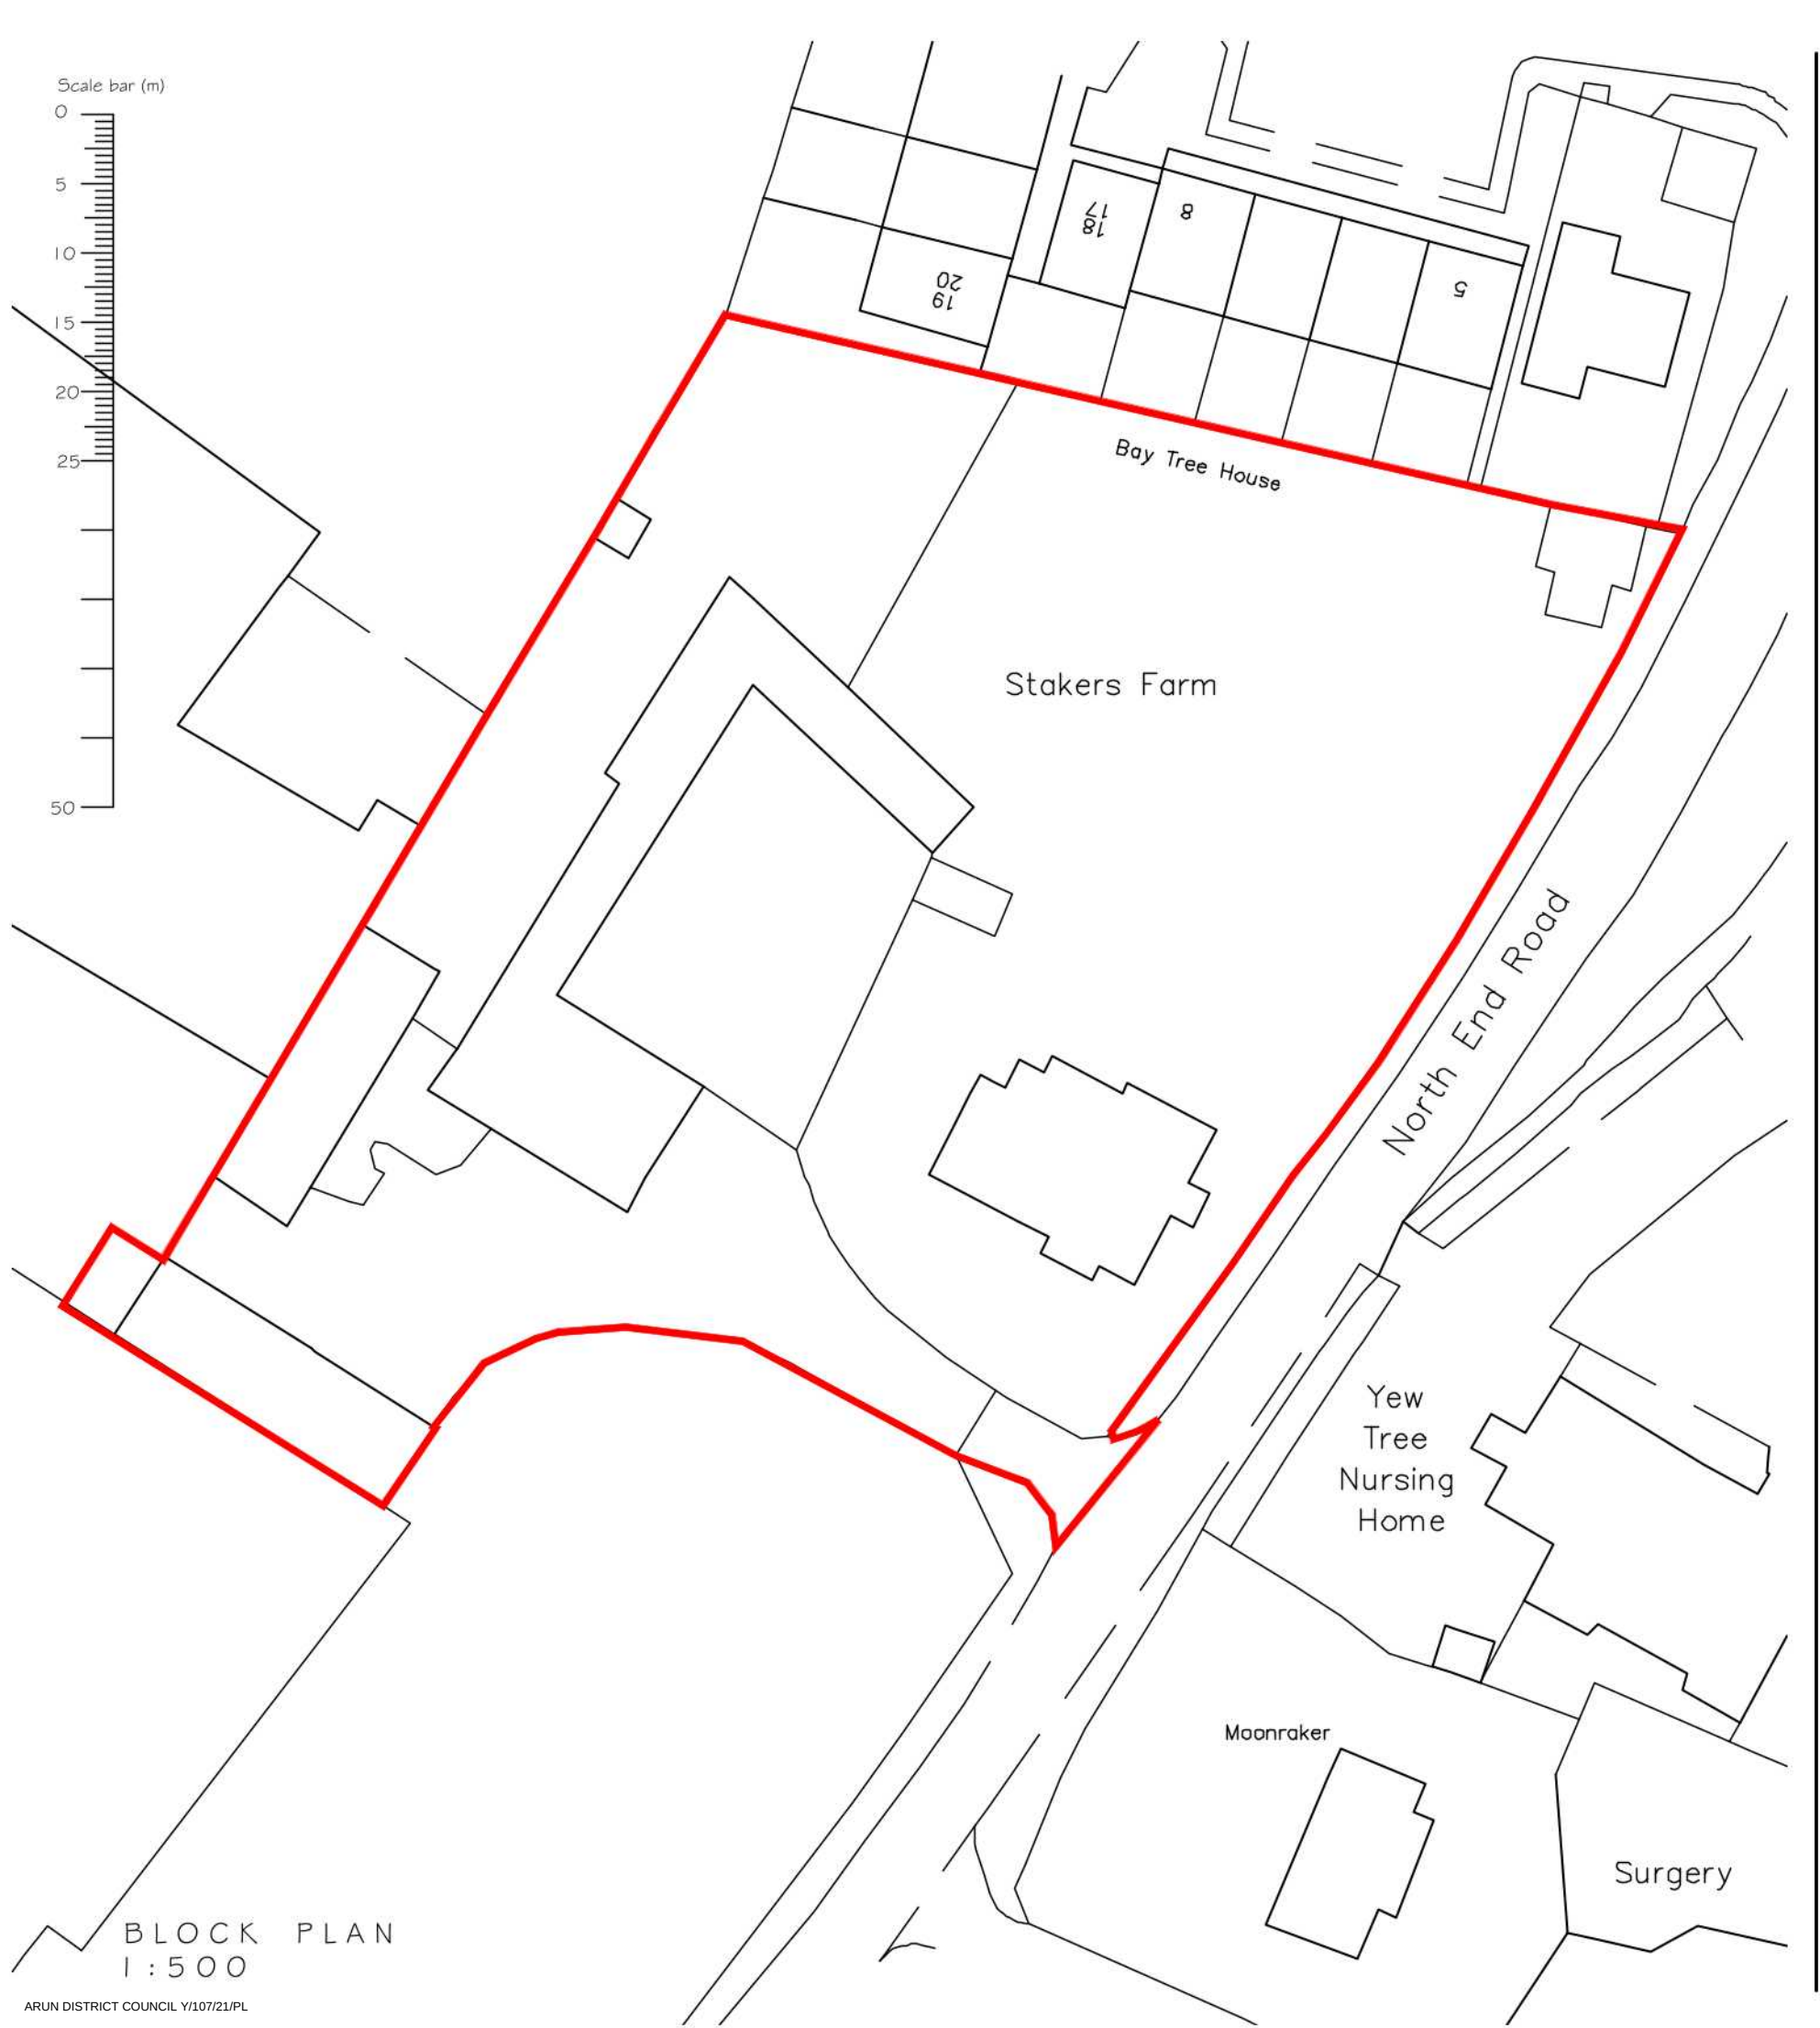

BLOCK PLAN
1:500

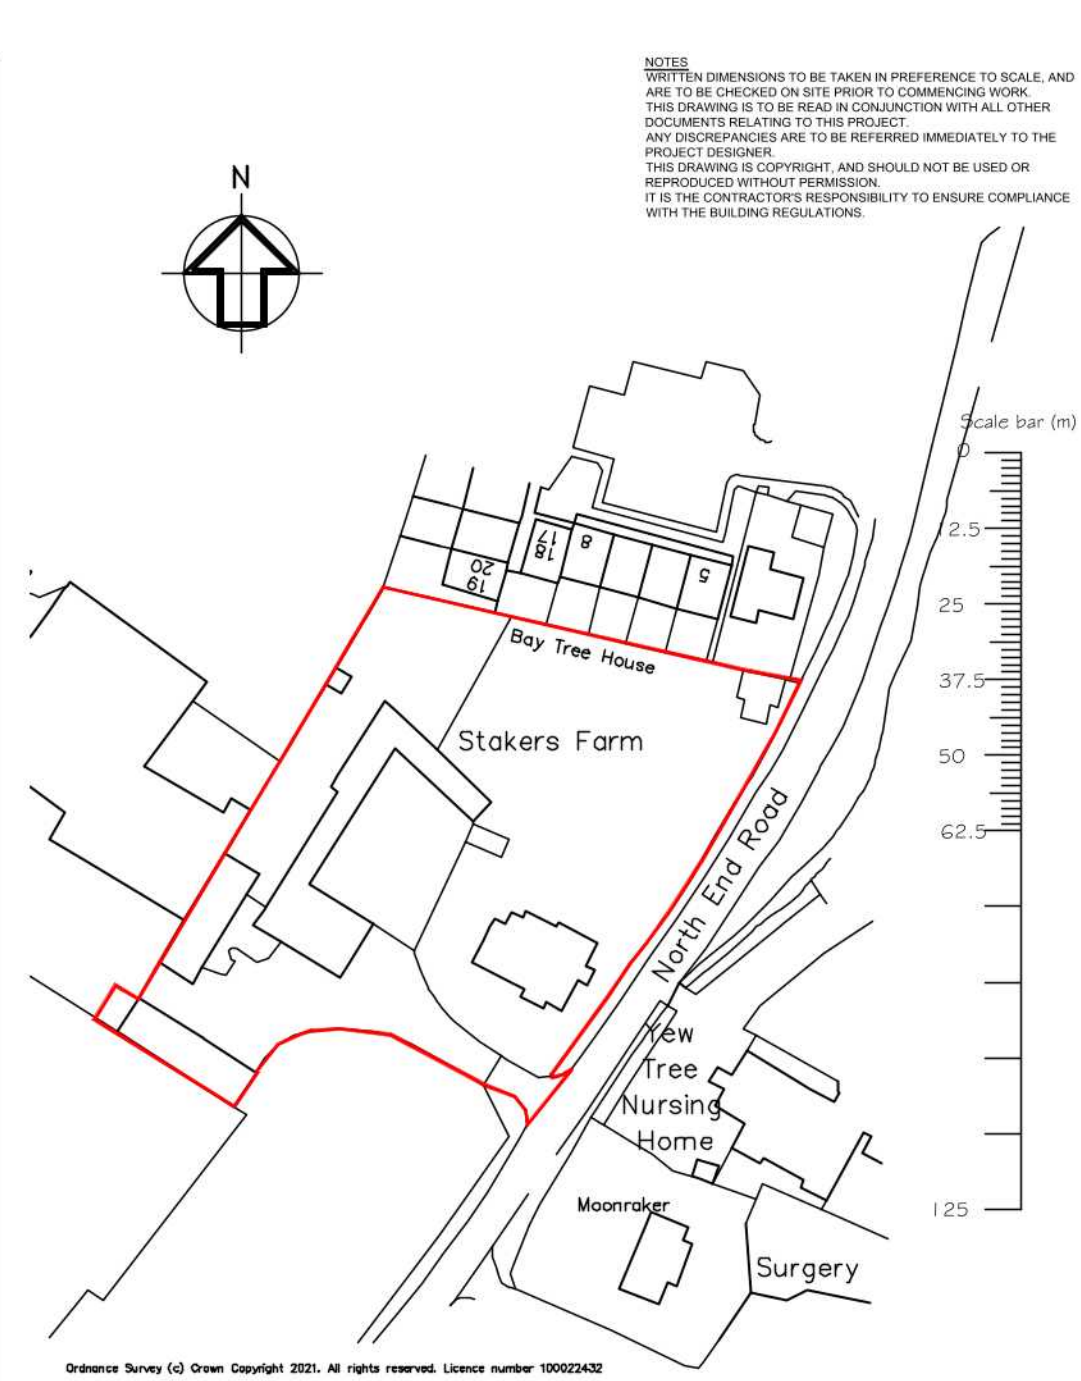

SITE LOCATION PLAN
1:1250

Ordnance Survey (c) Crown Copyright 2021. All rights reserved. Licence number 100022432

A	RED LINE BOUNDARY AMENDED	15.06.21
REV	DESCRIPTION	DATE

PROJECT
BARNs AT STAKERS FARM
NORTH END ROAD
YAPTON BN18 0DU

DRAWING TITLE
BARNs - SITE LOCATION PLAN AND
BLOCK PLAN

SCALE 1:1250 / 1:500 @A3	DRAWN BY PLB	DATE JUN 21
DWG NO 1020/08	REV. A	

Unit 3b Woodhorn Business Centre
Woodhorn Lane
Oving Chichester
West Sussex PO20 2BX
Tel 01243 774764
www.sloaneandbrown.co.uk

CHARTERED BUILDING SURVEYORS

SLOANE & BROWN

ARCHITECTURAL SERVICES