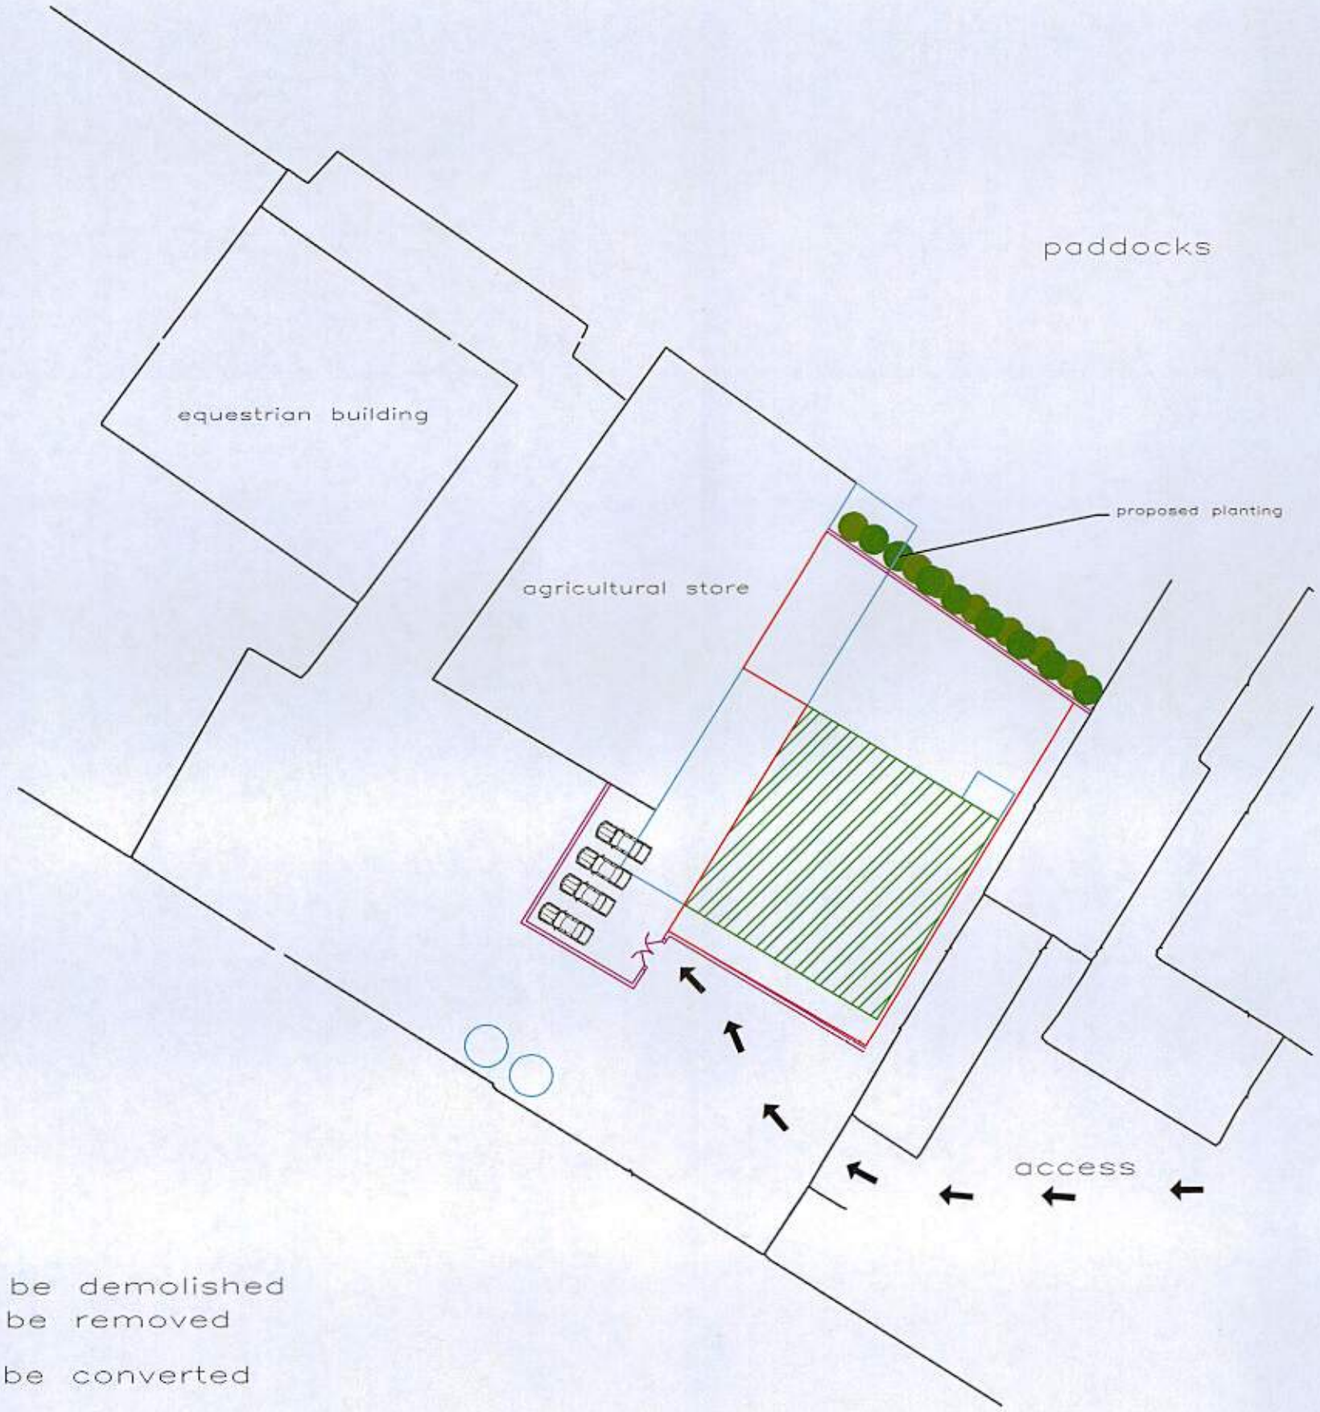

INDICATIVE

building footprint 348m2
building curtilage 348m2

= buildings to be demolished and tanks to be removed

= building to be converted

= 1.2m high flint wall to be constructed under permitted development

CREATIVE HERITAGE LTD
OAK FRAME DESIGN AND CONSERVATION
OLD PRINTERS YARD
156 SOUTH STREET
DORKING
SURREY
RH4 2HF
Tel: ++44 (0) 7725 023 313
Fax: ++44 (0) 1243 771653
Info@creative-heritage.co.uk
Web: www.creative-heritage.co.uk

DRAWN AT OFFICE	DRAWN BY	C.A.D.
CHICHESTER	BPK	
SCALE	DATE	CHECKED BY
1:500@A3	AUG14	BPK
JOB#	DRAWING No	
10007	10007.S.D	

Staker farm

ARUN DISTRICT COUNCIL Y/108/14/PD