EXISTING

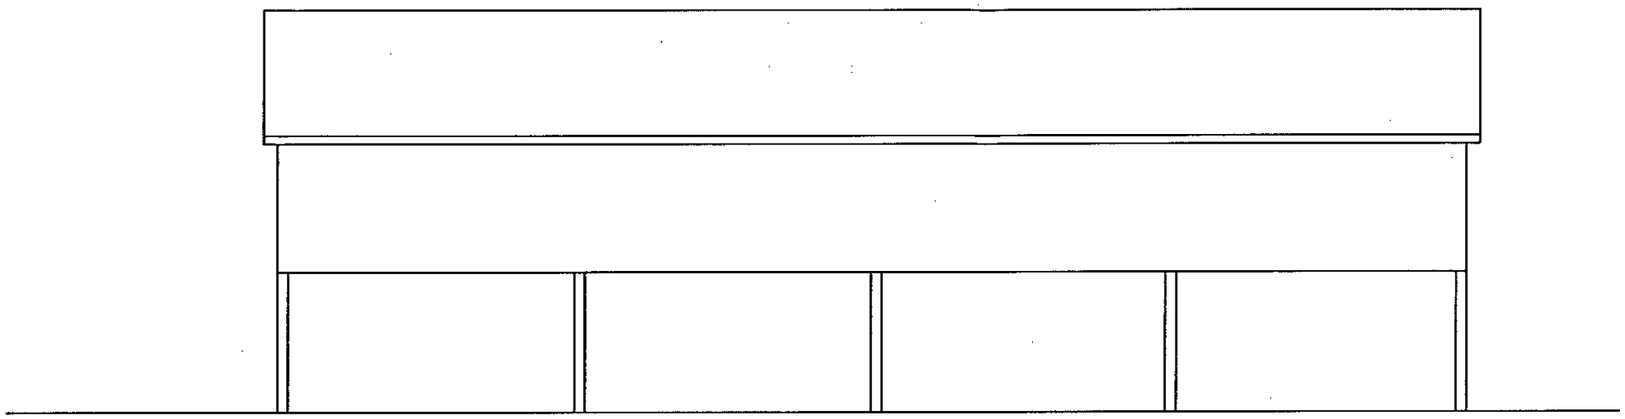

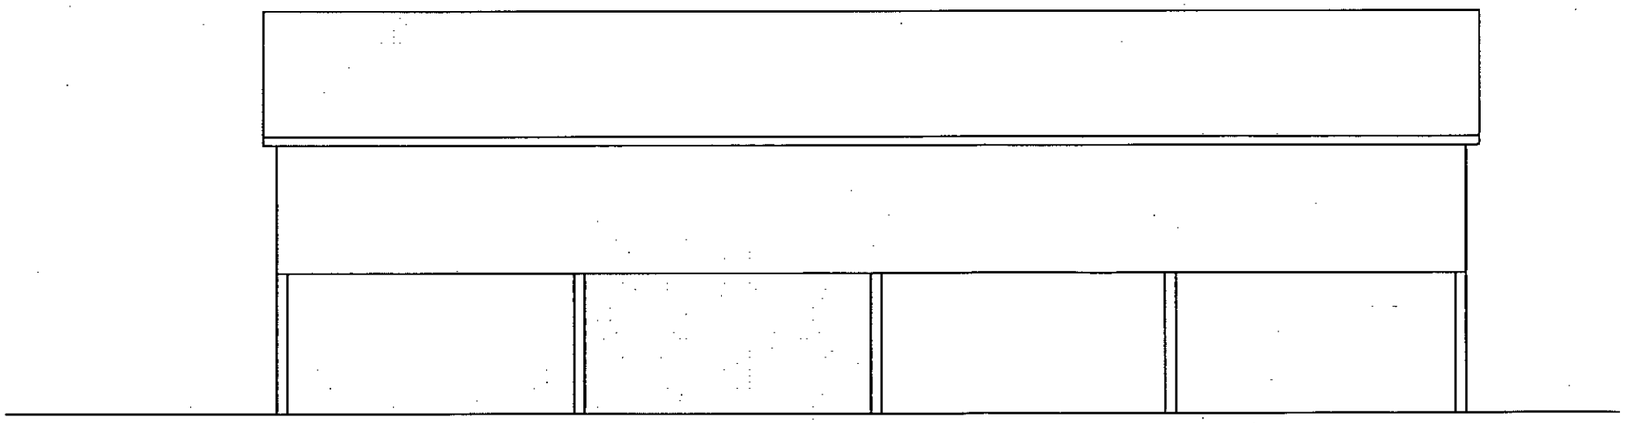

Staker farm

0 1 2 5 10

ARUN DISTRICT COUNCIL Y/108/14/PD

CREATIVE HERITAGE LTD
OAK FRAME DESIGN AND CONSERVATION

OLD PRINTERS YARD
156 SOUTH STREET
DORKING
SURREY
RH4 2HF

Tel: +44 (0) 7725 023 213
Fax: +44 (0) 1243 771693
Info@creative-heritage.co.uk
Web: www.creative-heritage.co.uk

DRAWN AT OFFICE	DRAWN BY C.A.D.
CHICHESTER	BPK
SCALE	DATE / CHECKED BY
1:100@A3	AUG14 / BPK
JOBS	DRAWING No
10007	10007.2.A