
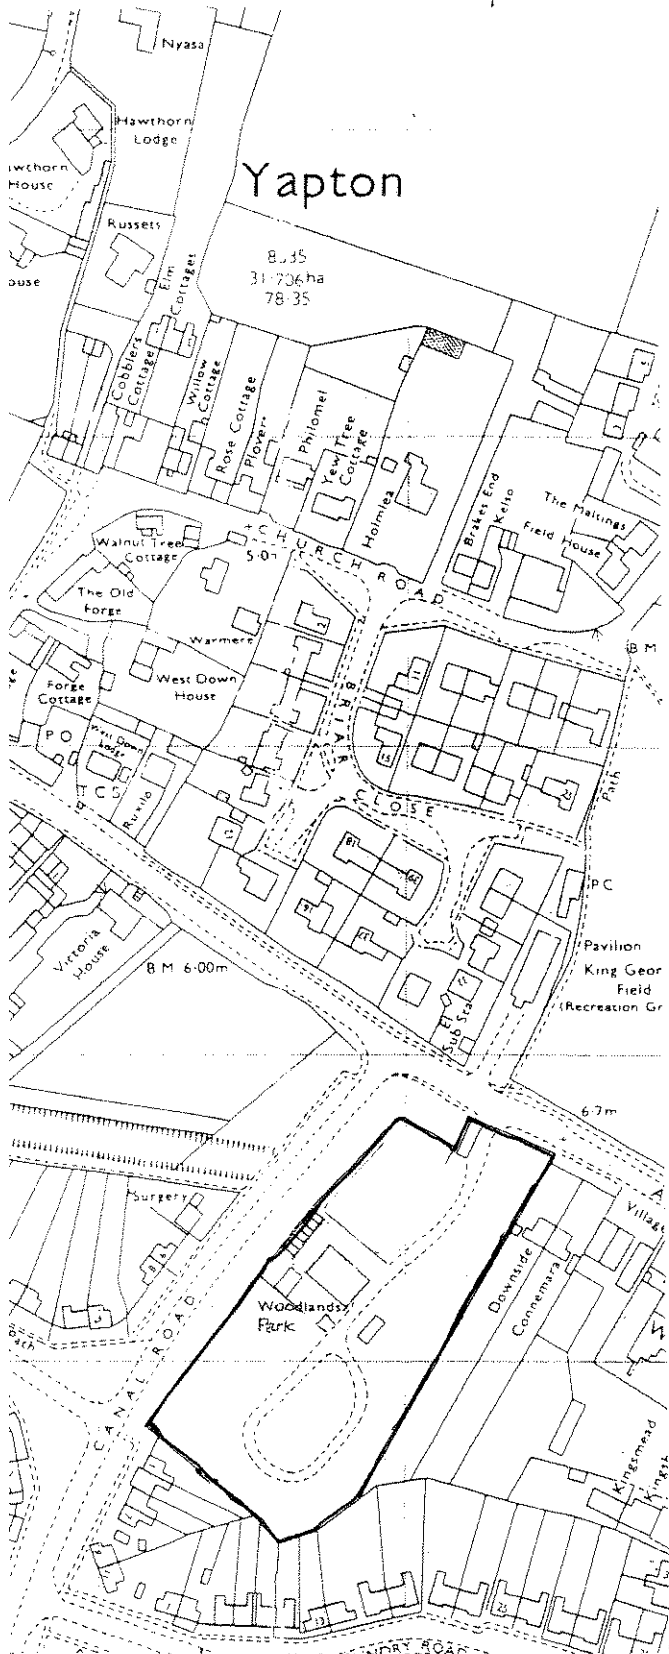


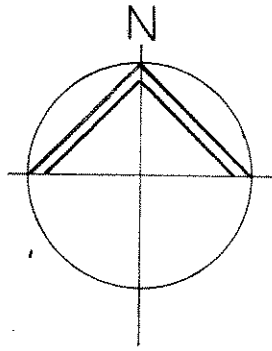

REVISIONS

M.J.J. TANNER

30 WOODLANDS PARK
MAIN ROAD, YAPTON
WEST SUSSEX BN18 0EZ

01243 920866

maxtanner@hotmail.co.uk

Mr S Haymes
Woodlands Park House
Woodlands Park
Main Road
Yapton BN18 0EZ

Demolish Existing Garages
Construct new Garages and Storage

DATE August 2020

SCALE 1:2500

DRG No 1129 - 1