


REVISIONS		M.J.J. TANNER 30 WOODLANDS PARK MAIN ROAD, YAPTON WEST SUSSEX BN18 0EZ 01243 920866 maxtanner@hotmail.co.uk
Mr S Haymes Woodland Park House Woodlands Park Main Road Yapton BN18 0EZ		Demolish Existing Garages Construct new Garages and Storage Construct new Garden Room
DATE	August 2020	
SCALE	1:200	
DRG No	1129 - 2	

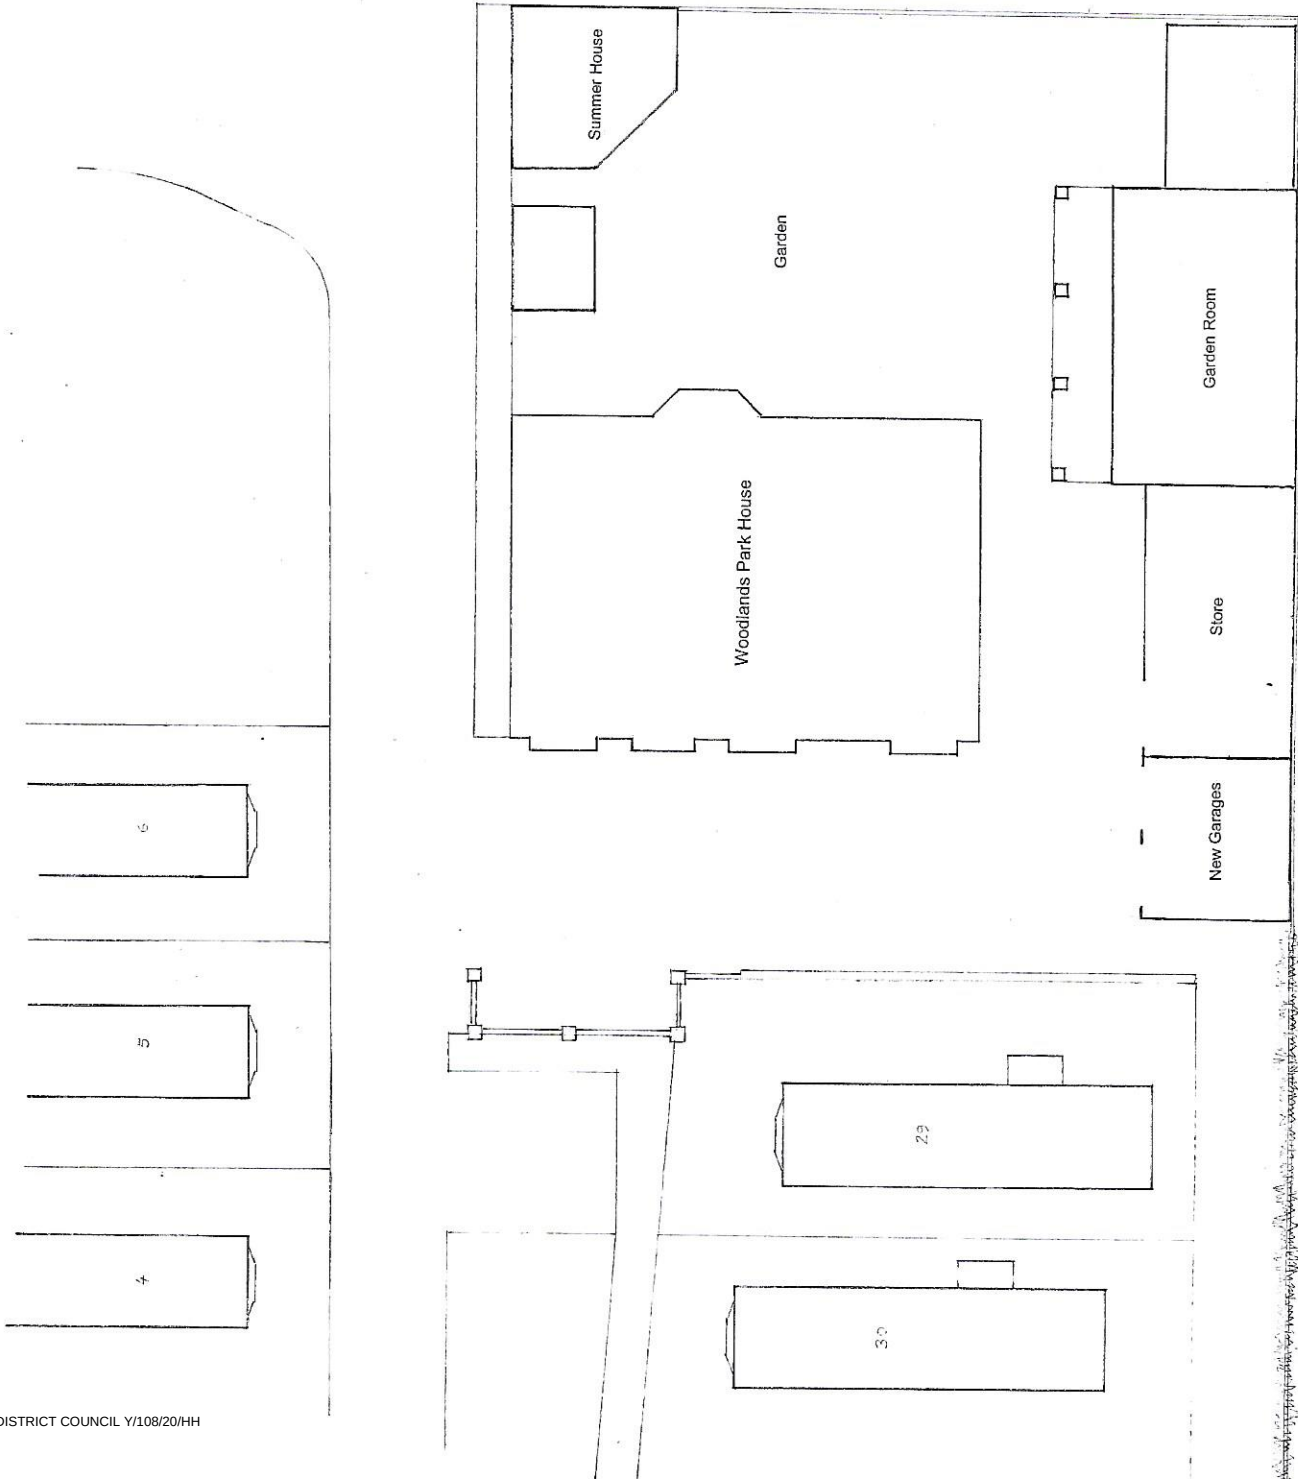

BLOCK PLAN 1-200