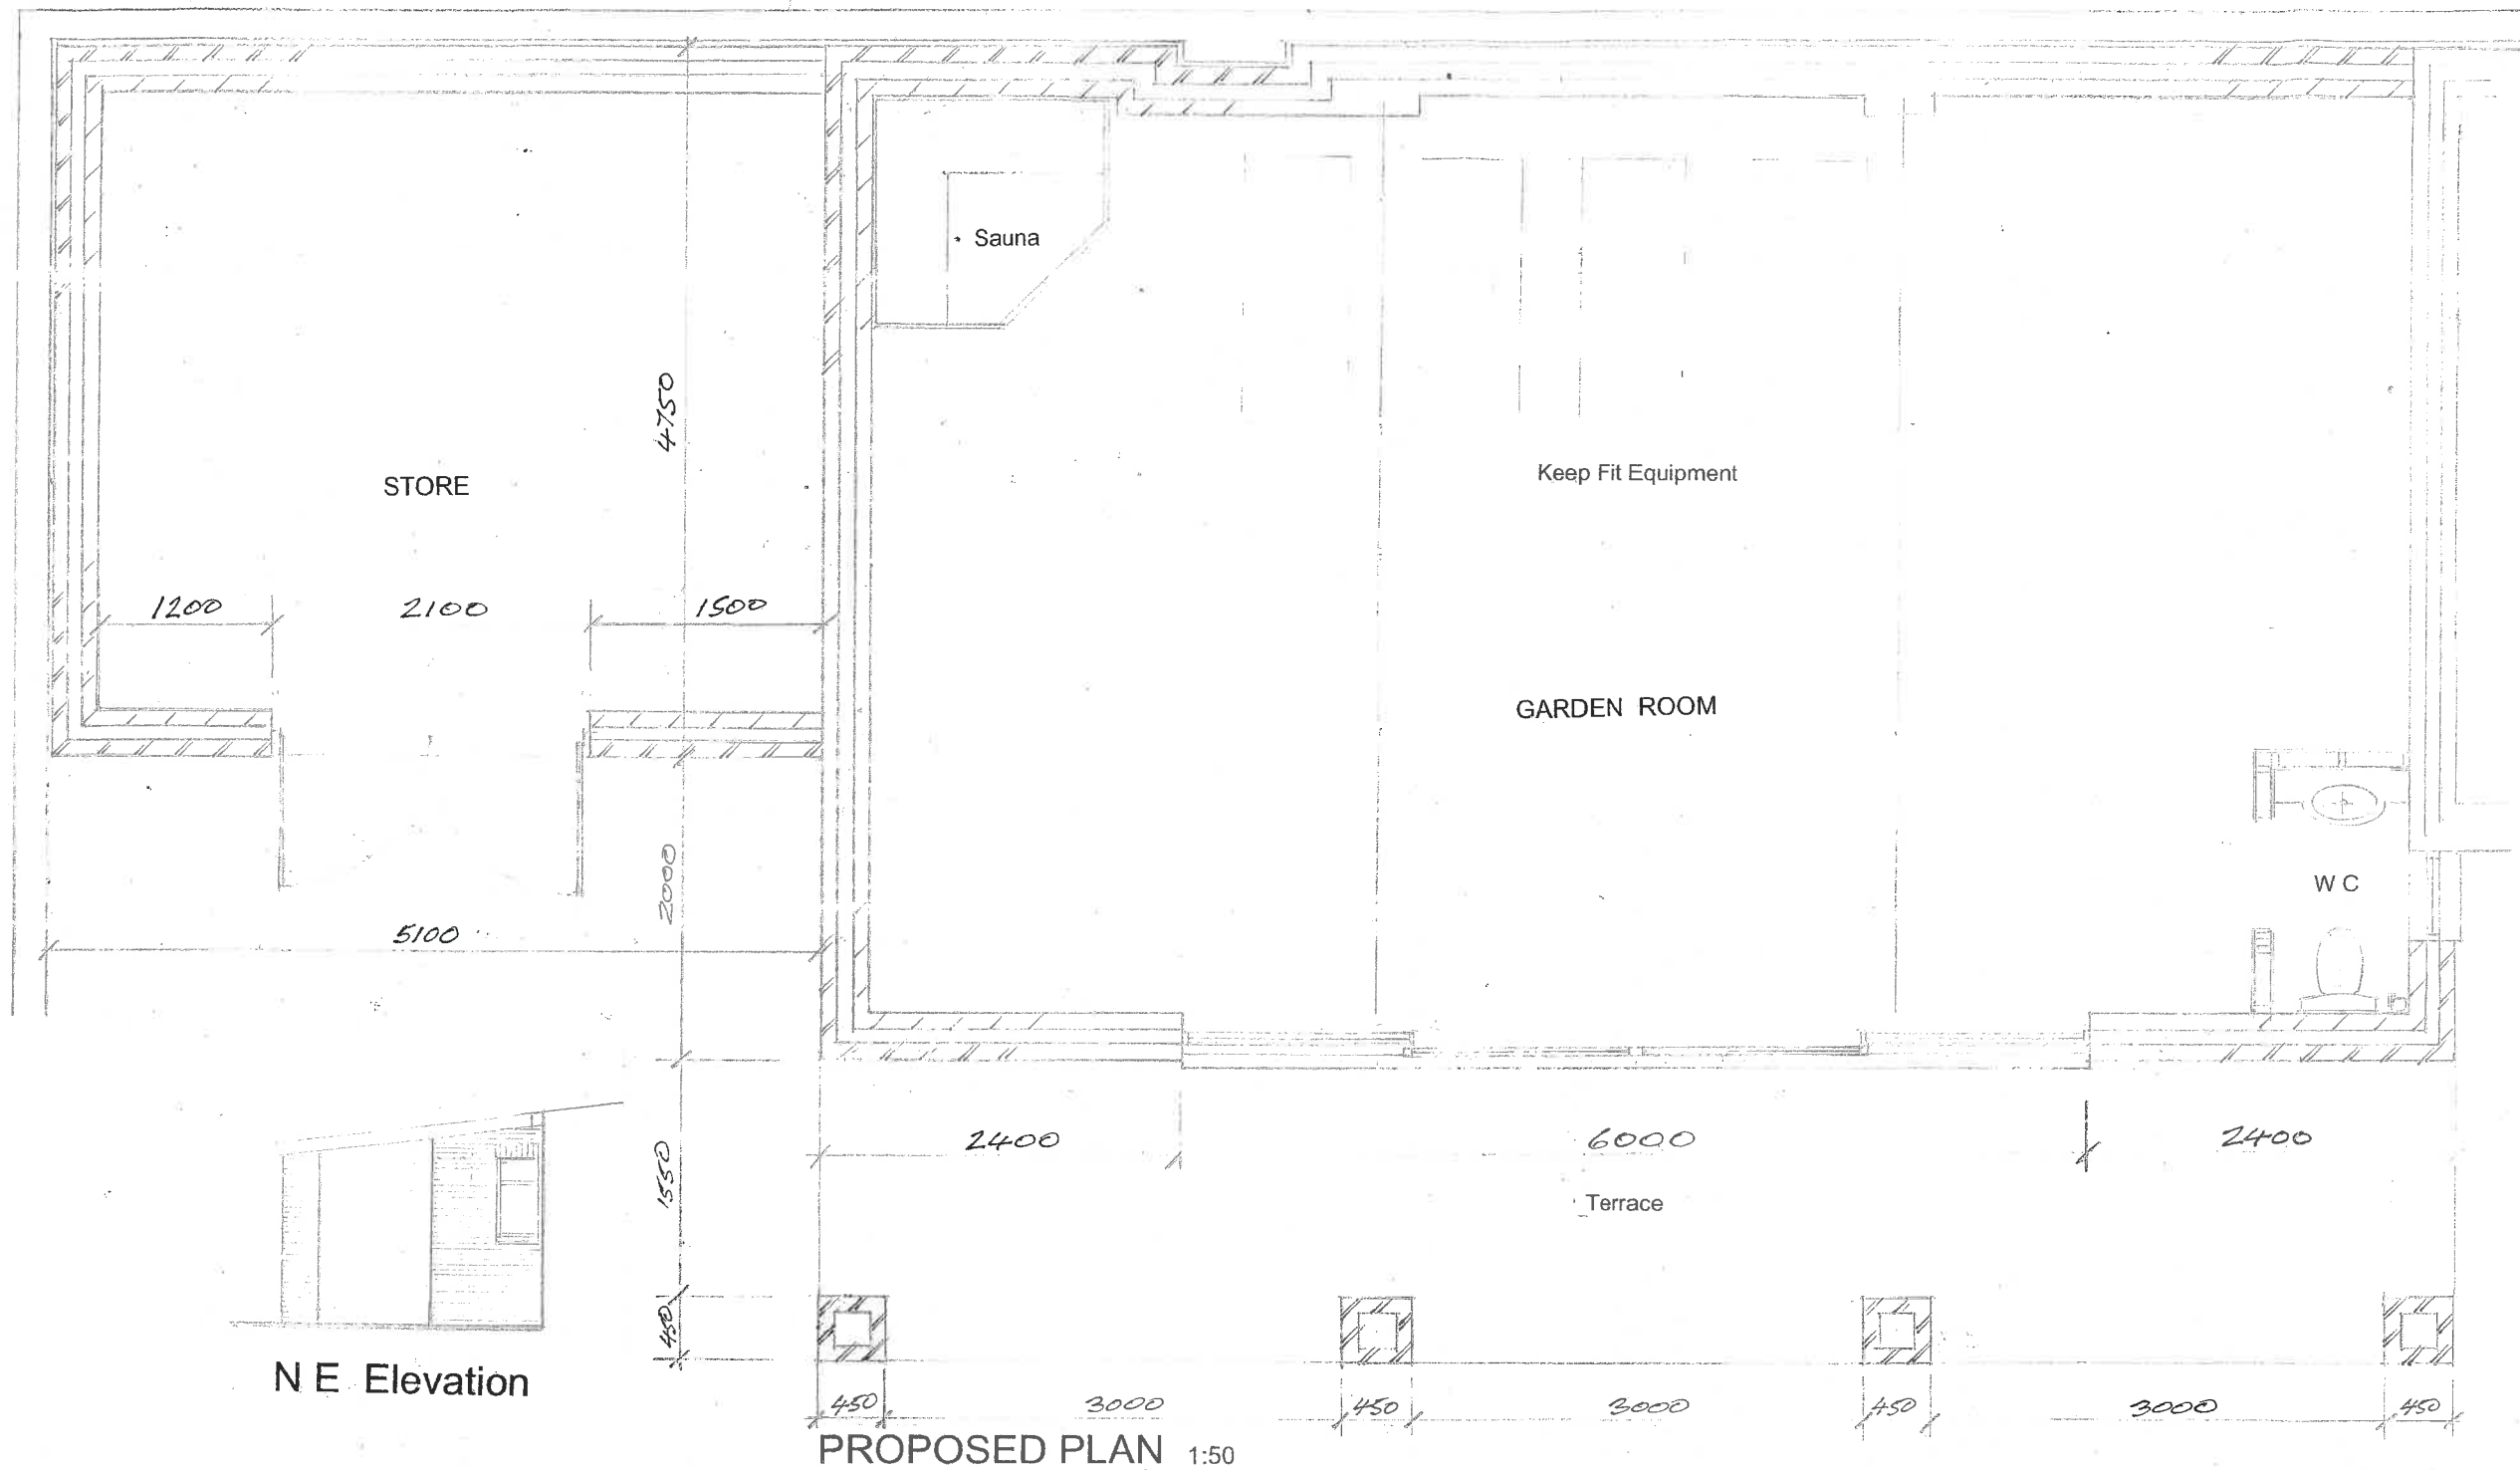


|   |                                        |
|---|----------------------------------------|
| B | Additional Dimensions added 28/10/2020 |
| A | Scale Bars added 22/10/2020            |

#### REVISIONS

**M.J.J. TANNER**

30 WOODLANDS PARK  
MAIN ROAD, YAPTON  
WEST SUSSEX BN18 0EZ

01243 920866  
maxtanner@hotmail.co.uk

Mr S Haymes  
Woodlands Park House  
Woodlands Park  
Main Road  
Yapton BN18 0EZ

Construct new Garden Room  
and Storage

|        |               |
|--------|---------------|
| DATE   | August 2020   |
| SCALE  | 1:50 1:100 A3 |
| DRG No | 1129 - 4 B    |