



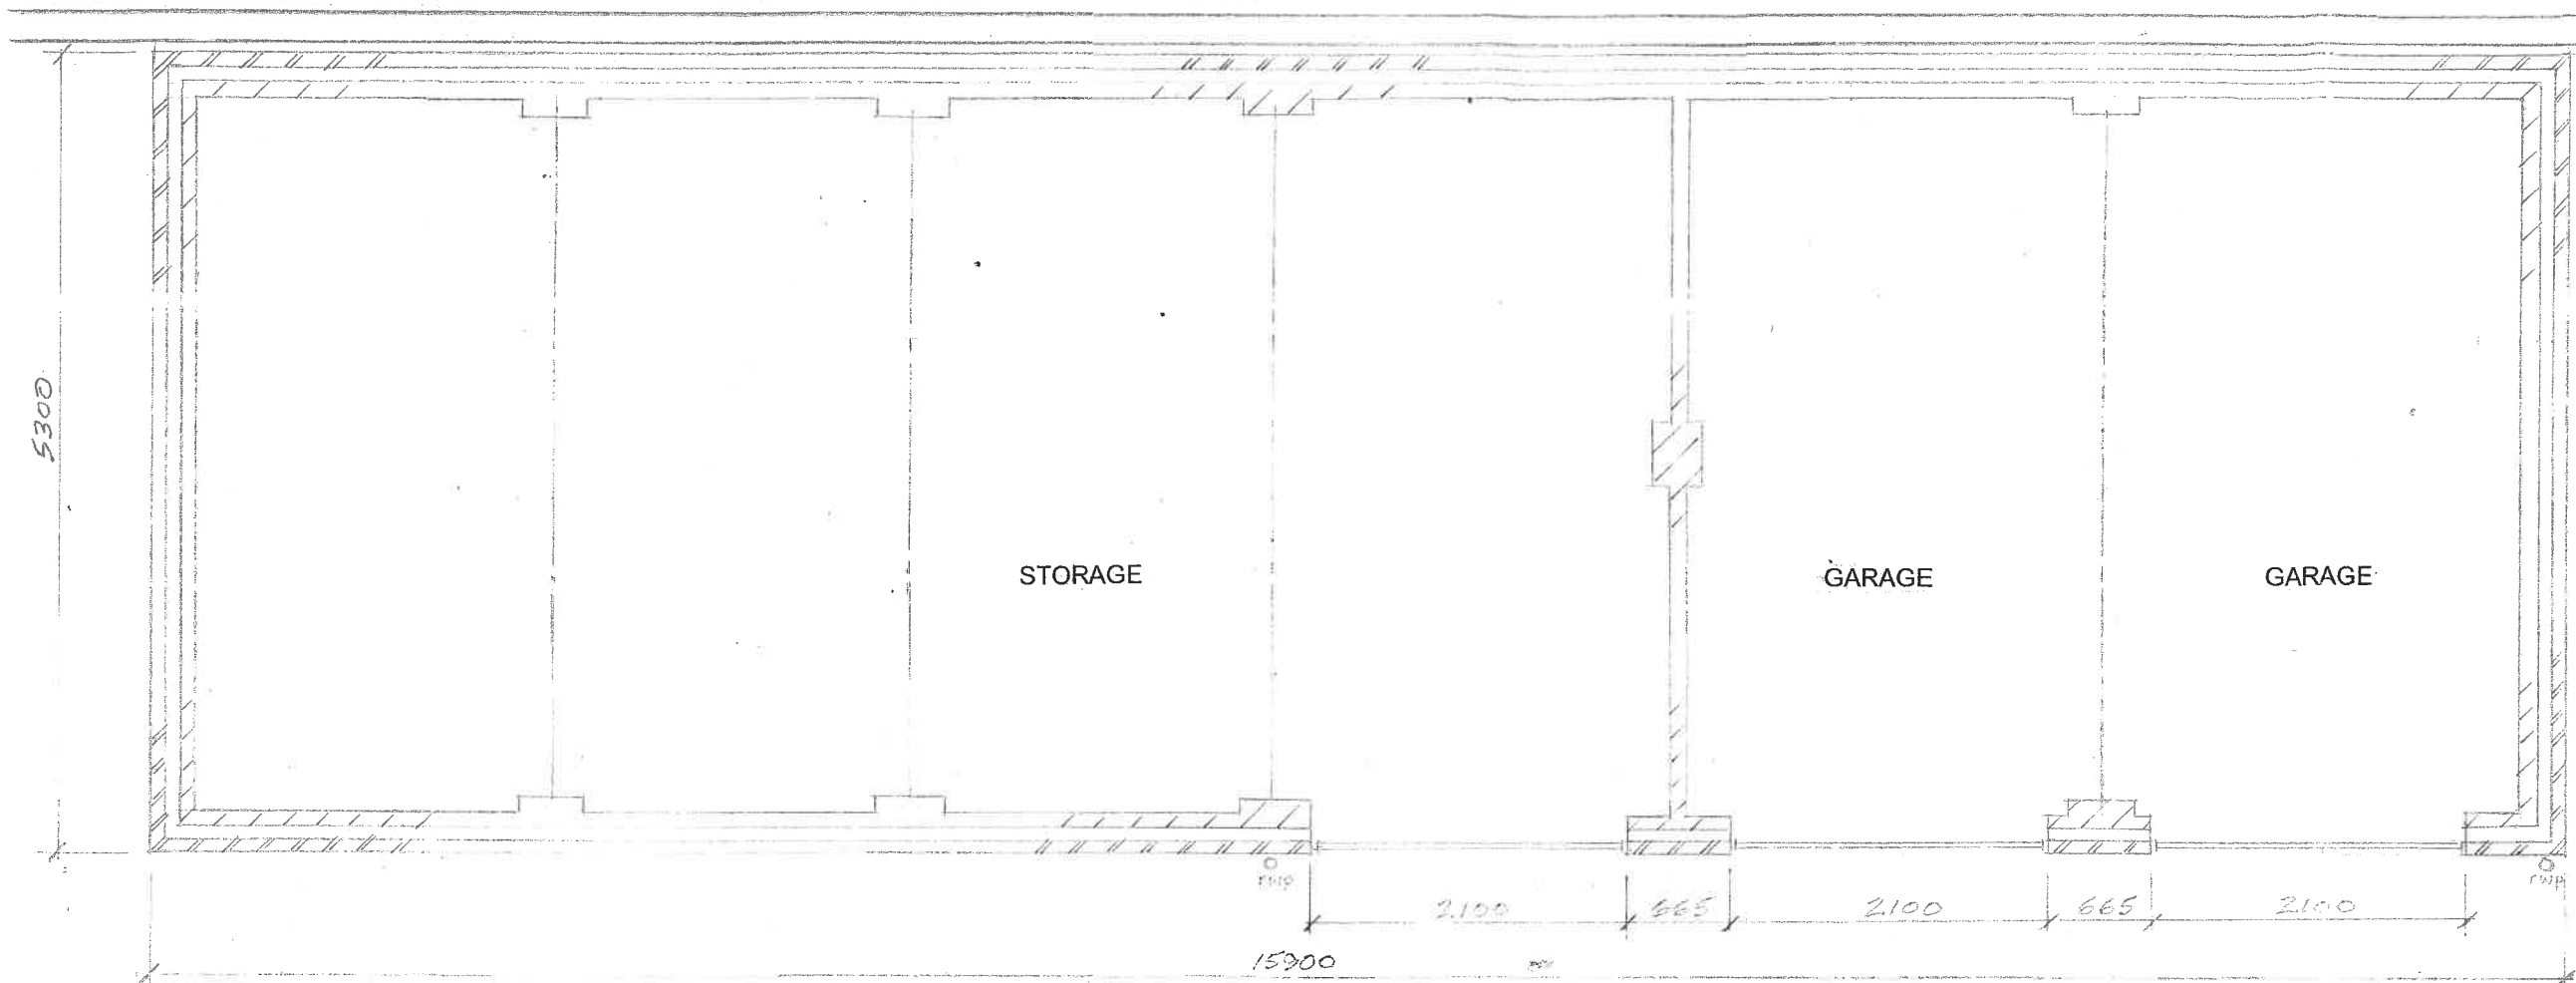


PROPOSED PLAN 1:50




N E Elevation

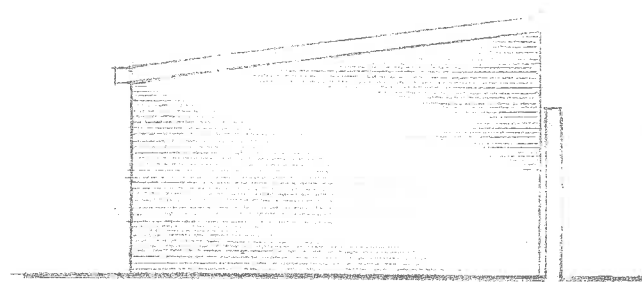

N W Elevation

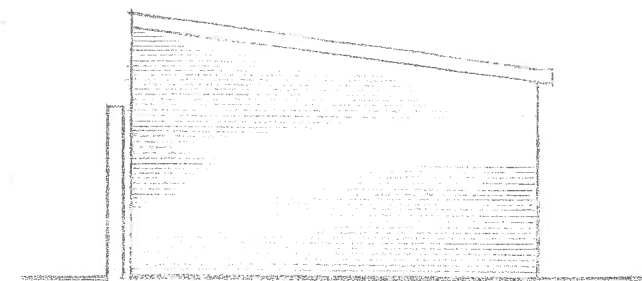


S W Elevation

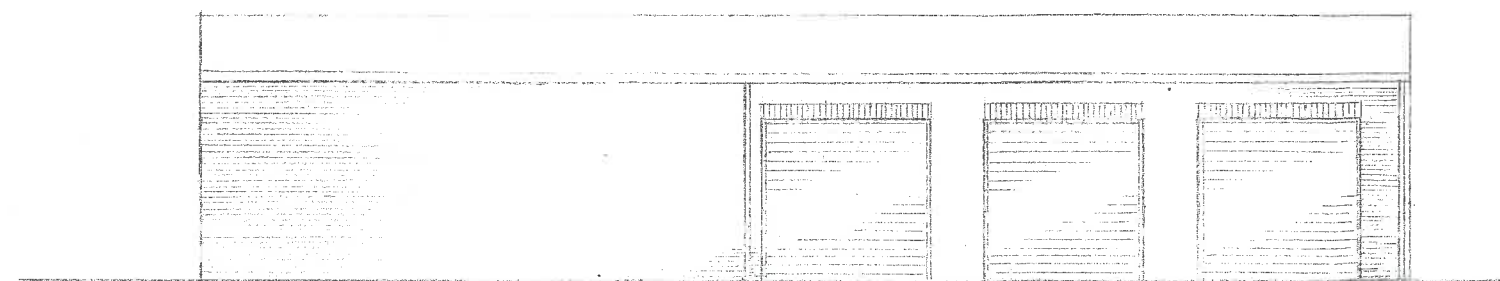

S E Elevation

ELEVATIONS 1:100

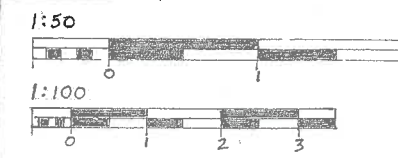

B	Scale Bars added 22/10/2020
A	Dimensions added 12/10/2020

REVISIONS

M.J.J. TANNER
30 WOODLANDS PARK
MAIN ROAD, YAPTON
WEST SUSSEX BN18 0EZ
01243 920866
maxtanner@hotmail.co.uk

Mr S Haymes
Woodlands Park House
Woodlands Park
Main Road
Yapton BN18 0EZ

Demolish Existing Garages
Construct new Garages and Storage

DATE	August 2020
SCALE	1:50 1:100 A3
DRG No	1129 - 3 B