




NOTES
 WRITTEN DIMENSIONS TO BE TAKEN IN PREFERENCE TO SCALE, AND ARE TO BE CHECKED ON SITE PRIOR TO COMMENCING WORK.
 THIS DRAWING IS TO BE READ IN CONJUNCTION WITH ALL OTHER DOCUMENTS RELATING TO THIS PROJECT.
 ANY DISCREPANCIES ARE TO BE REFERRED IMMEDIATELY TO THE PROJECT DESIGNER.
 THIS DRAWING IS COPYRIGHT, AND SHOULD NOT BE USED OR REPRODUCED WITHOUT PERMISSION.
 IT IS THE CONTRACTOR'S RESPONSIBILITY TO ENSURE COMPLIANCE WITH THE BUILDING REGULATIONS.

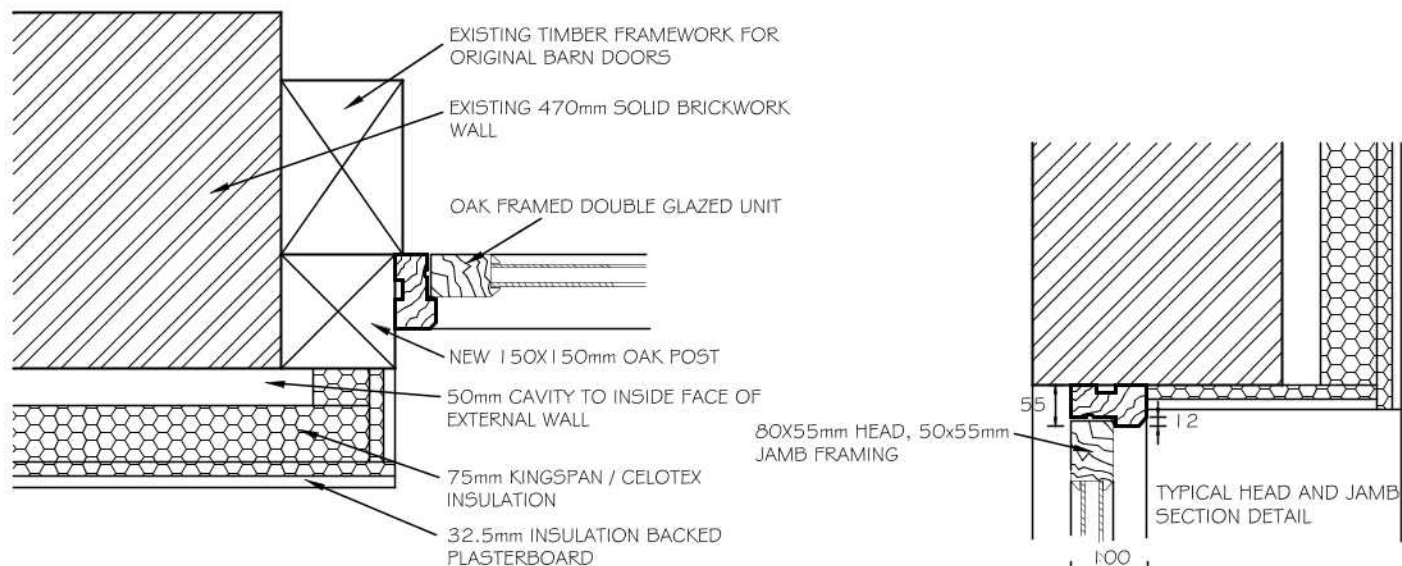



PLAN OF JAMB TO MAIN BARN OPENING
 SCALE 1:10

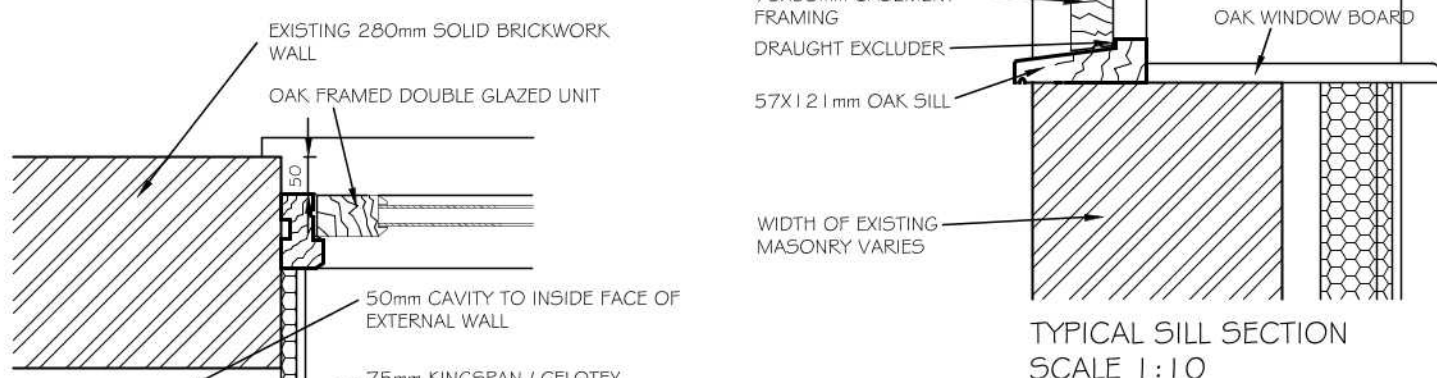

PLAN OF JAMB TO SINGLE STOREY AREA OF BARN 2
 SCALE 1:10

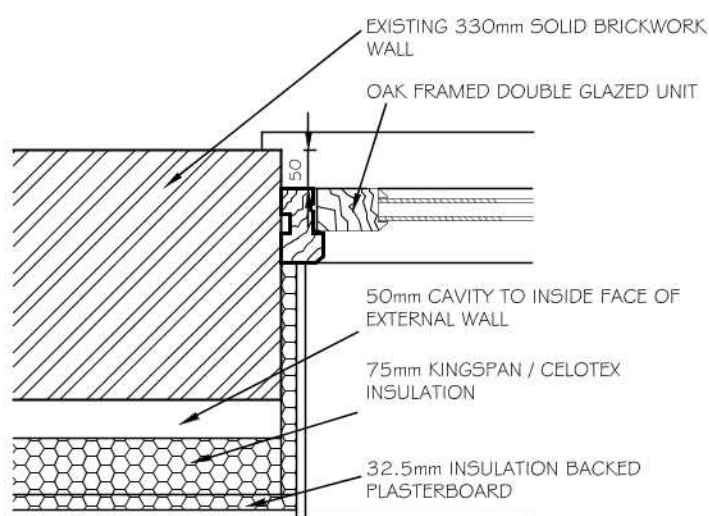

PLAN OF JAMB TO TWO STOREY AREA OF BARN 1
 SCALE 1:10

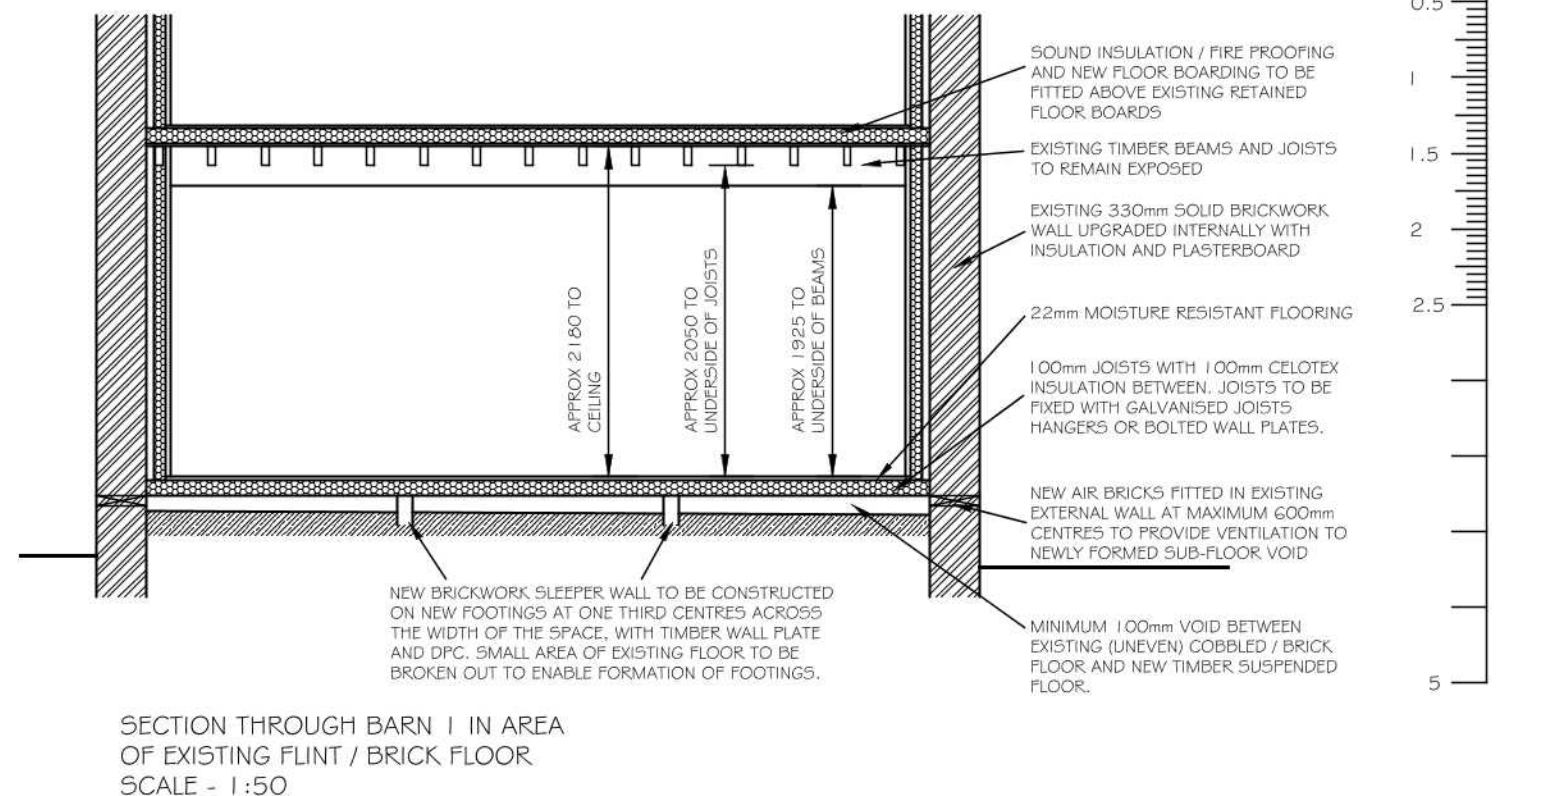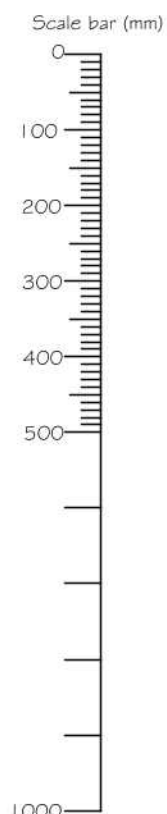

SECTION THROUGH BARN 1 IN AREA
 OF EXISTING FLINT / BRICK FLOOR
 SCALE - 1:50



REV	DESCRIPTION	DATE
A	MINOR AMENDMENT	08.04.21

PROJECT
 BARNs AT STAKERS FARM
 NORTH END ROAD
 YAPTON BN18 0DU

DRAWING TITLE
 PROPOSED TYPICAL JOINERY DETAILS &
 DETAIL FOR PROTECTION OF EXISTING
 FLOORING TO BARN 1

SCALE	DRAWN BY	DATE
1:50 / 1:10 @A3	PLB	FEB 21
DWG NO	1020/05	REV. A

Unit 3b Woodhorn Business Centre
 Woodhorn Lane
 Oving Chichester
 West Sussex PO20 2BX
 Tel 01243 774764
www.sloaneandbrown.co.uk

CHARTERED BUILDING SURVEYORS
**SLOANE
&
BROWN**
 ARCHITECTURAL SERVICES