


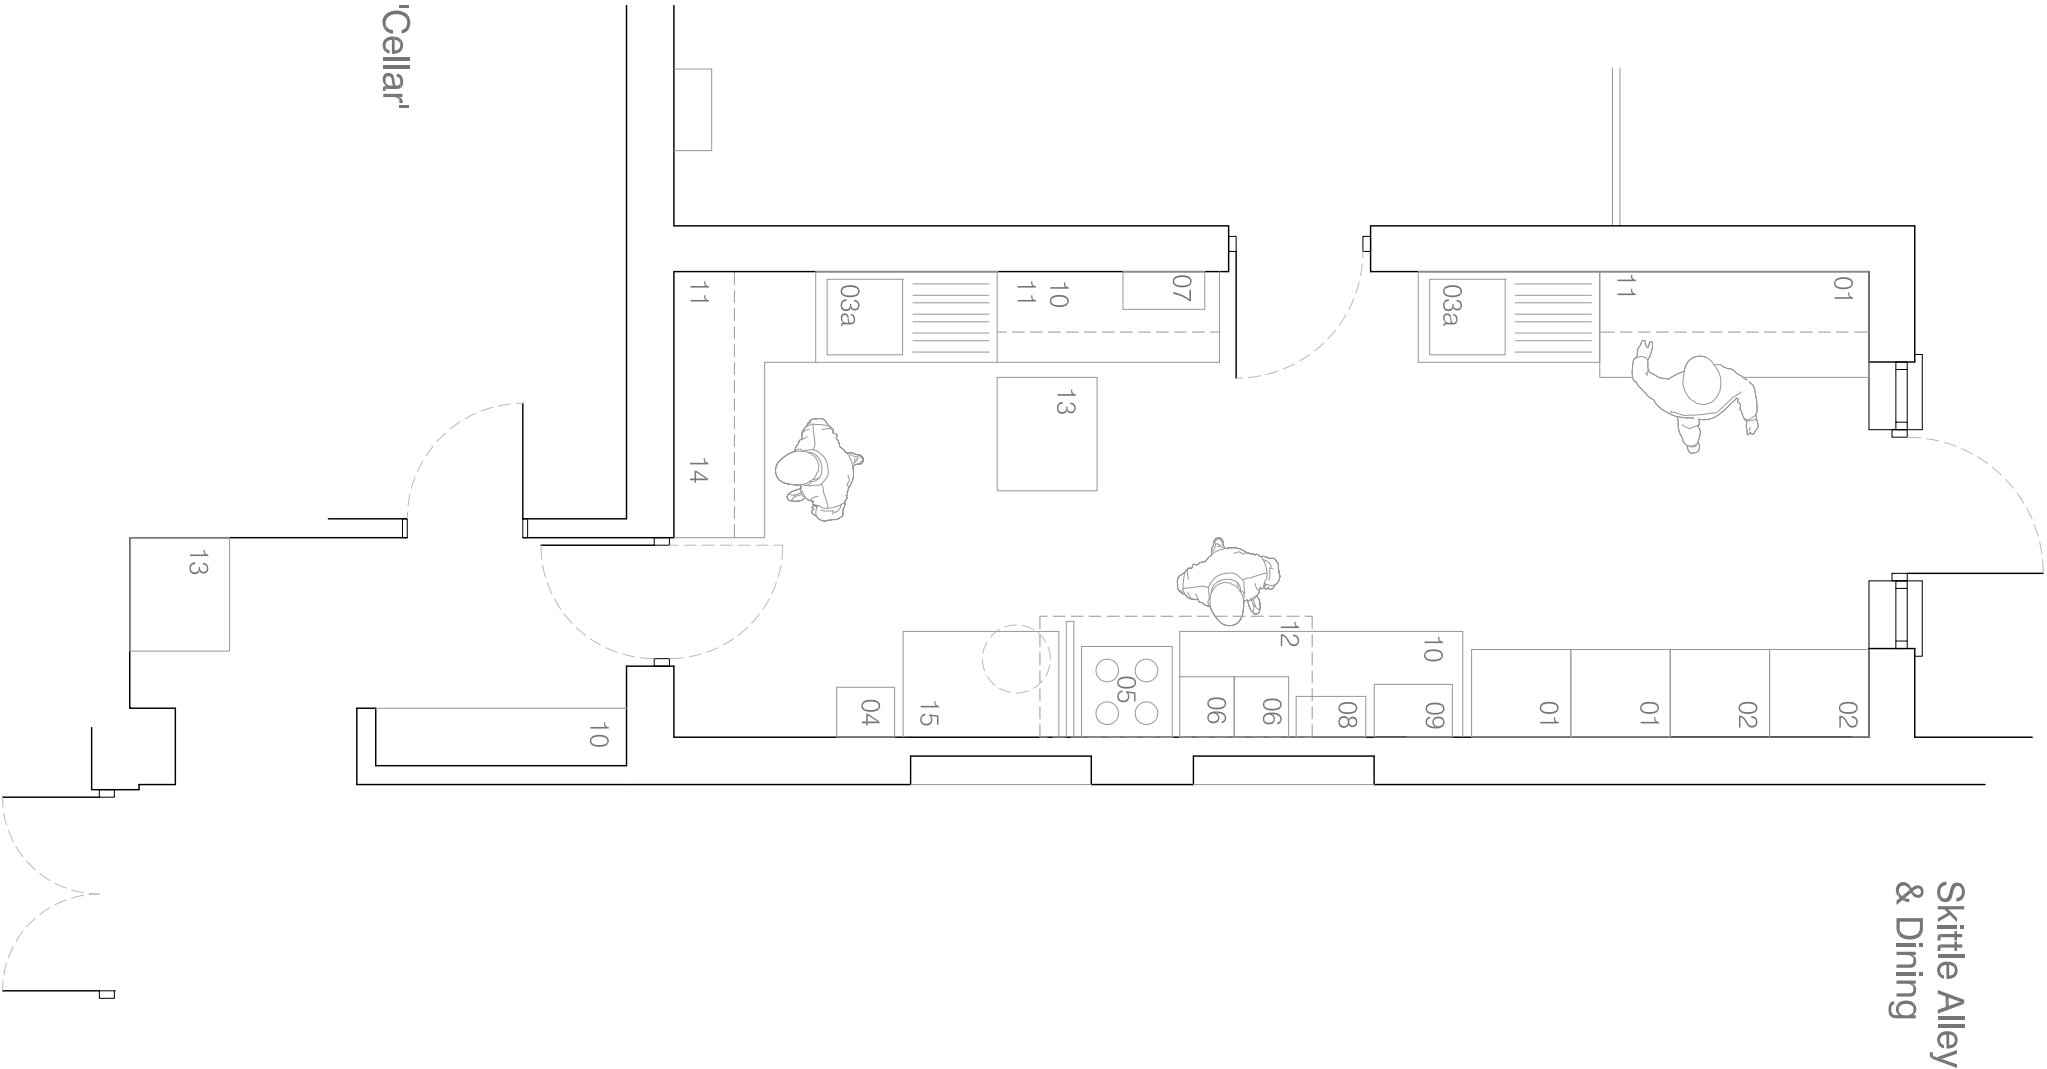

- 01 Triple fridge unit with worksurface
- 02 Upright freezer
- 03 Double sink and double drainer
- 03a Single sink and drainer
- 04 Hand wash basin
- 05 Hob and oven
- 06 Double counter top fryers
- 07 Double counter top panini machines
- 08 Jacket potato oven
- 09 2 No Micro-wave ovens stacked
- 10 Dry storage beneath counter top
- 11 Storage units/shelving over
- 12 Extract hood over
- 13 Layout racks
- 14 Waste and recycling beneath counter top
- 15 Pass with heat lamps over
- 16 Space for dishwasher below

notes

Permission is granted to scale from this drawing for the purpose of Local Authority Planning Approval only. In all other cases DO NOT scale from this drawing. Please contact this office for any additional information required.

Contractors, Sub-Contractors and Suppliers are to check all relevant dimensions, levels and details of the site and any existing buildings before commencing any shop drawings or building work. Any discrepancies should be reported to this office.

This drawing must be read in conjunction with all related drawings and documents relevant to this project, including those prepared by appointed consultants, specialists and sub-contractors etc.

This drawing is the copyright of **RDV a Design**.

revisions

-	-	-
-	-	-

RDV a Design

9 Oak End | Arundel | West Sussex
Tel: 01903 884013

project
The Maypole Inn
Maypole Lane, Yapton
West Sussex

drawing

Indicative Kitchen Layout
As Proposed

scale	date	rev
1:50	@ A3 January 2019	
job no	drawing no	rev
18135	02.05	-