



WINDOW SCHEDULE				
	ROOM	WIND REF	SIZE	TYPE
GROUND FLOOR	BEDROOM 2	WG01	1000 X 970 mm	Double glazed U-value 1.6w/m2k
	BEDROOM 1	WG02	1000 X 970 mm	Double glazed U-value 1.6w/m2k

- NOTE:
- 1.-Alterations to existing or new structure & existing or new roof structure, including removal of structural members etc must be in compliance with Structural Engineers details and calculations which must be approved by building control before works commence on site.
- 2- All dimension and details are to be checked on site prior to the commencement of work and any discrepancy is to be reported to the construction manager before construction.
- 3.- All work is to comply with current Building Regulation and to be confirmed by building control.
- 4.- All materials are to be used and installed in strict compliance with the relevant manufacturers instructions and recommendations.
- 5.- The drawing is not to be scaled
- 6.- All dimension in millimeters
- 7.- Read drawings in conjunction with Building Regulations Notes and Specification Notes

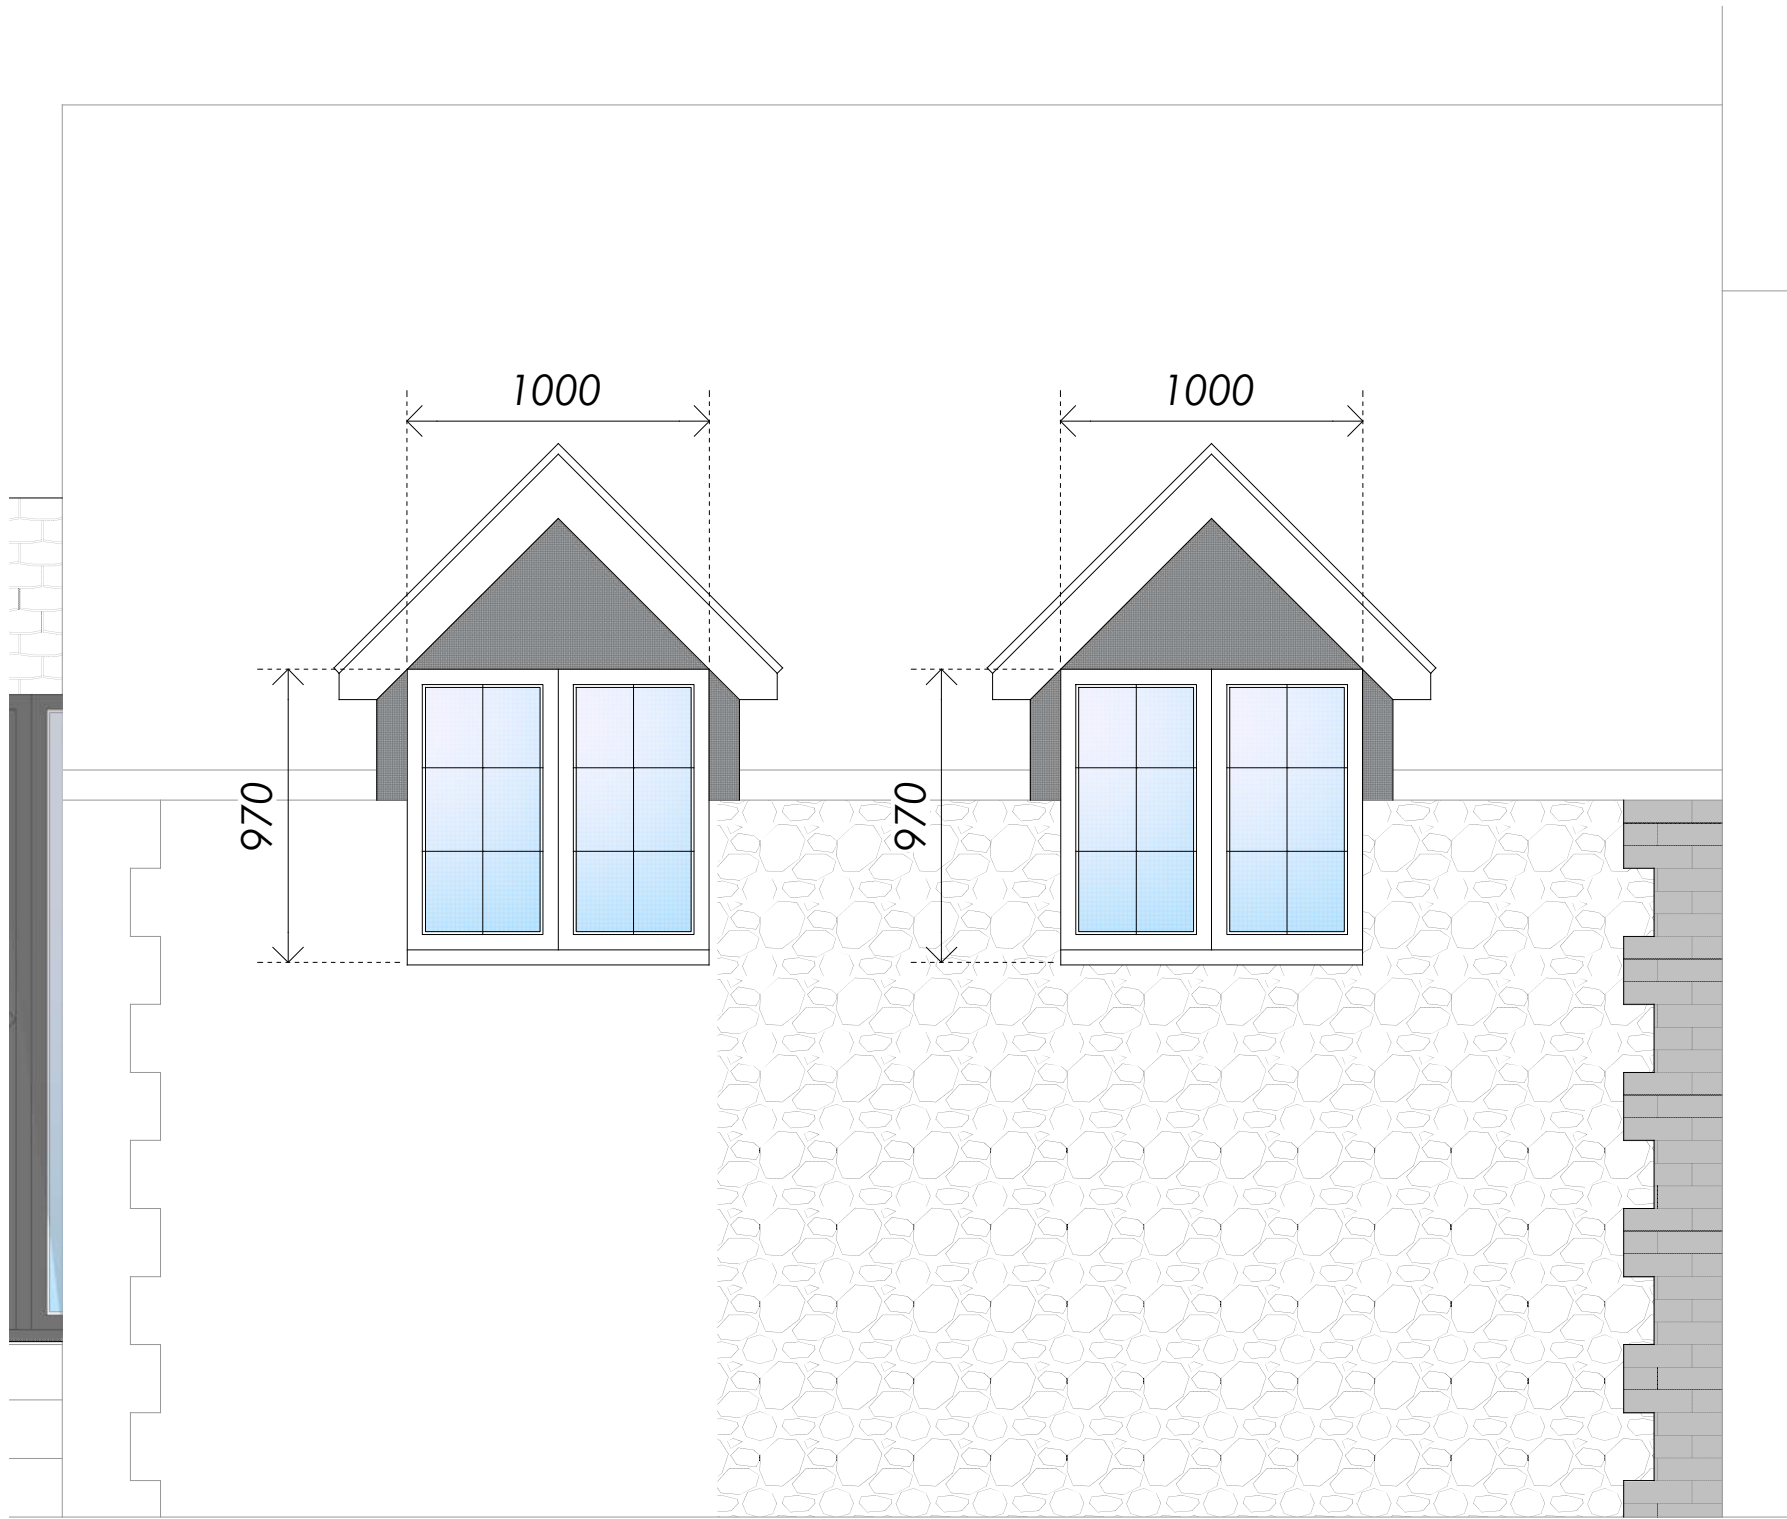


ELEVATION 1:25 @ A1

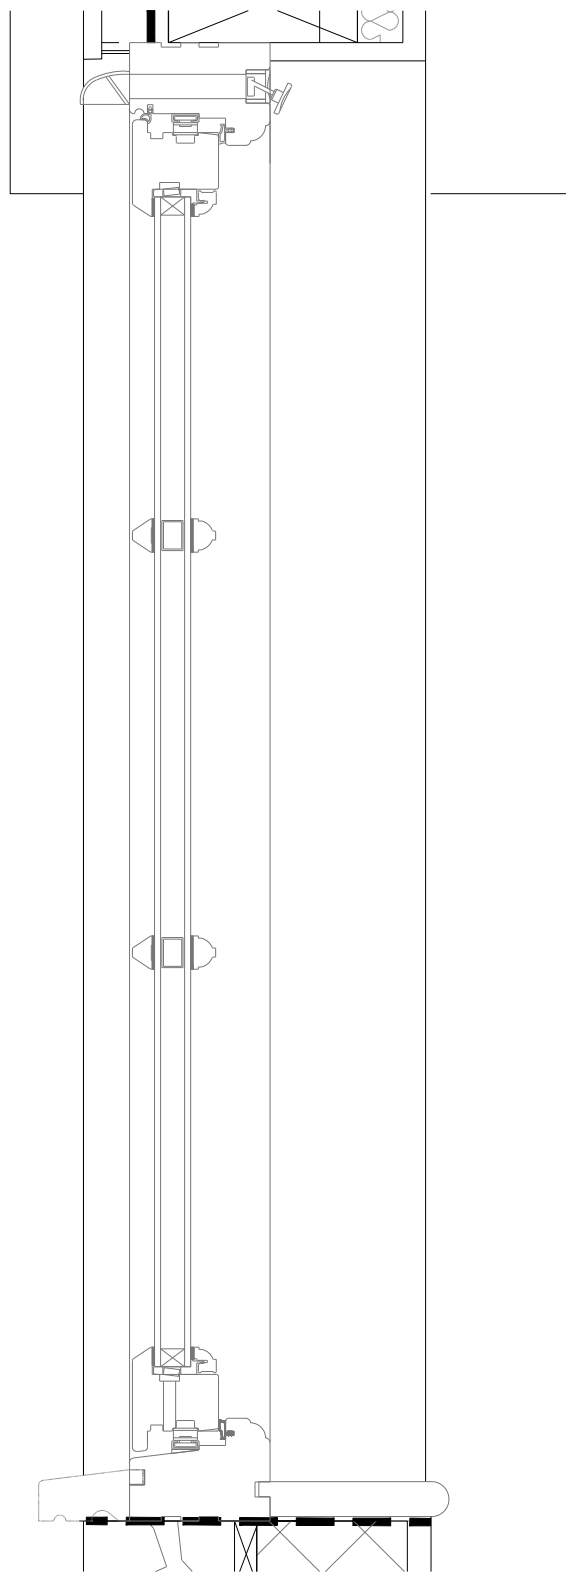


HEAD AND CILL 1:5 @ A1




Conservation style
Casement
Window

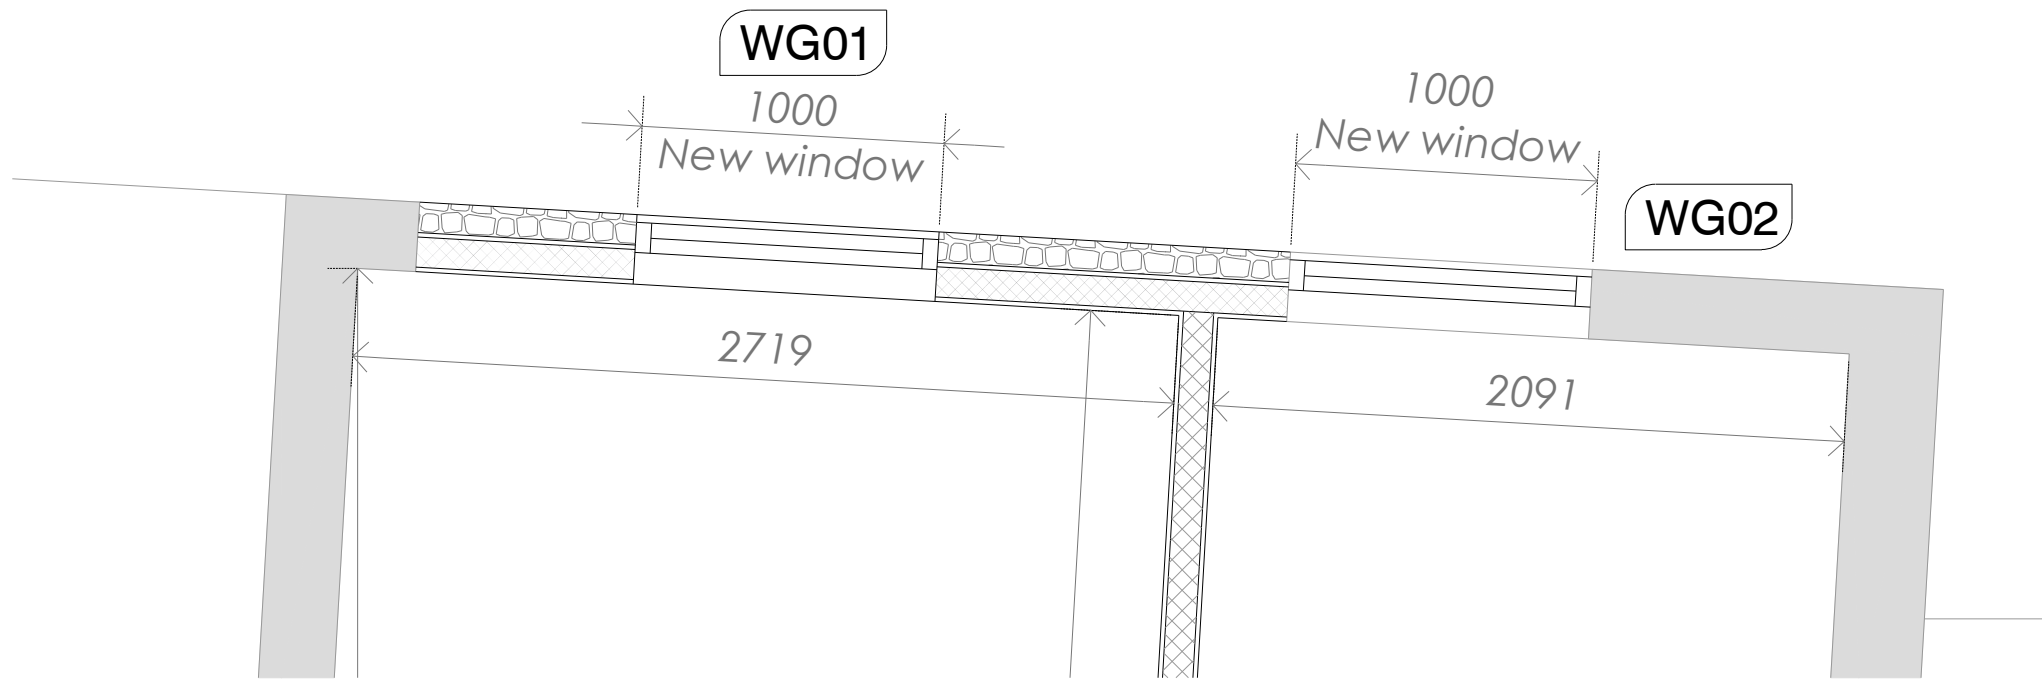


PLAN 1:25 @ A1

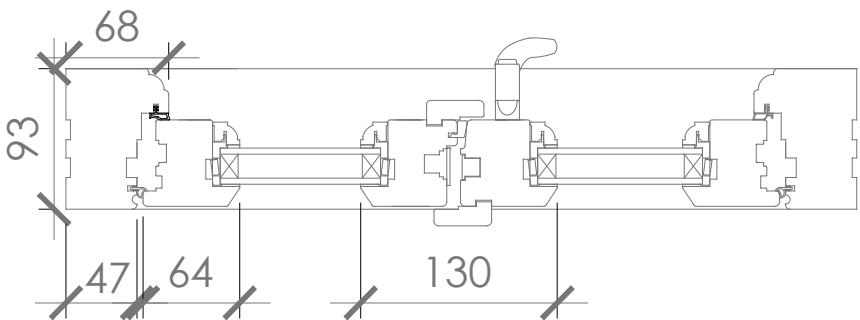


JAMBS 1:5 @ A1

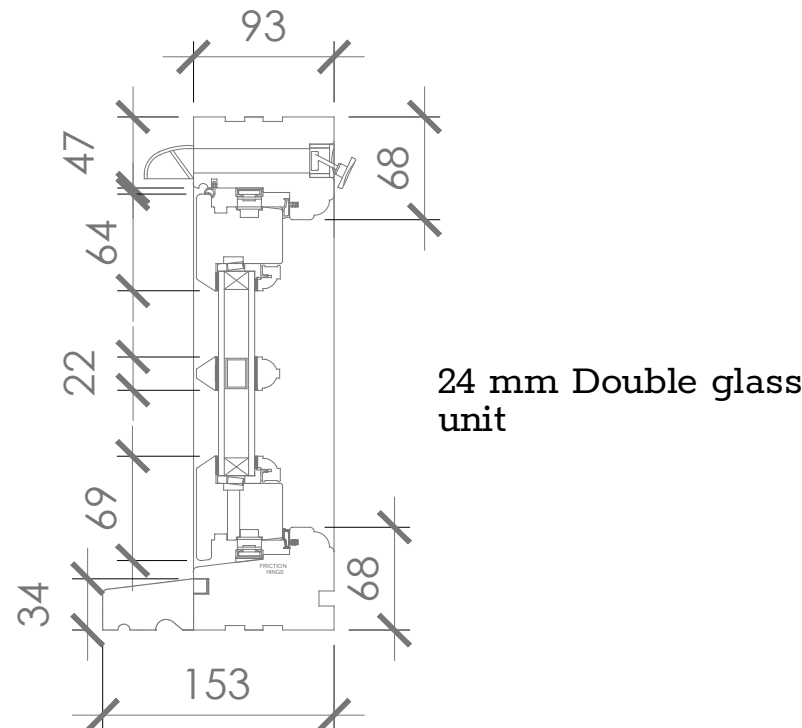

HEAD AND CILL 1:5 @ A1

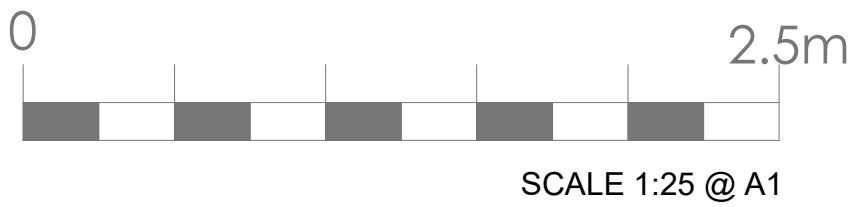

SCALE 1:25 @ A1

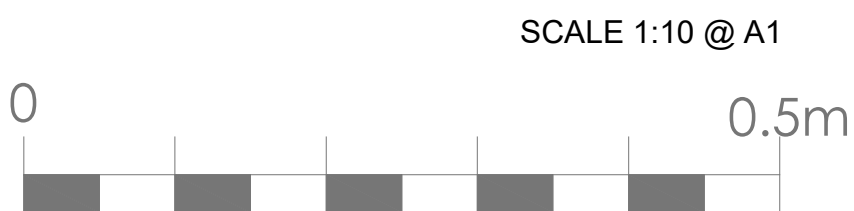

SCALE 1:10 @ A1

SCALE 1:5 @ A1