



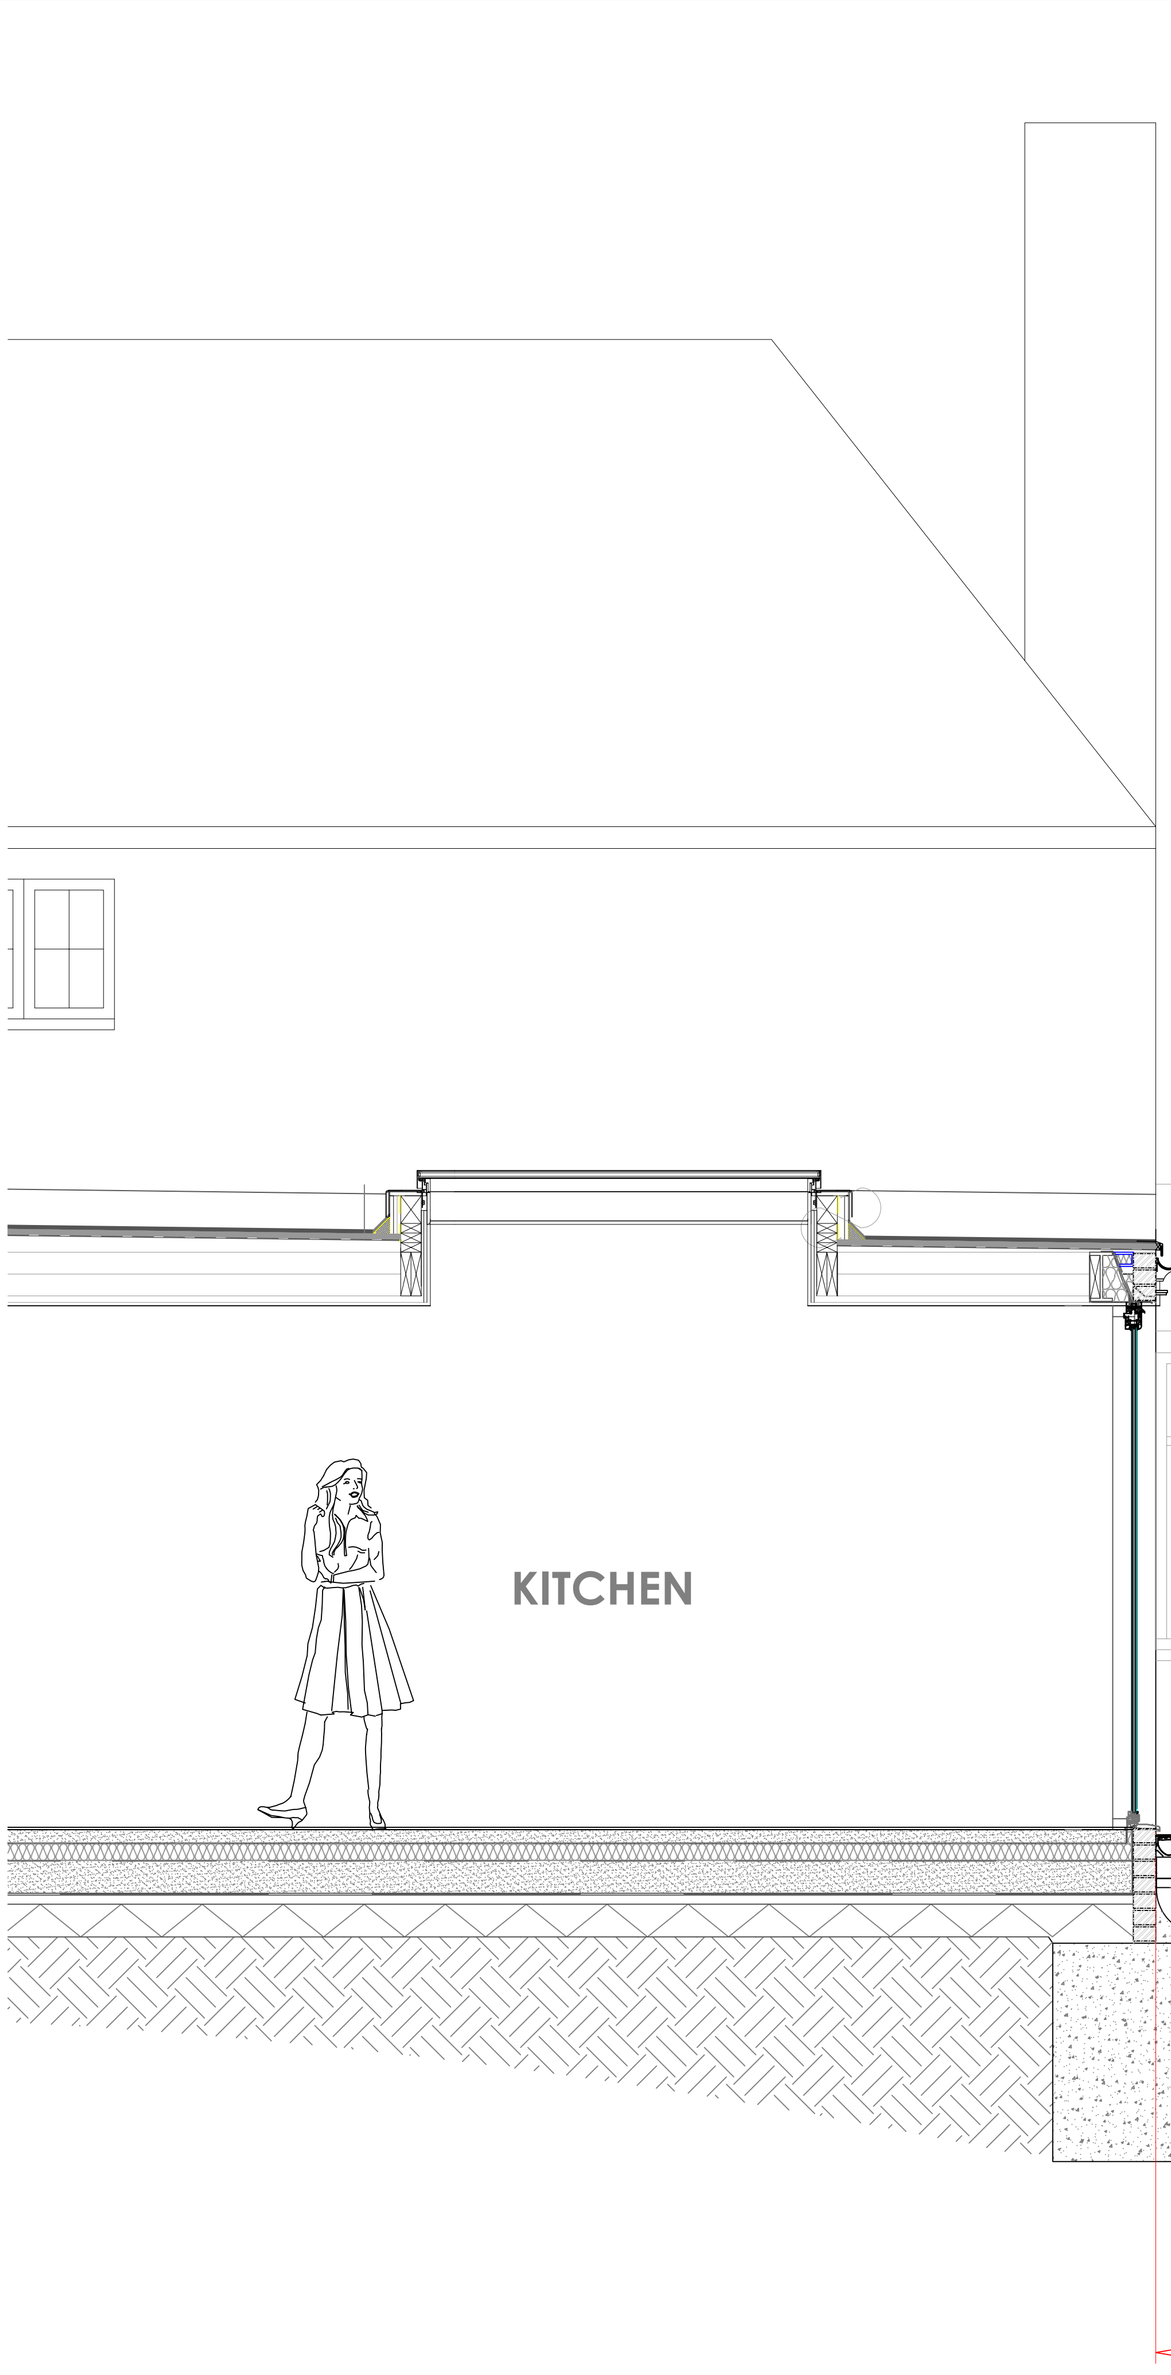

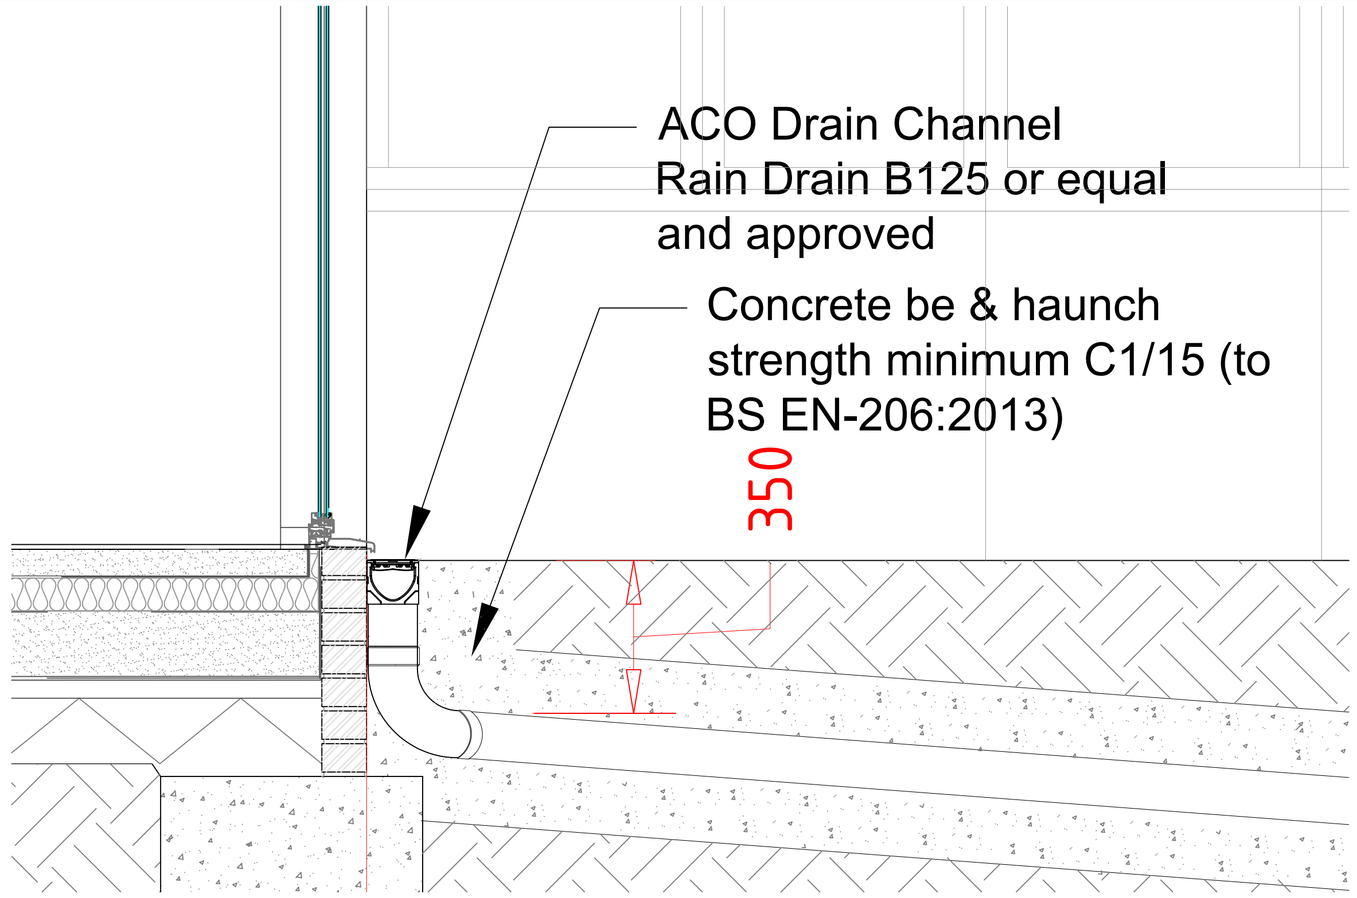

Status

A01 For Approval
A02 For Approval

NOTES:

1. This drawing shall be read in conjunction with all other contract documentation. Please consider the environment before printing this drawing.
2. All services routes are approximate, the contractor shall be responsible for determining the exact routes and positions of all installed proposed services and equipment.
3. Soakaway to be sited 5m away from house.
4. The exact sizes and shape of the soakaway to be determined as per "Hazel Cottage Soakaway Size Results (BRE Digest 365)".
5. Maximum installation depth 1.5m
6. Silt trap to be installed according to the manufacturer specifications.
7. All pipes to be 100mm Diameter.
8. All surface drainage system to be in accordance with current Building Regulations approved document Part H and the satisfaction to the building control inspectors.
9. No other areas shall be connected to the designated Soakaway.

Site:
Hazel Cottage,
Church Lane
Yapton
West Sussex
BN18 0EH

Drawing Tittle:
Surface Water Layout - Section Details

Date: 27/04/2020
Drawing: 1002

Designed by: HN

Checked by: MNB
Revision: A02

Approved by:
Scale A1@: 1:20

ARUN DISTRICT COUNCIL 1100000000