

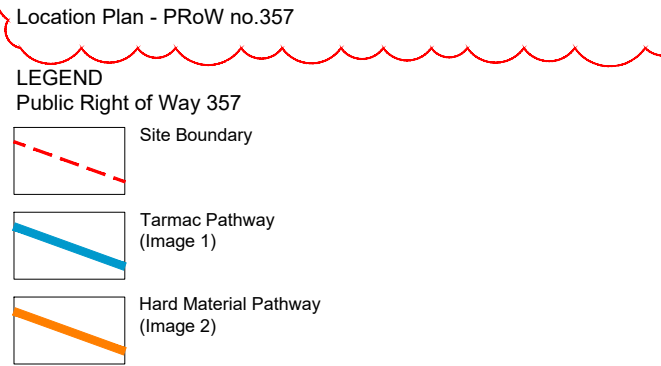
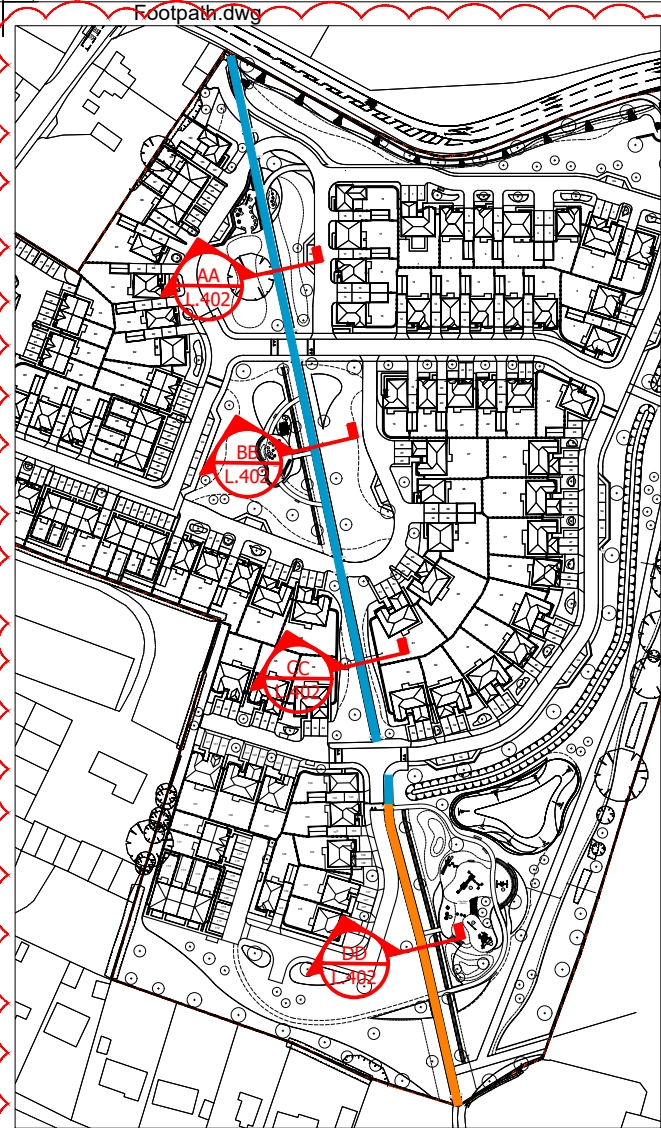
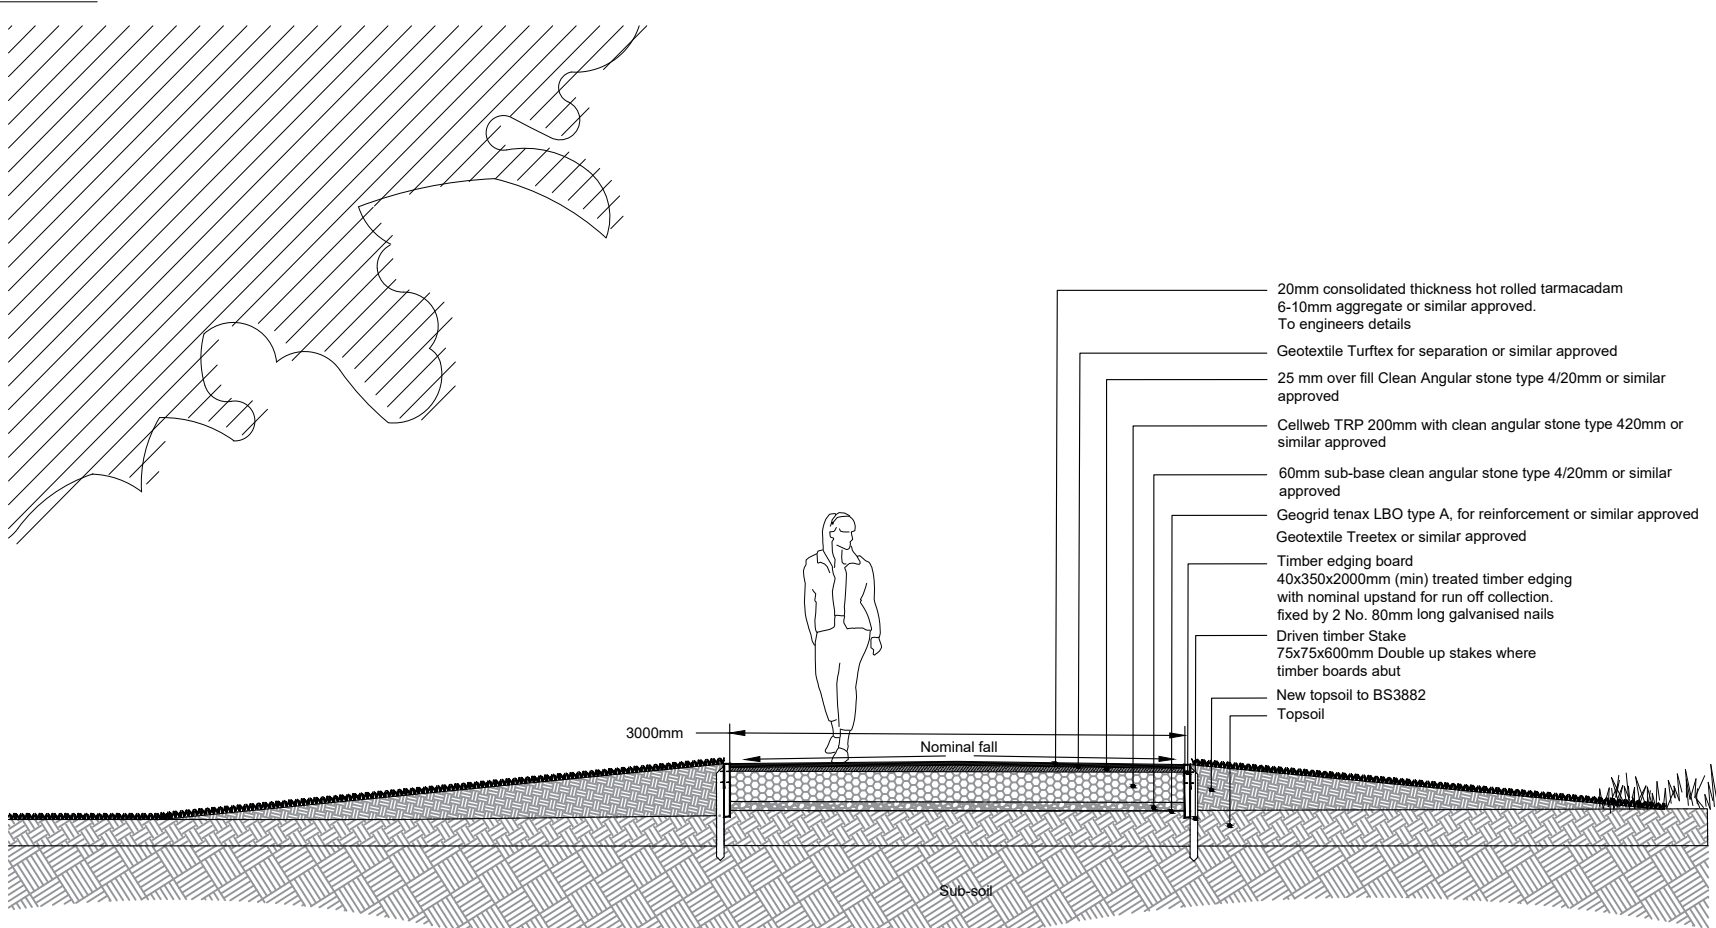


IMAGE 1
Pedestrian Tarmacadam surface finish

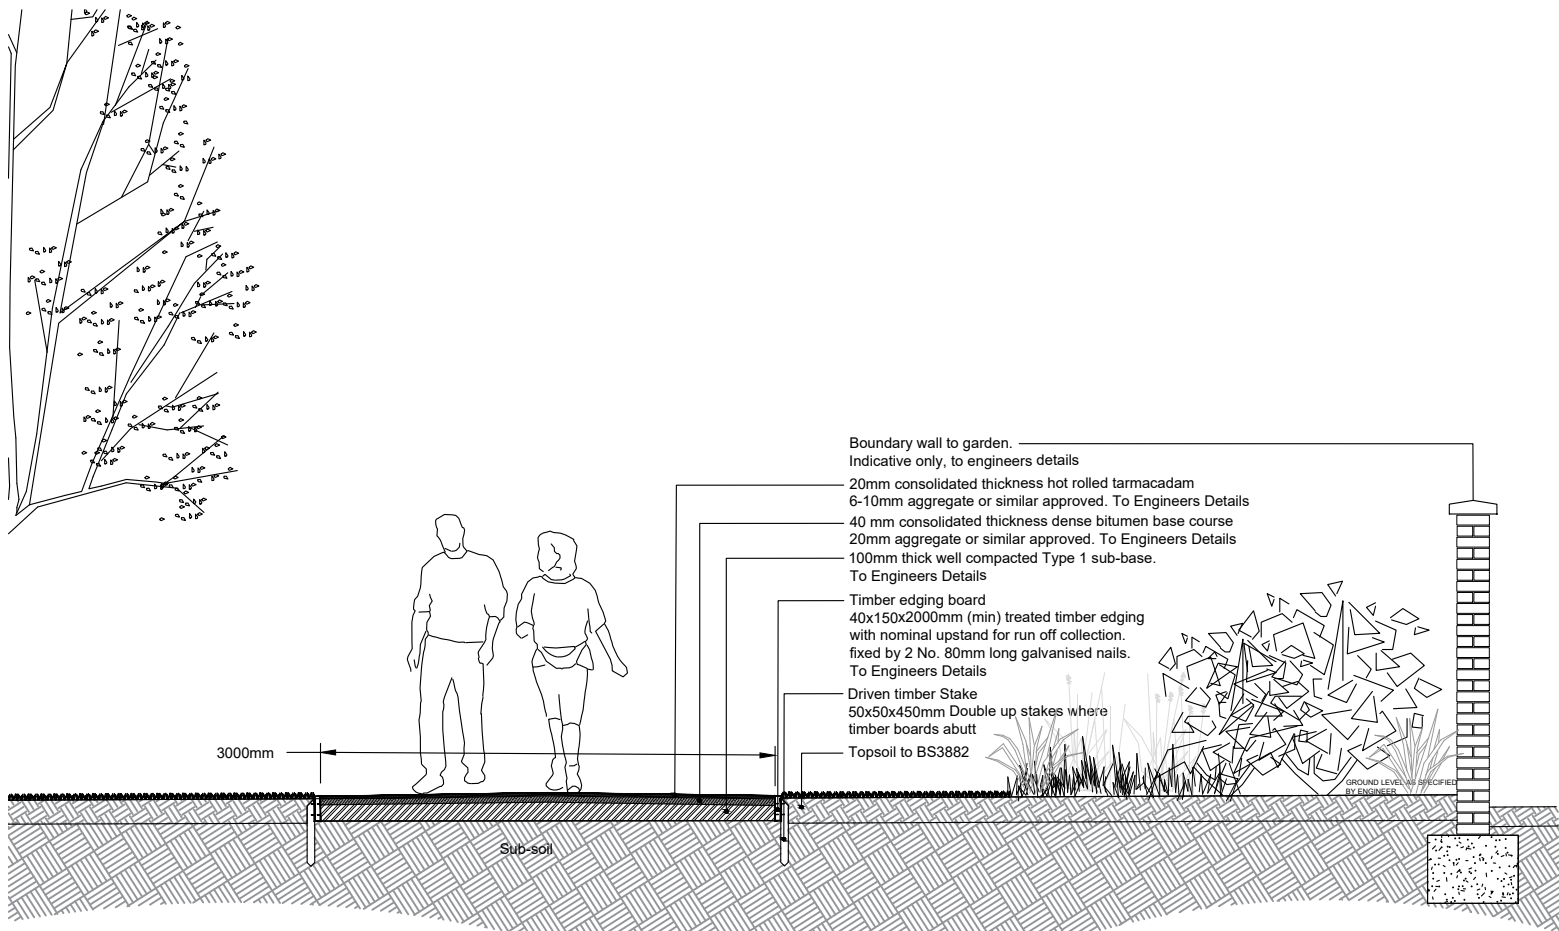


IMAGE 2
Hard Footpath Material. Compacted self-binding gravel, locally sourced Fittleworth aggregate or similar and approved




Section AA - within root protection area

1:50




Section CC

1:50

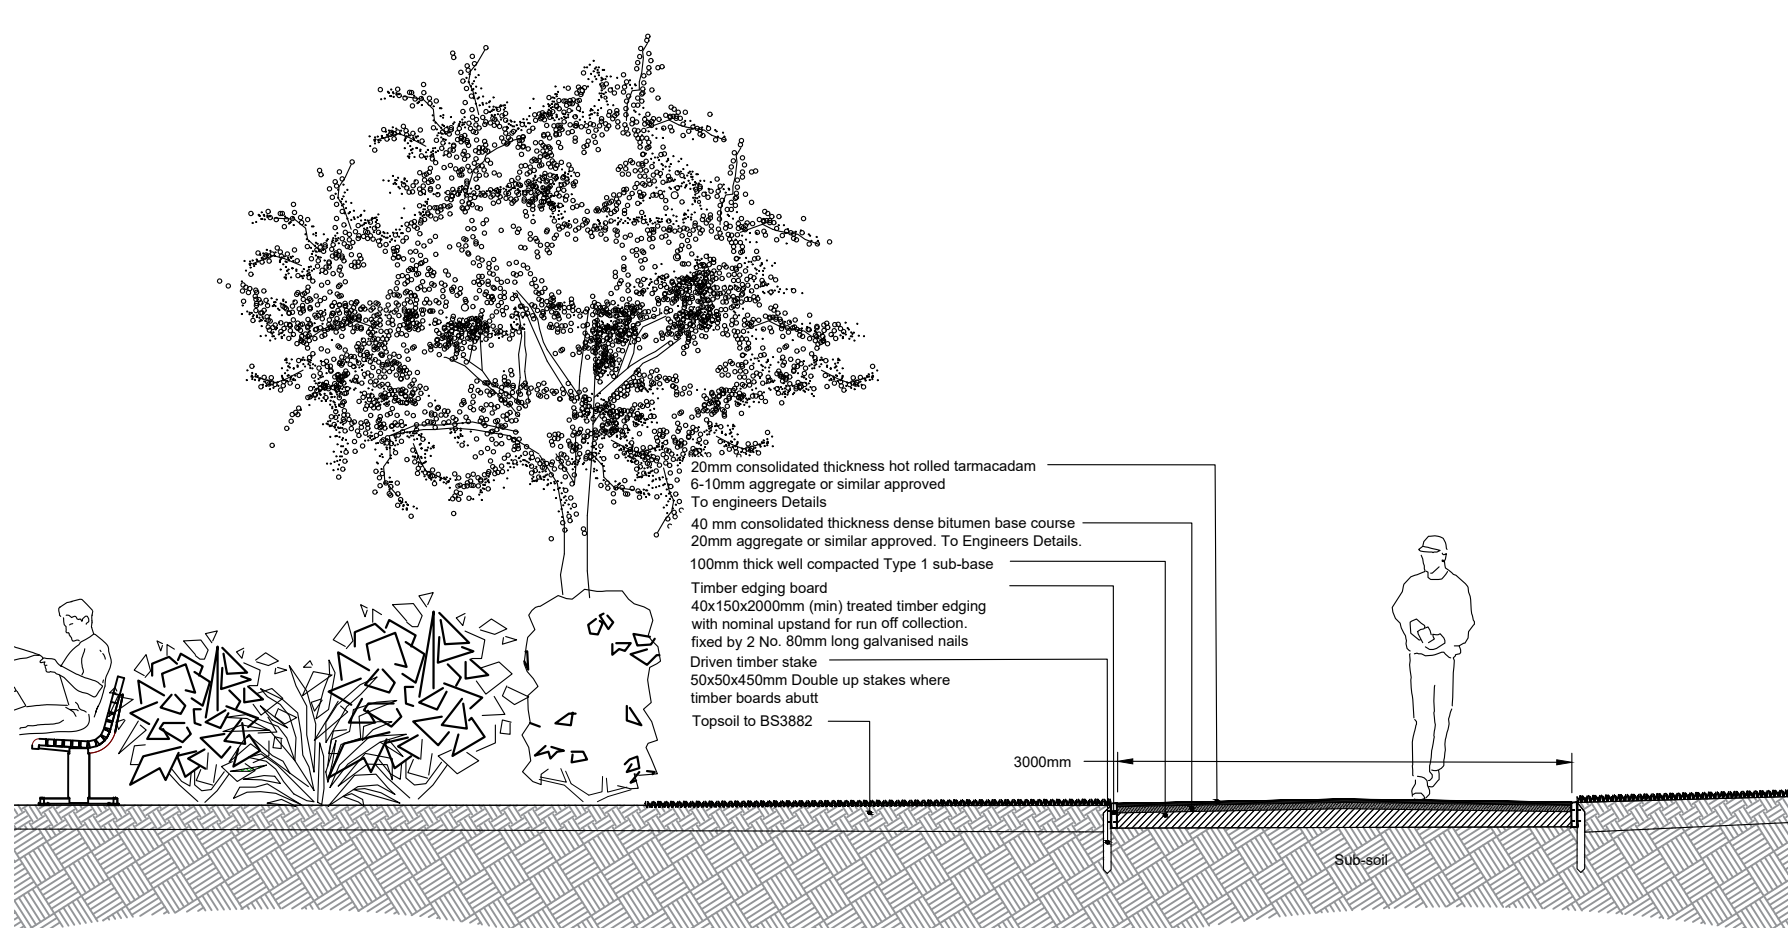

Section BB

1:50

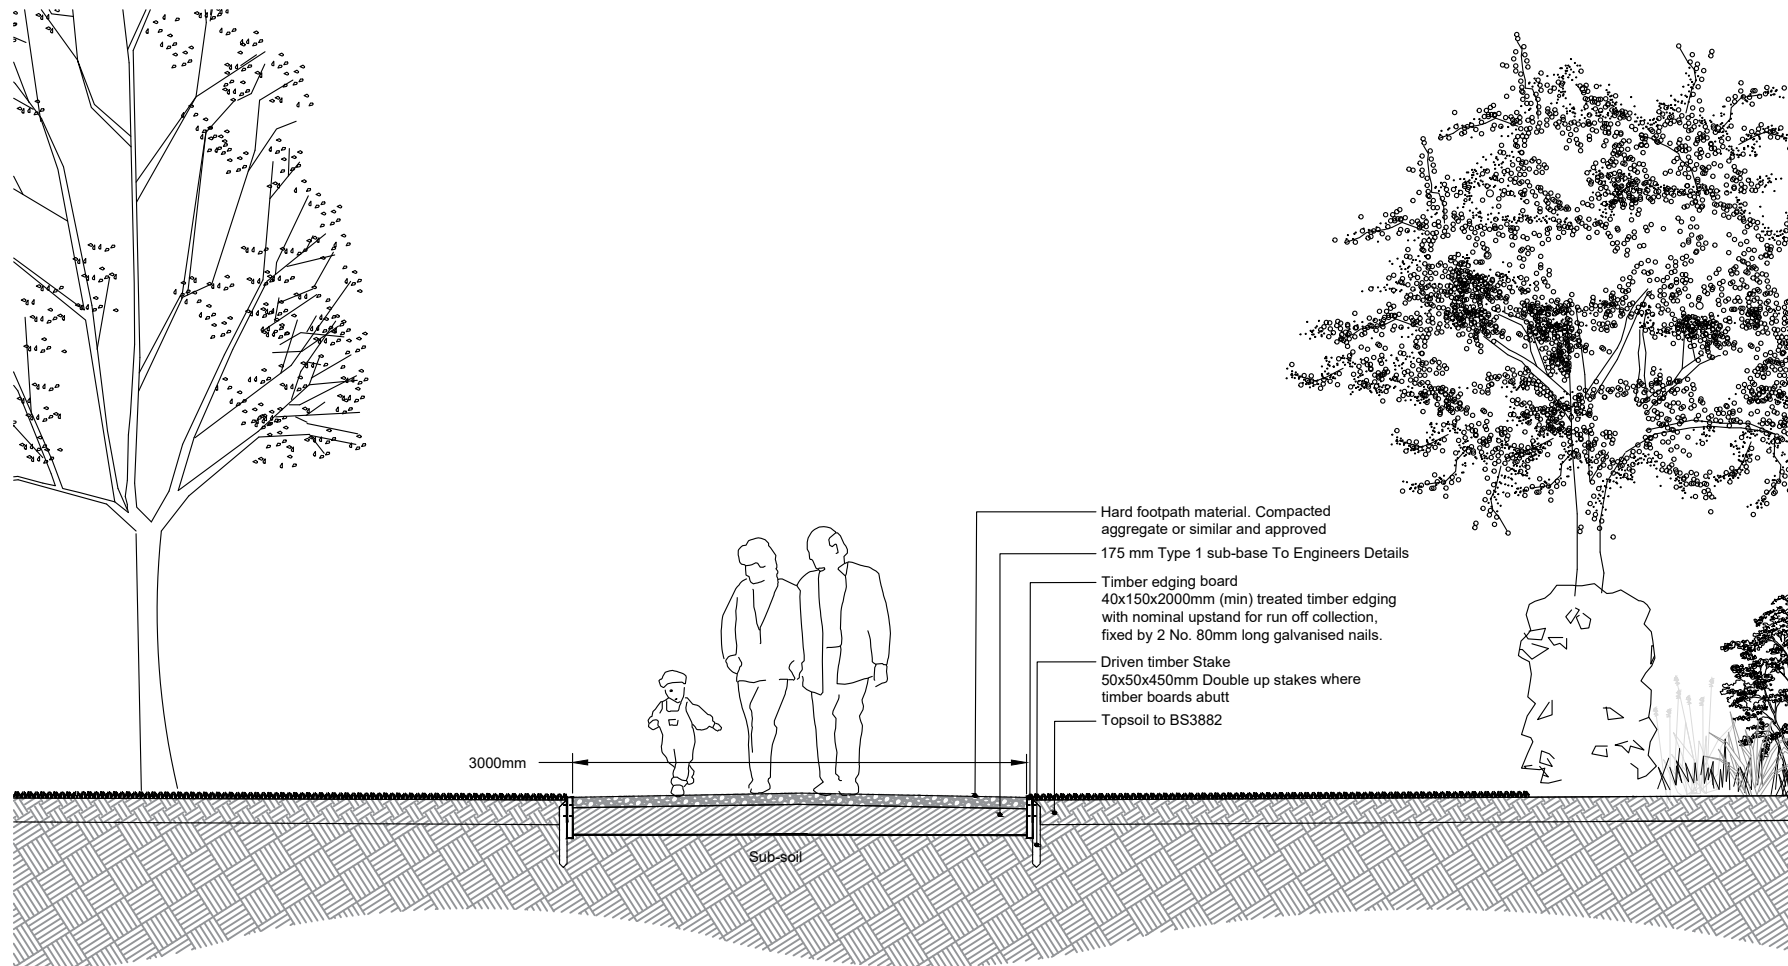

Section DD

1:50

This drawing may contain: Ordnance Survey material by permission of Ordnance Survey on behalf of the Controller of Her Majesty's Stationery Office © Crown Copyright 2017. All rights reserved. Reference number xxxxxx. OS Open data © Crown copyright and database right 2017. Aerial Photography © XXXXXXX

Revision	Date	Reason	Drawn	Checked
PL05	18.08.2021	Location Plan updated in line with latest layout.	af	sg
PL04	12.07.2021	Section DD and Location Plan updated in line with latest layout.	mf	kk
PL03	24.06.2021	Section CC and Location Plan updated in line with latest layout.	mf	sg
PL02	05.01.2021	Width of path amended to 3meters following planning comments and client instruction.	af	sg
PL01	12.10.2020	Issued for Planning	af	sg

Disclaimer:

- This drawing is copyright of fabrik ltd. It must not be copied or reproduced without written consent from the owner.
- Do not scale from this drawing. Only figured dimensions are to be taken from this drawing.
- All contractors must visit site and be responsible for taking and checking all dimensions related to the works shown on the drawing prior to fabrication or setting out.
- This drawing uses coloured lines. Please do not rely on a monochrome copy.

External References:

- D2831 Ford Lane, Yapton, West Sussex\Drawings\02 Architect\2009\00_Site Layout revised\A855_65A_PLANNING LAYOUT - Standard\A855_65A_PLANNING LAYOUT - Copy
- D2831 Ford Lane, Yapton, West Sussex\Drawings\07 fabrik\01 AutoCAD\Design\PLANNING\D2831_xref working drawing



landscape architects

Lentent House | 16 Lentent Street | Alton | Hampshire | GU34 1HG
T : 01420 593250 | E : alton@fabrikuk.com | W : www.fabrikuk.com

Project Ford Lane, Yapton, West Sussex Client Redrow Homes Limited

Drawing Title Sections through public right of way footpath 357

Project Number	Origin	Zone	Level	File Type	Role	Number	Revision
D2831	FAB	00	GL	DR	L	0402	PL05

ALTON DISTRICT COUNCIL Y10022PL