



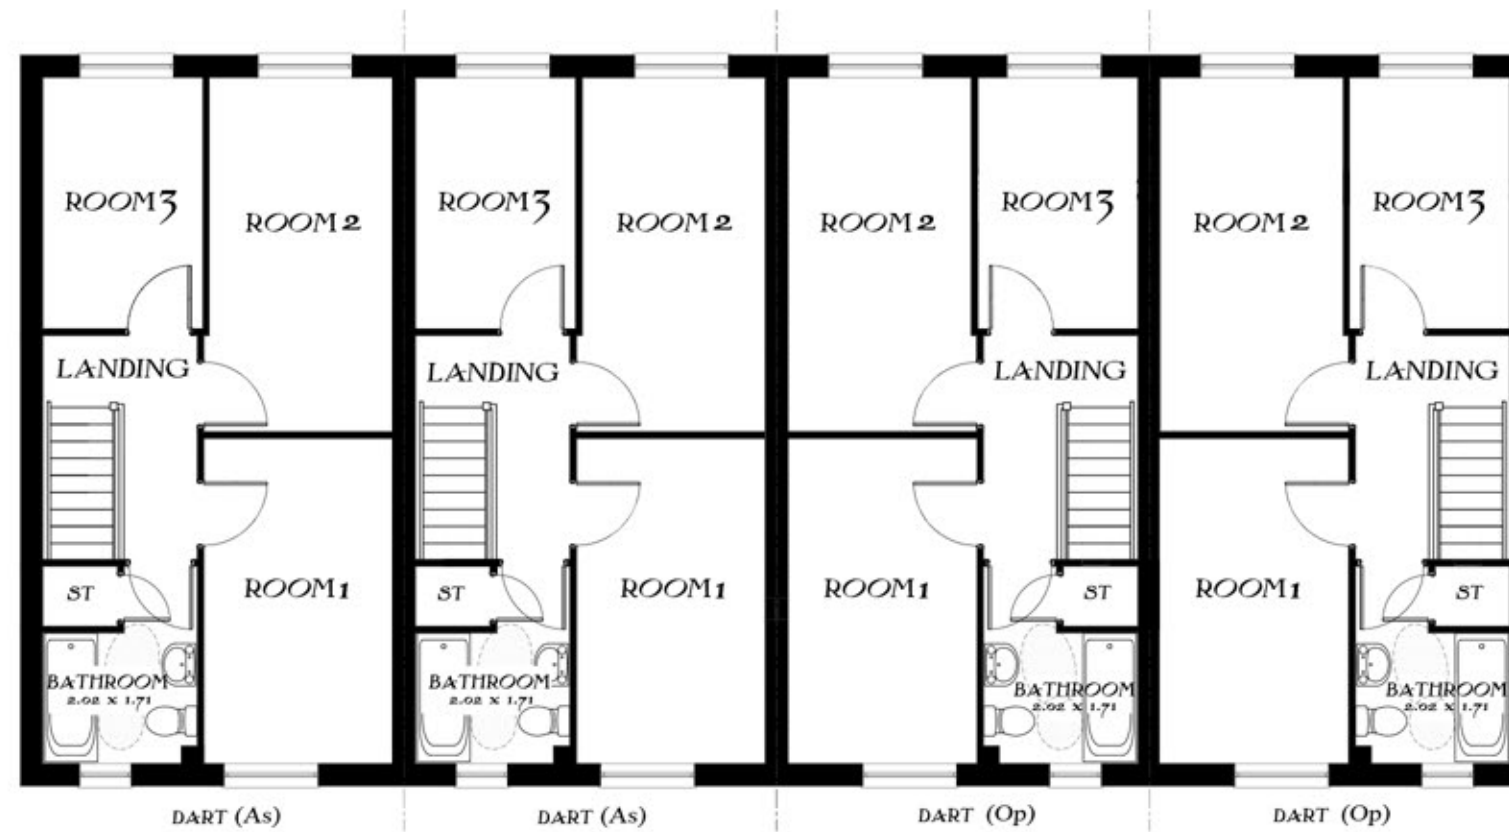

First Floor

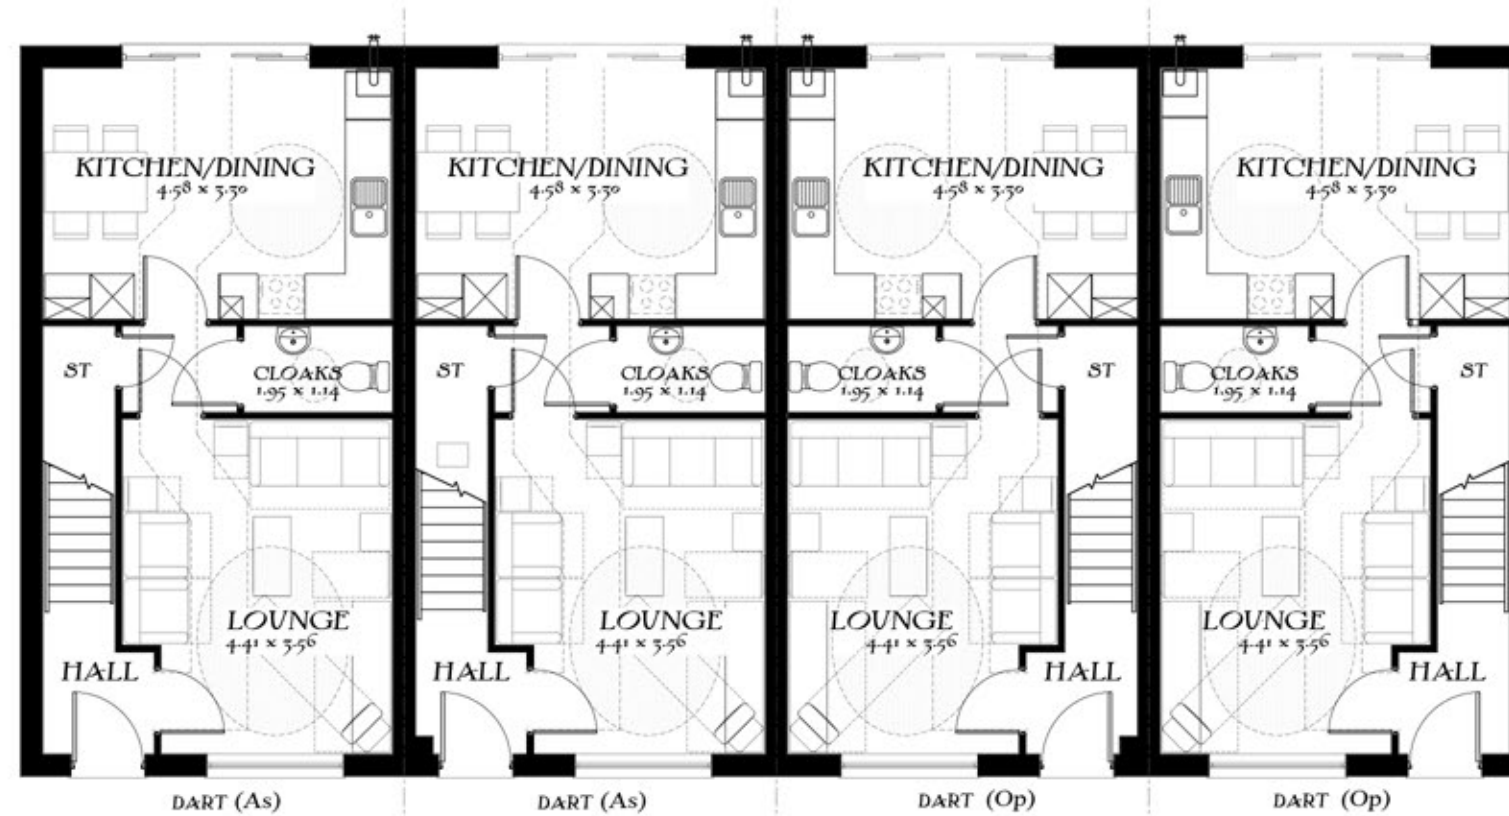

Ground Floor

Job No. **Ag65** Drg No. **27** Rev. **~**
 Scale 1:100 @ A3
 0m 1m 2m 3m 4m 5m

Dart
4 Block
 Heritage Collection
 "2017 Edition"
 EF Series
 Structural finish: 905sqft 84.09m²
 Elevation: Brick
 DATE: May 2017
REDROW