
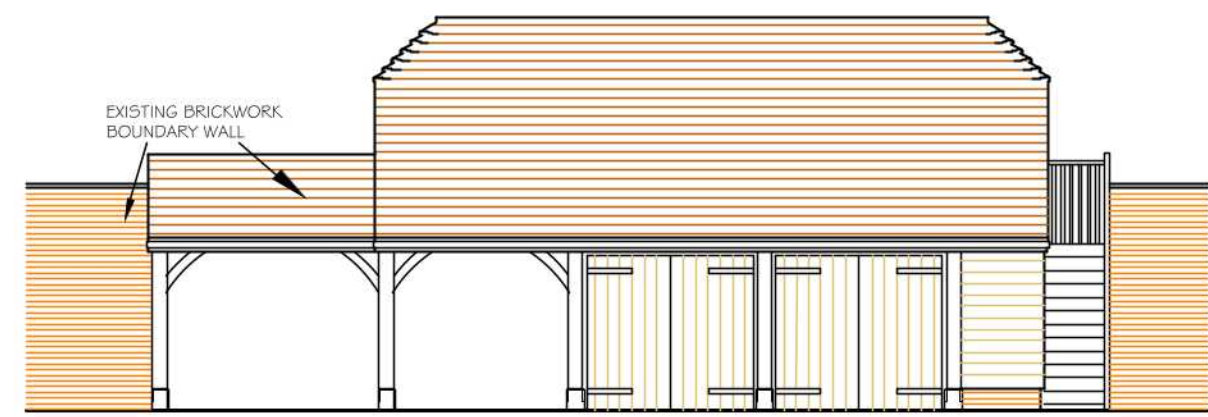
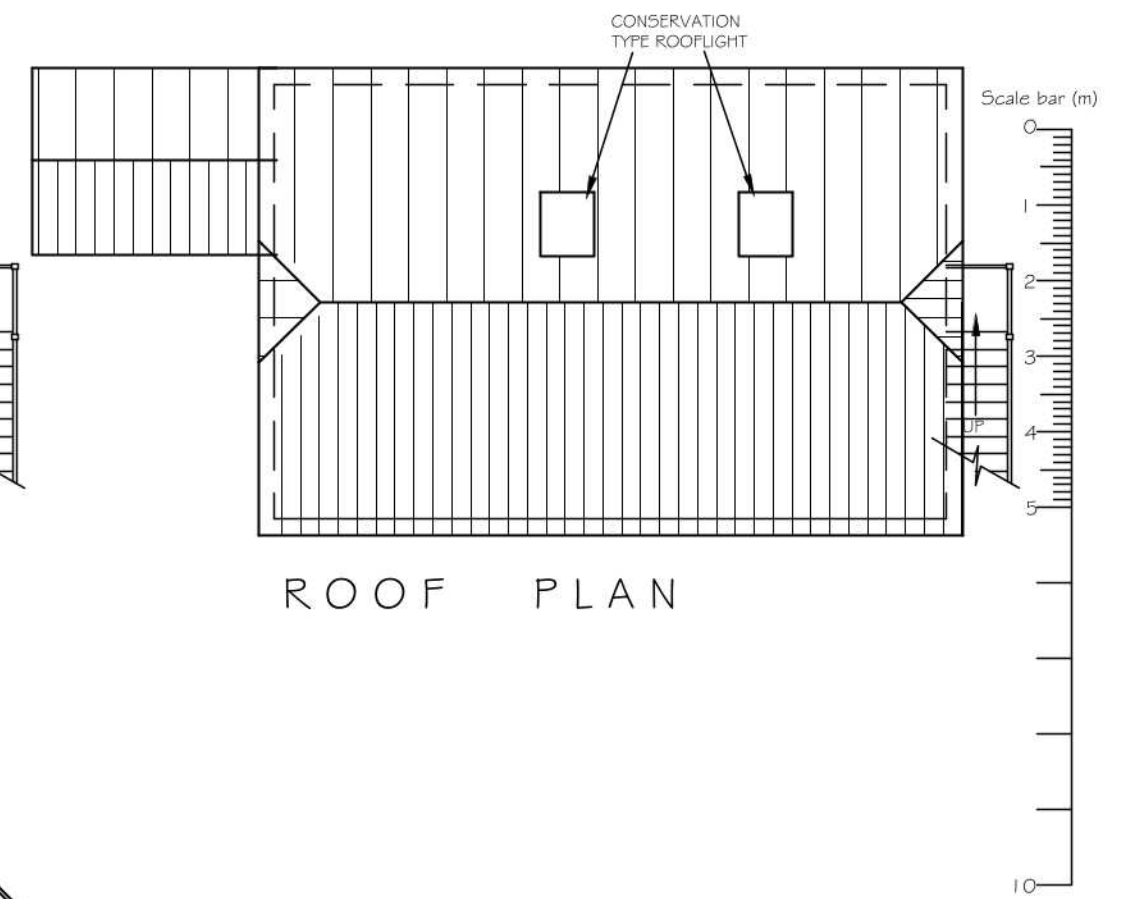
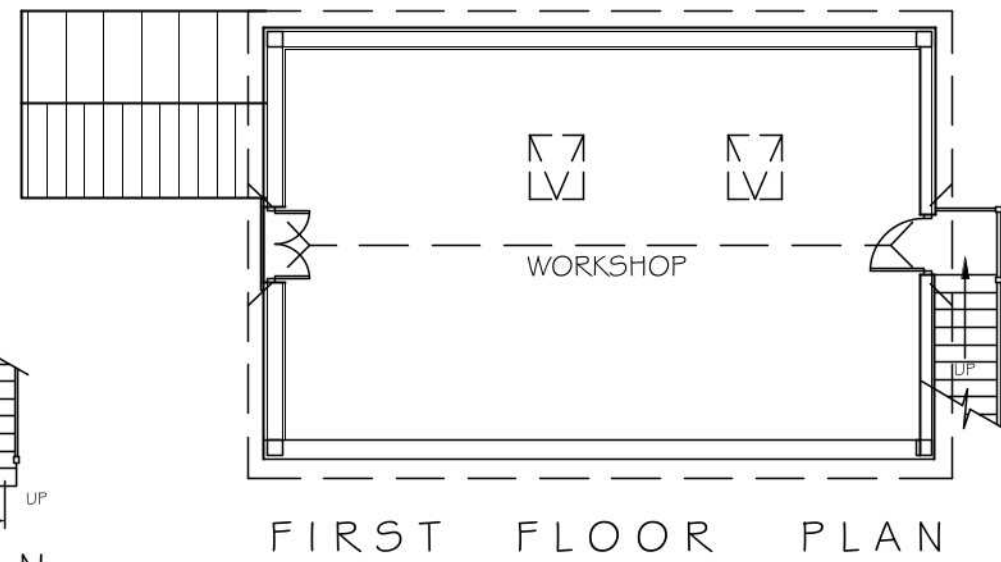


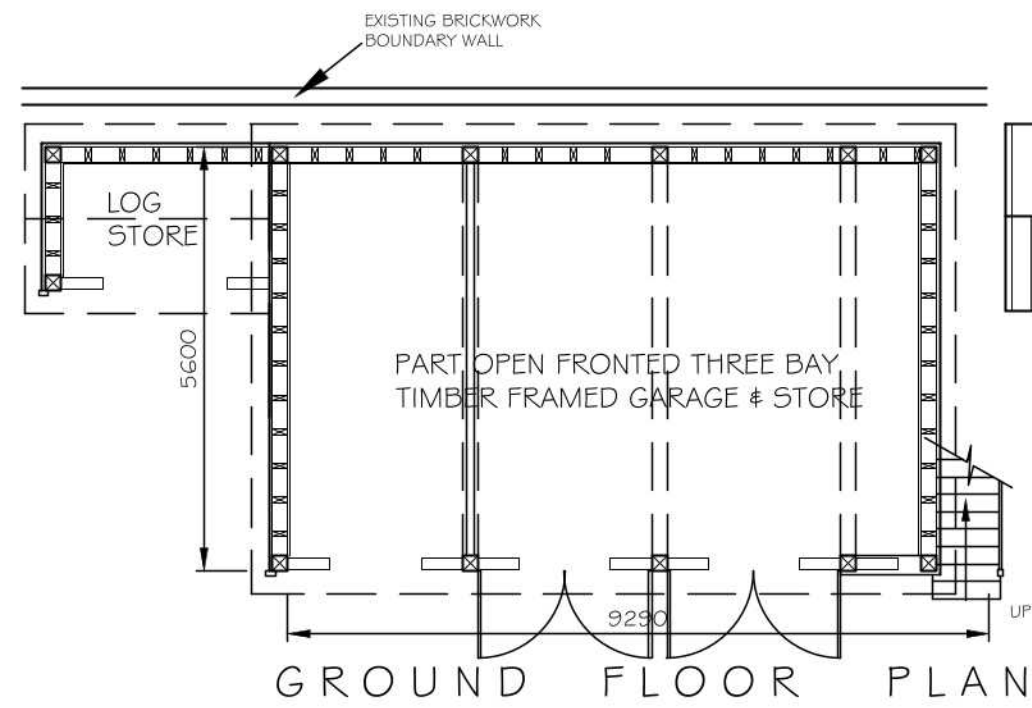

D	STALL DIVIDERS REMOVED	07.06.21
C	VARIOUS AMENDMENTS	03.03.21
B	MINOR AMENDMENTS	25.02.21
A	PROPOSALS AMENDED	05.02.21
REV	DESCRIPTION	DATE

PROJECT
BARNs AT STAKERS FARM
NORTH END ROAD
YAPTON BN18 0DU

DRAWING TITLE
PROPOSED GARAGING / STORE FOR
MAIN HOUSE AND HOUSING FOR
SALVAGED STALL DIVIDERS

SCALE 1:100 @A3
DRAWN BY FLB
DATE JAN 21

DWG NO 1020/03
REV. D

Unit 3b Woodhorn Business Centre
Woodhorn Lane
Oving Chichester
West Sussex PO20 2BX
Tel 01243 774764
www.sloaneandbrown.co.uk



NOTES
WRITTEN DIMENSIONS TO BE TAKEN IN PREFERENCE TO SCALE, AND ARE TO BE CHECKED ON SITE PRIOR TO COMMENCING WORK.
THIS DRAWING IS TO BE READ IN CONJUNCTION WITH ALL OTHER DOCUMENTS RELATING TO THIS PROJECT.
ANY DISCREPANCIES ARE TO BE REFERRED IMMEDIATELY TO THE PROJECT DESIGNER.
THIS DRAWING IS COPYRIGHT, AND SHOULD NOT BE USED OR REPRODUCED WITHOUT PERMISSION.
IT IS THE CONTRACTOR'S RESPONSIBILITY TO ENSURE COMPLIANCE WITH THE BUILDING REGULATIONS.