


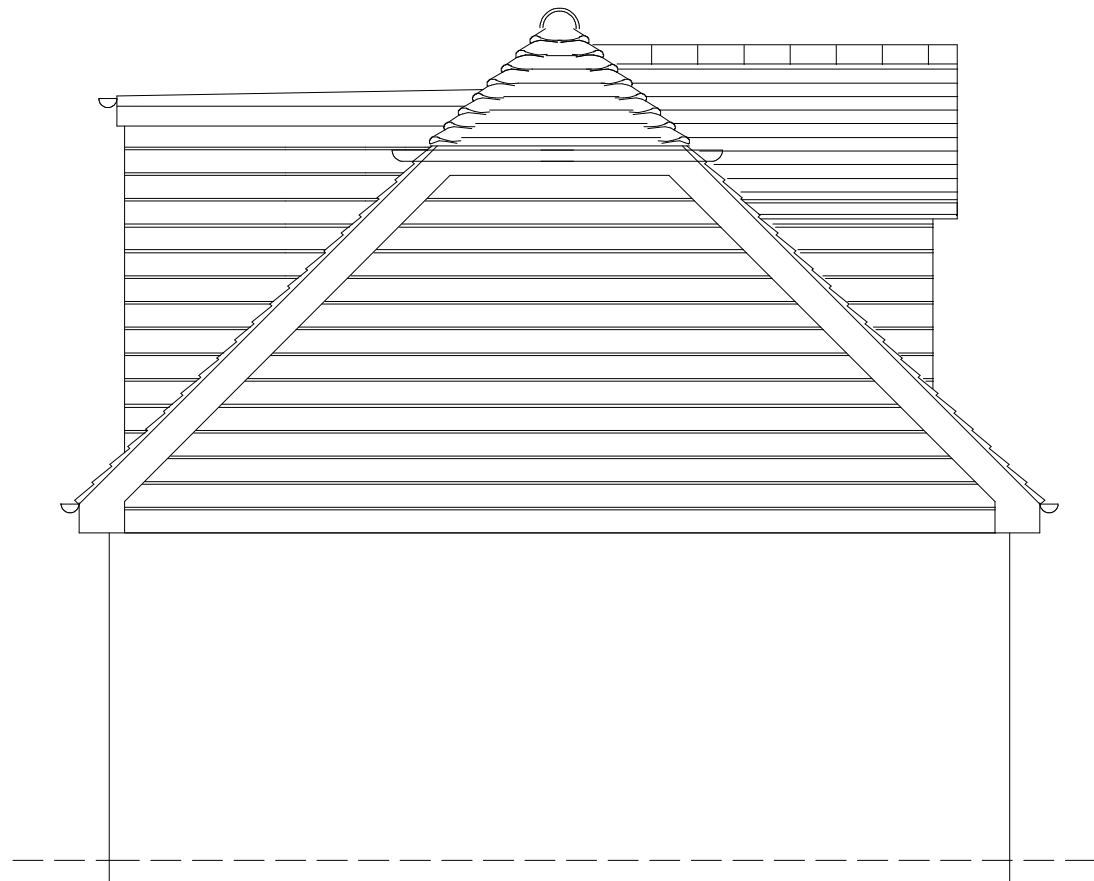

EXISTING APPROVED FRONT SOUTH FACING ELEVATION
(as per Ref: Y/37/18/HH approved Drawing Ref 06)



EXISTING APPROVED SIDE WEST FACING ELEVATION

PLANNING APPROVAL REF:-
Y/37/18/HH dated 07.09.2018.

All dimensions must be checked on site
and not taken or scaled from this drawing

Title
EXISTING APPROVED FRONT AND SIDE ELEVATION

Project
PROPOSED CHANGE OF CONDITIONS OF APPROVED
GARAGE / WORKSHOP / STORAGE OVER TO
PROVIDE A TWO PERSON GRANNY ANNEX (FOR
THE DISABLED) PLUS INFILL ROOF / ASSOCIATED
DORMERS TO FORM SINGLE PROPERTY.
@ MAYFIELD YAPTON ROAD
BARNHAM PO22 0BJ

Client
D & R Pallister

Drawn by R Hollands (GROVE DESIGN UK)
Date November 2019
Scale 1 : 50 @ A3
Drawing No 19-11-GD-233-07A
Amendments (A) Descript amends