


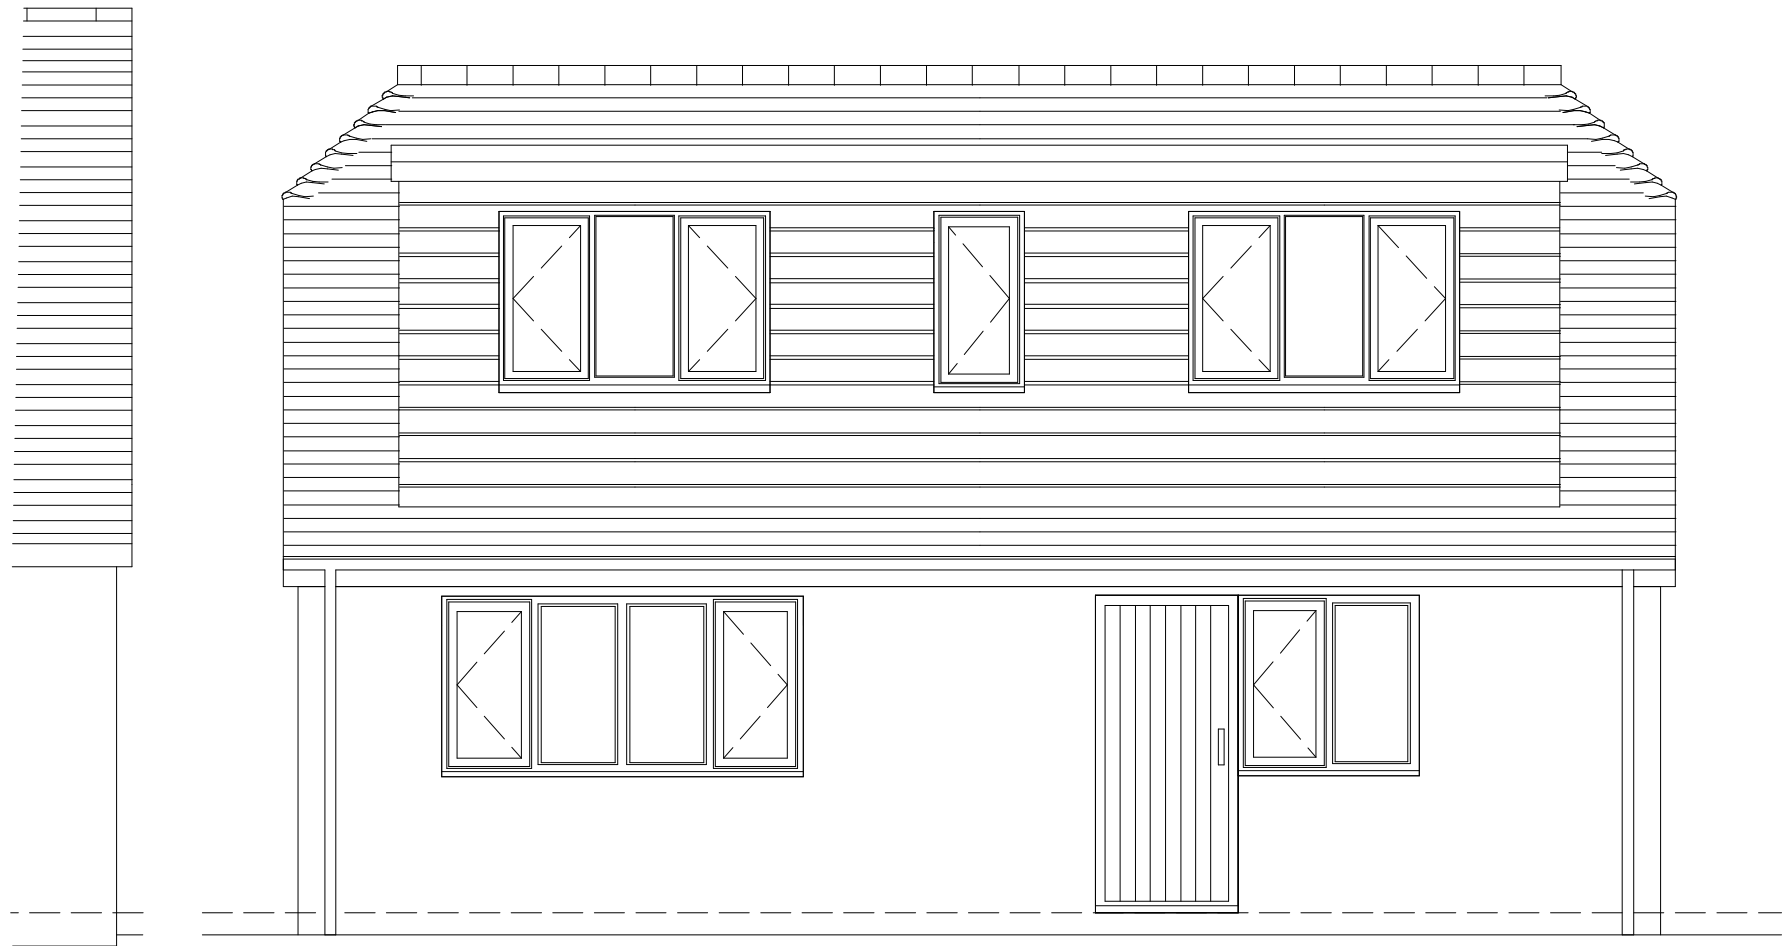

EXISTING APPROVED REAR NORTH FACING ELEVATION
(as per ref Y/37/18/HH - APPROVED Drawing 07)



EXISTING APPROVED SIDE EAST FACING ELEVATION

PLANNING APPROVAL REF:-
Y/37/18/HH dated 07.09.2018.

All dimensions must be checked on site
and not taken or scaled from this drawing

Title
EXISTING APPROVED REAR AND SIDE ELEVATION

Project
PROPOSED CHANGE OF CONDITIONS OF APPROVED
DETACHED GARAGE / WORKSHOP / STORAGE OVER
TO PROVIDE A TWO PERSON GRANNY ANNEX (FOR
THE DISABLED) PLUS INFILL / ASSOCIATED
DORMERS TO FORM SINGLE PROPERTY
@ MAYFIELD YAPTON ROAD
BARNHAM PO22 0BJ

Client
D & R Pallister

Drawn by R Hollands (GROVE DESIGN UK)
Date November 2019
Scale 1 : 50 @ A3
Drawing No 19-11-GD-233-08A
Amendments (A) Descript amends