



Combined dormer to match existing house dormer and cladding


New ramped access plus support rails [for disabled]

PLANNING APPROVAL REF :-
Y/37/18/HH dated 07.09.2018

All dimensions must be checked on site
and not taken or scaled from this drawing

PROPOSED FRONT SOUTH FACING ELEVATION

Picture window to replace approved Garage door.

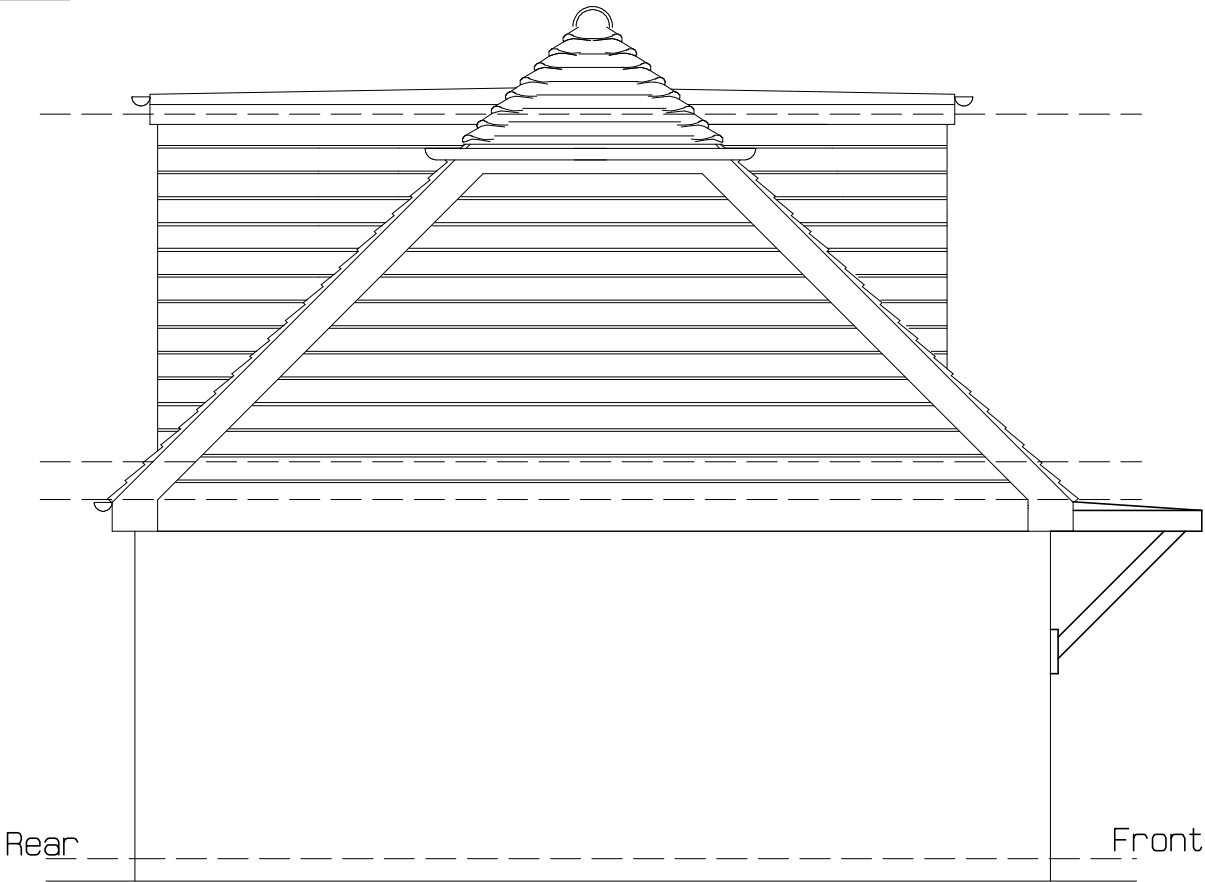

PROPOSED SIDE WEST FACING ELEVATION

Title
PROPOSED FRONT AND SIDE ELEVATION

Project
PROPOSED CHANGE OF CONDITIONS OF APPROVED
DETACHED GARAGE / WORKSHOP / STORAGE OVER
TO PROVIDE A TWO PERSON GRANNY ANNEX (FOR
THE DISABLED) PLUS INFILL ROOF / ASSOCIATED
DORMERS TO FORM SINGLE DWELLING
@ MAYFIELD YAPTON ROAD
BARNHAM PO22 0BJ

Client
D & R Pallister

Drawn by R Hollands (GROVE DESIGN UK)
Date November 2019
Scale 1 : 50 @ A3
Drawing No 19-11-GD-233-14A
Amendments (A) Descript amends