


PROPOSED BLOCK PLAN

EXISTING APPROVED BLOCK PLAN

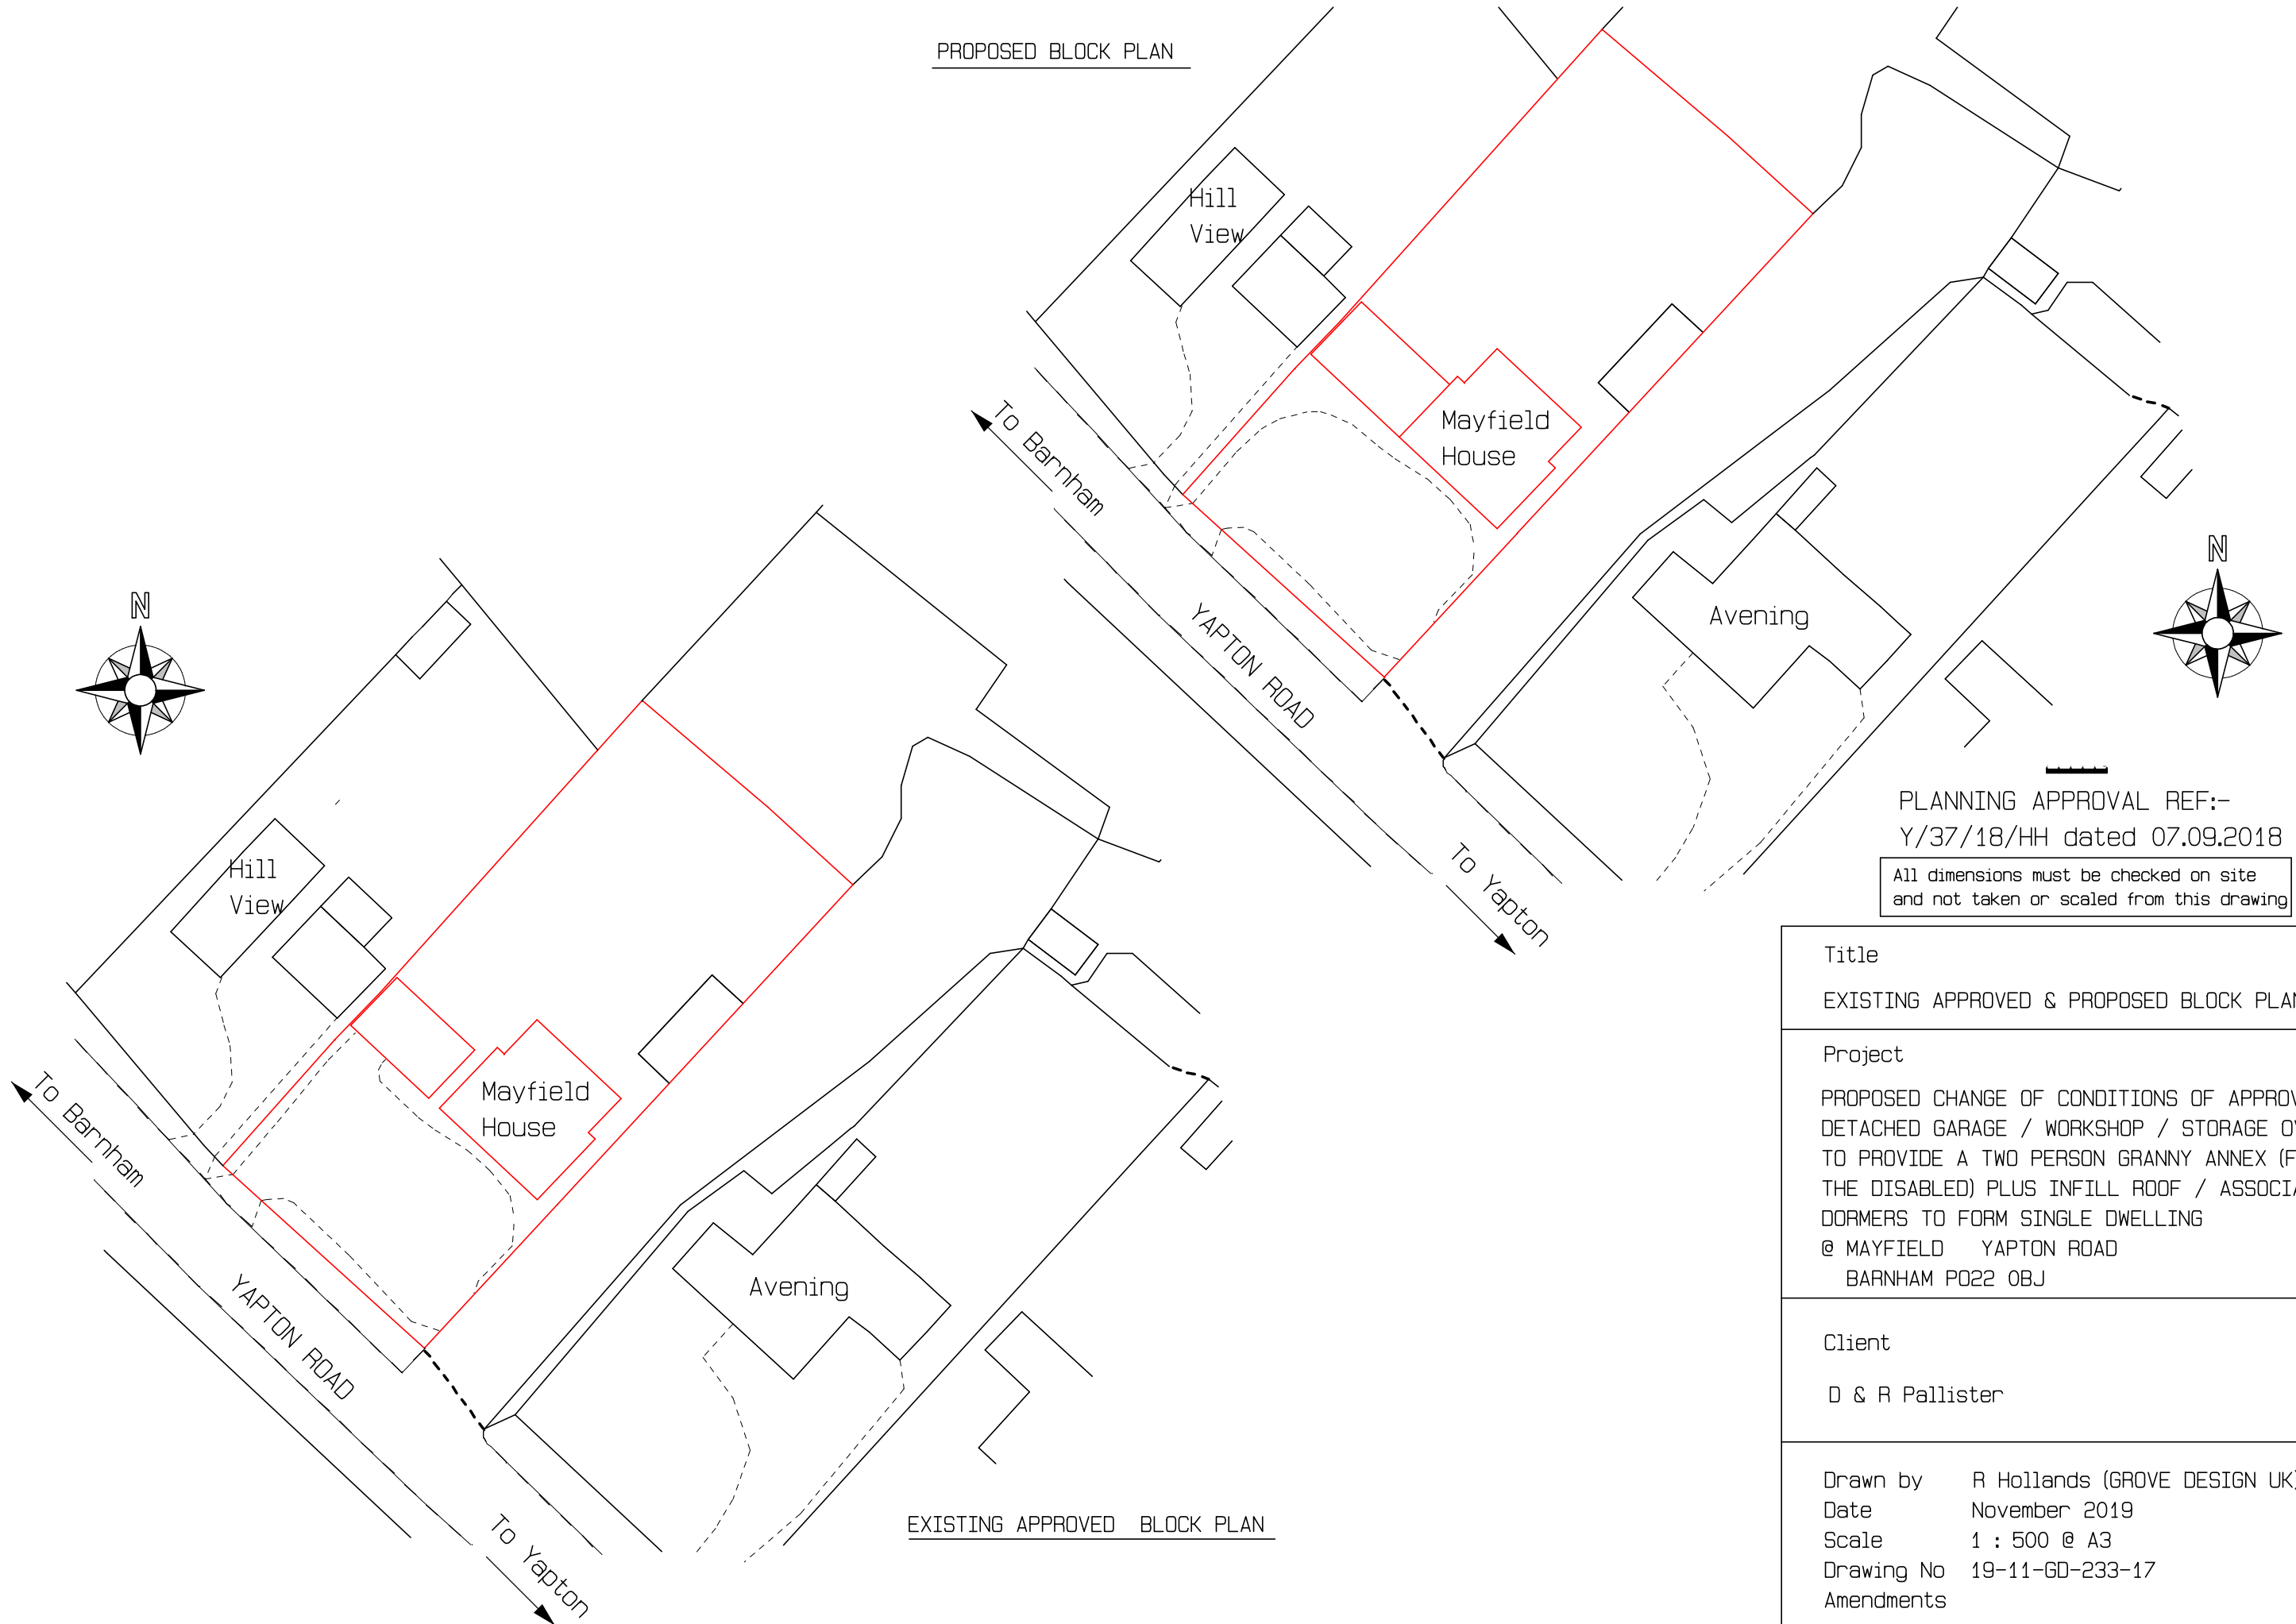

Title	
EXISTING APPROVED & PROPOSED BLOCK PLAN	
Project	
PROPOSED CHANGE OF CONDITIONS OF APPROVED DETACHED GARAGE / WORKSHOP / STORAGE OVER TO PROVIDE A TWO PERSON GRANNY ANNEX (FOR THE DISABLED) PLUS INFILL ROOF / ASSOCIATED DORMERS TO FORM SINGLE DWELLING @ MAYFIELD YAPTON ROAD BARNHAM PO22 0BJ	
Client	
D & R Pallister	
Drawn by	R Hollands (GROVE DESIGN UK)
Date	November 2019
Scale	1 : 500 @ A3
Drawing No	19-11-GD-233-17
Amendments	