


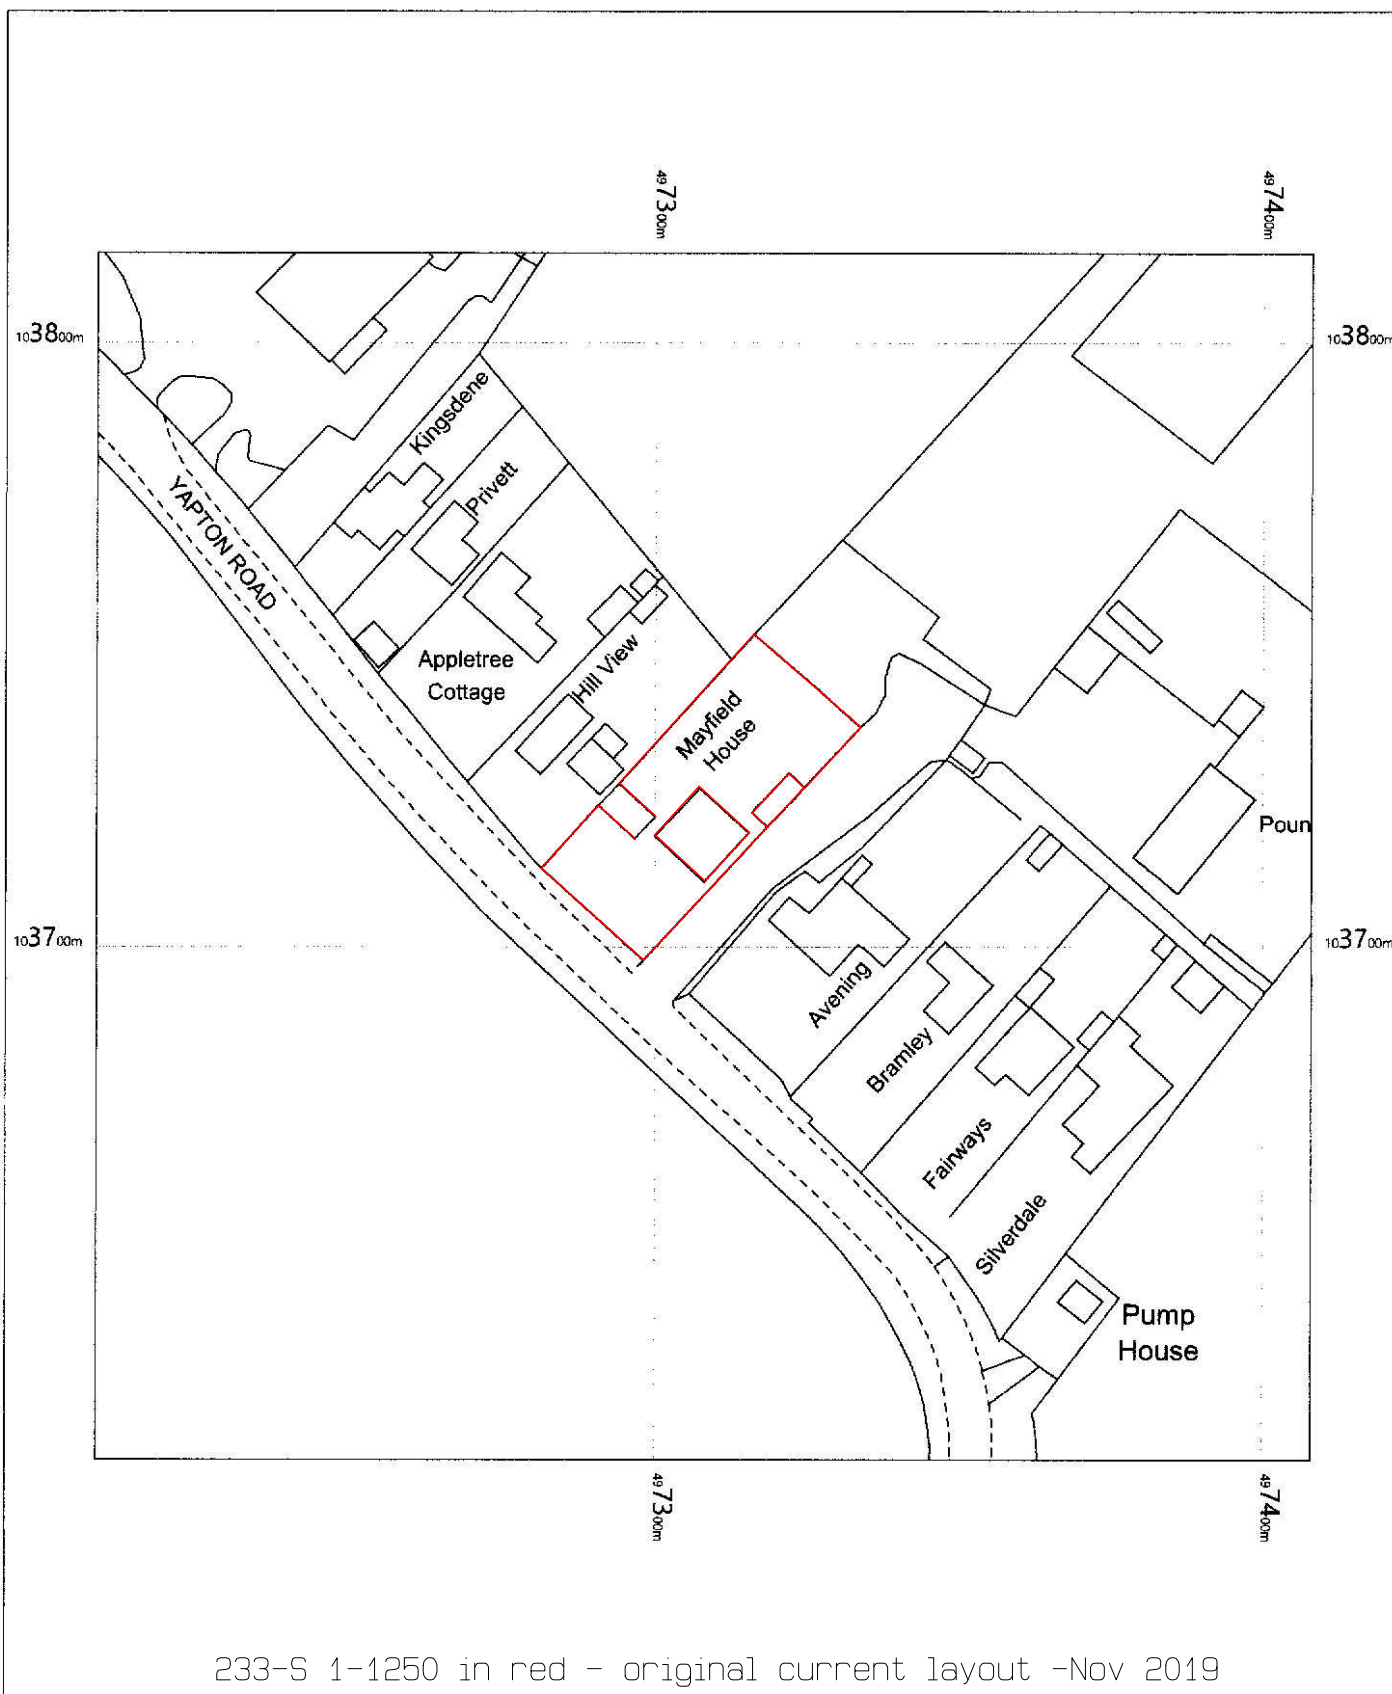

Mayfield House Yapton Road, Bognor
Regis, Barnham, West Sussex, PO22 0BJ

OS MasterMap 1250/2500/10000 scale
Wednesday, November 20, 2019, ID: CM-00842266
www.centremapslive.co.uk

1:1250 scale print at A4, Centre: 497308 E, 103715 N

©Crown Copyright Ordnance Survey. Licence no. 100019980

