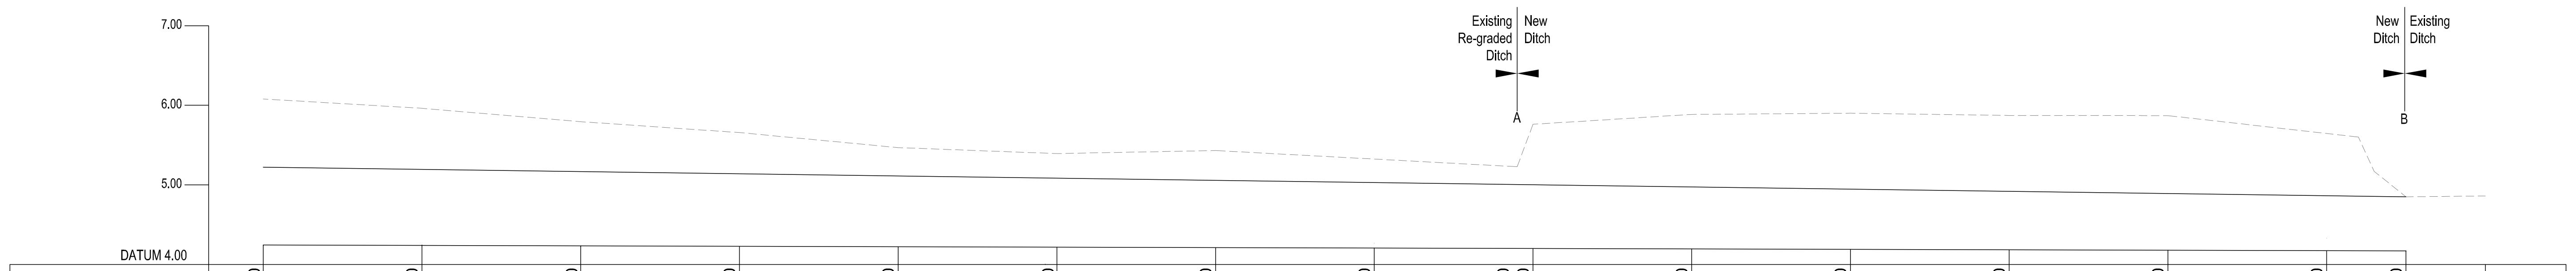

CHAINAGE	220.00	230.00	240.00	250.00	260.00	270.00	280.00	290.00	300.00 0.00	10.00	20.00	30.00	40.00	50.00	55.00
EXISTING DITCH LEVEL	6.079	5.962	5.794	5.657	5.468	5.393	5.431	5.324	5.761	5.885	5.900	5.872	5.870	5.646	4.850
PROPOSED DITCH LEVEL	5.221	5.220	5.166	5.139	5.111	5.084	5.056	5.029	5.001	4.974	4.946	4.919	4.891	4.864	4.850

Ditch Longitudinal Section
Scale: H: 1-250 V: 1-50

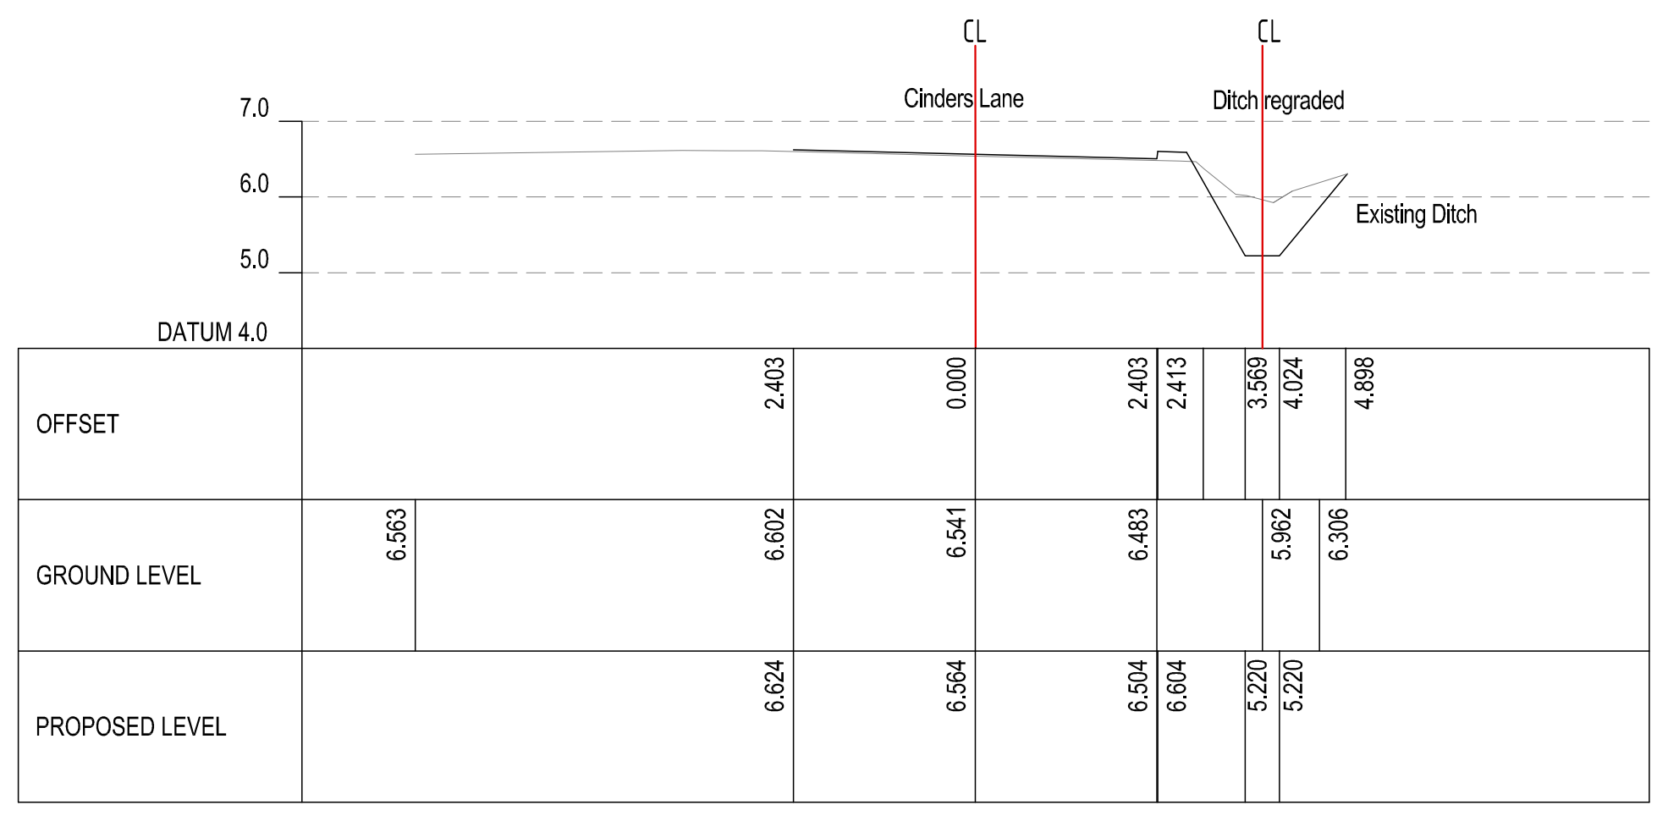

ALIGNMENT TRACK
CHAINAGE 230.000

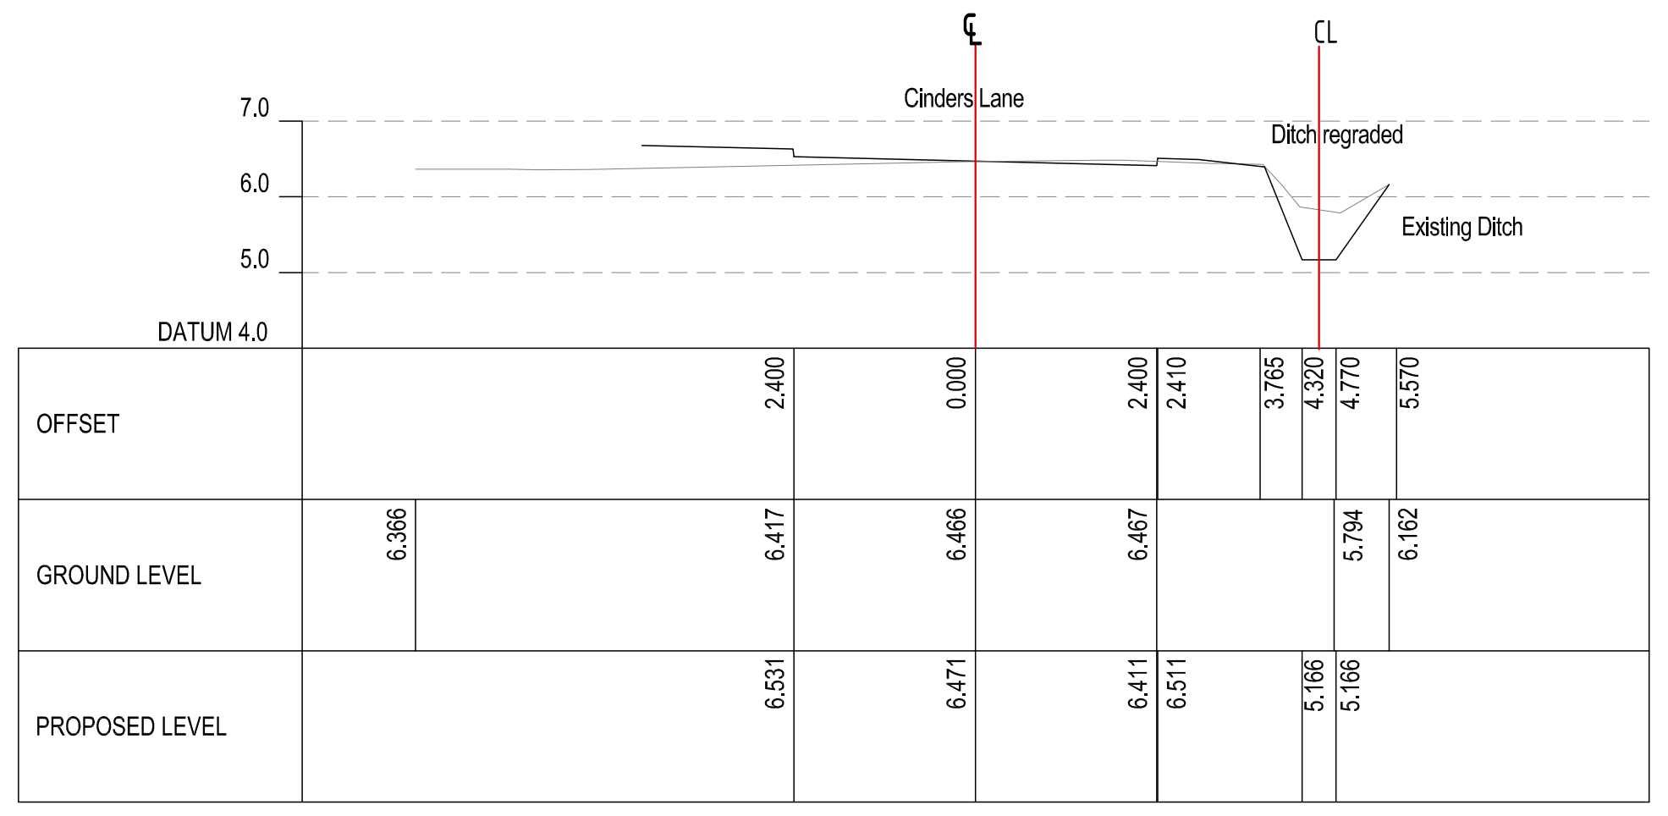

ALIGNMENT TRACK
CHAINAGE 240.000

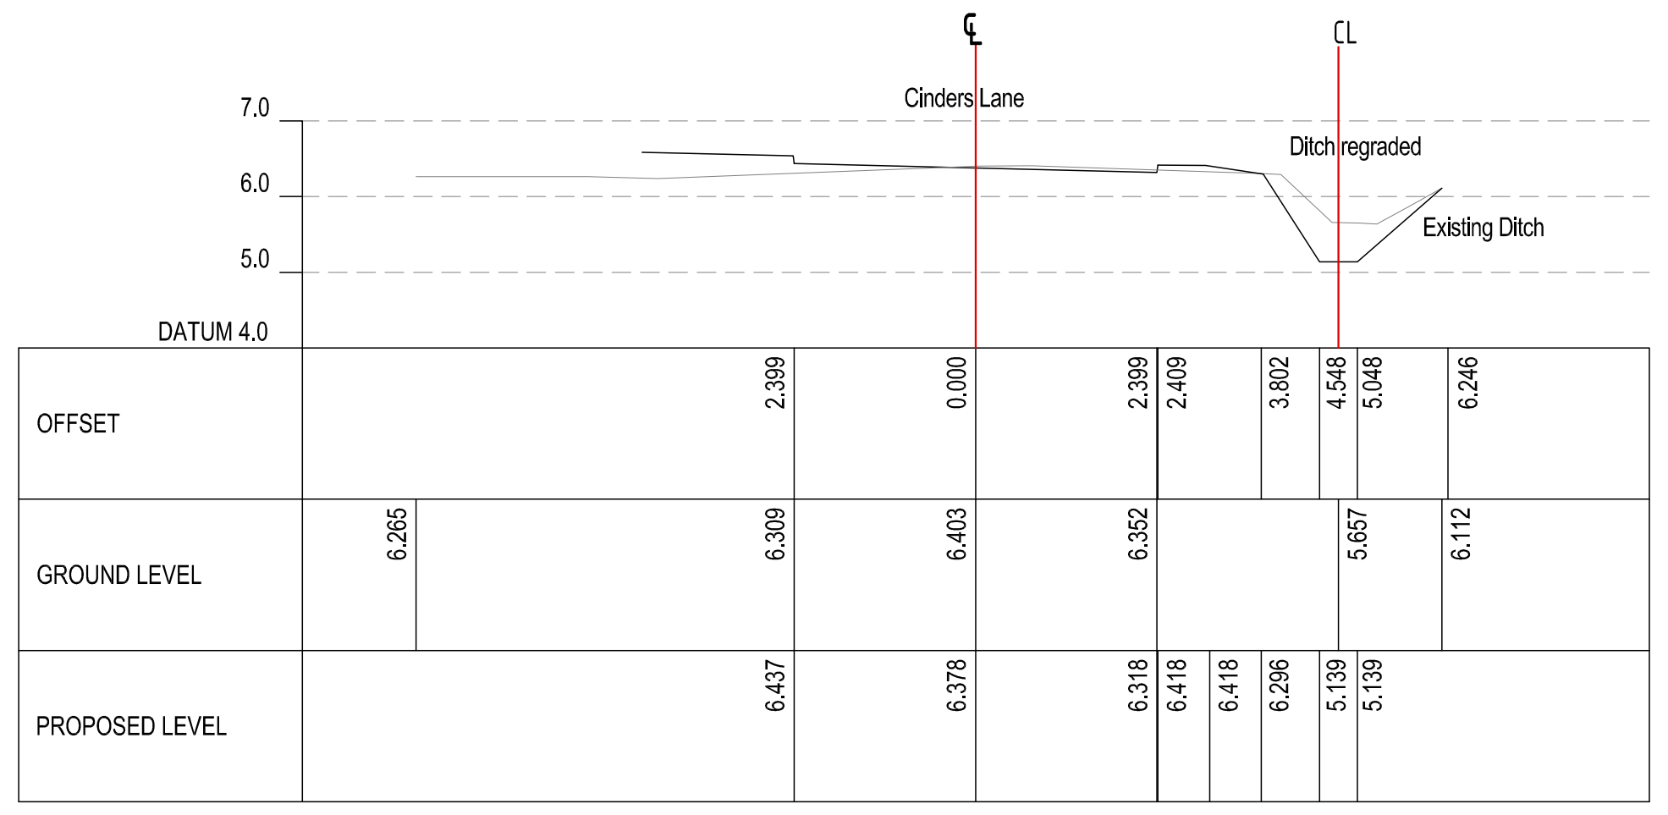

ALIGNMENT TRACK
CHAINAGE 250.000

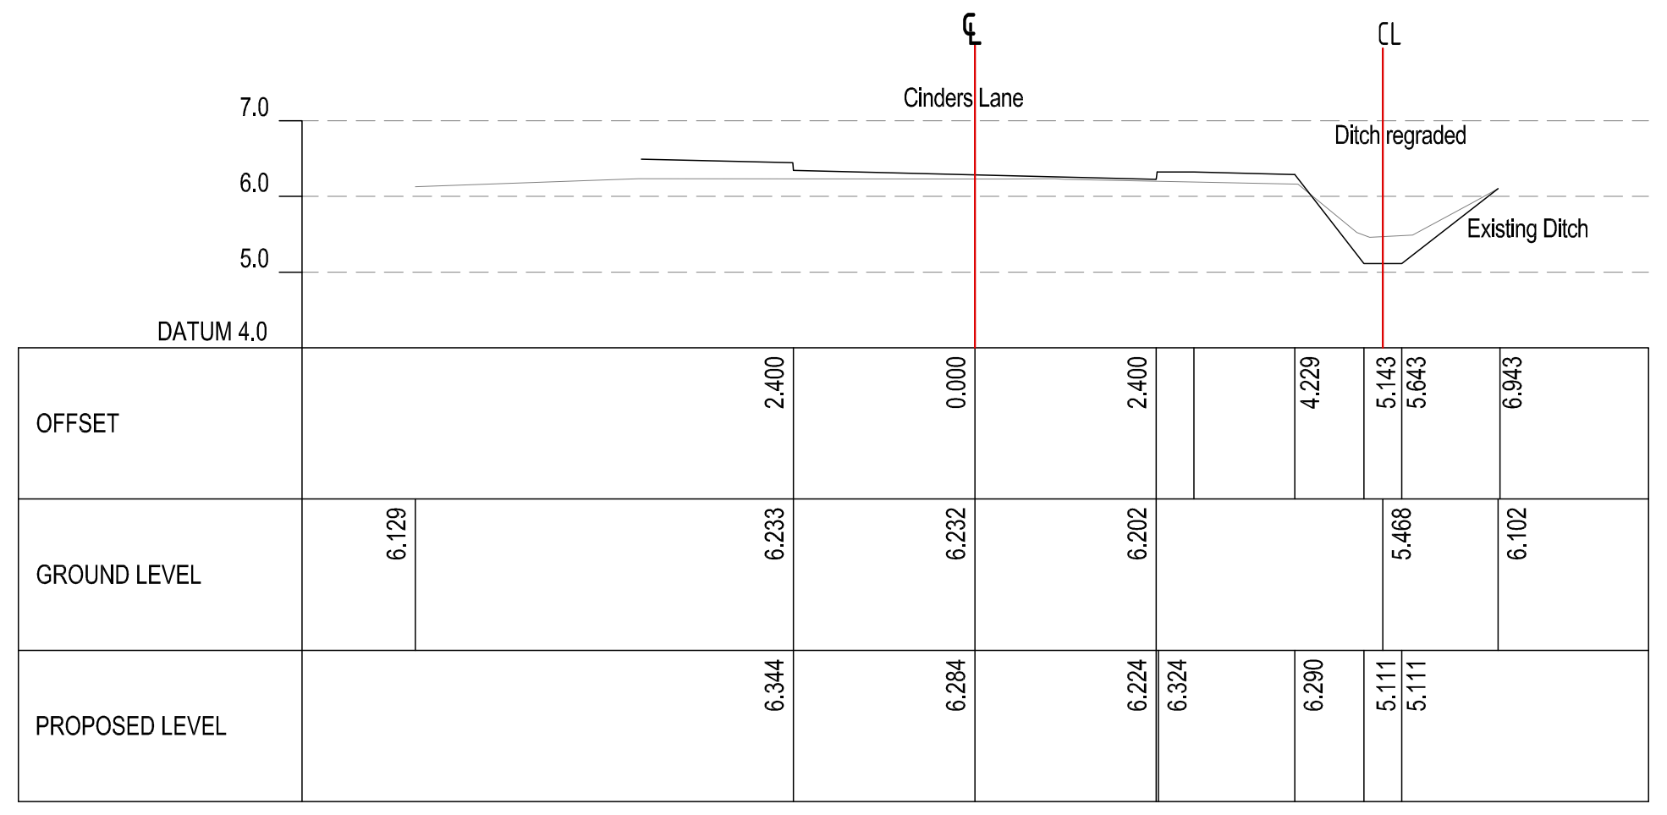

ALIGNMENT TRACK
CHAINAGE 260.000

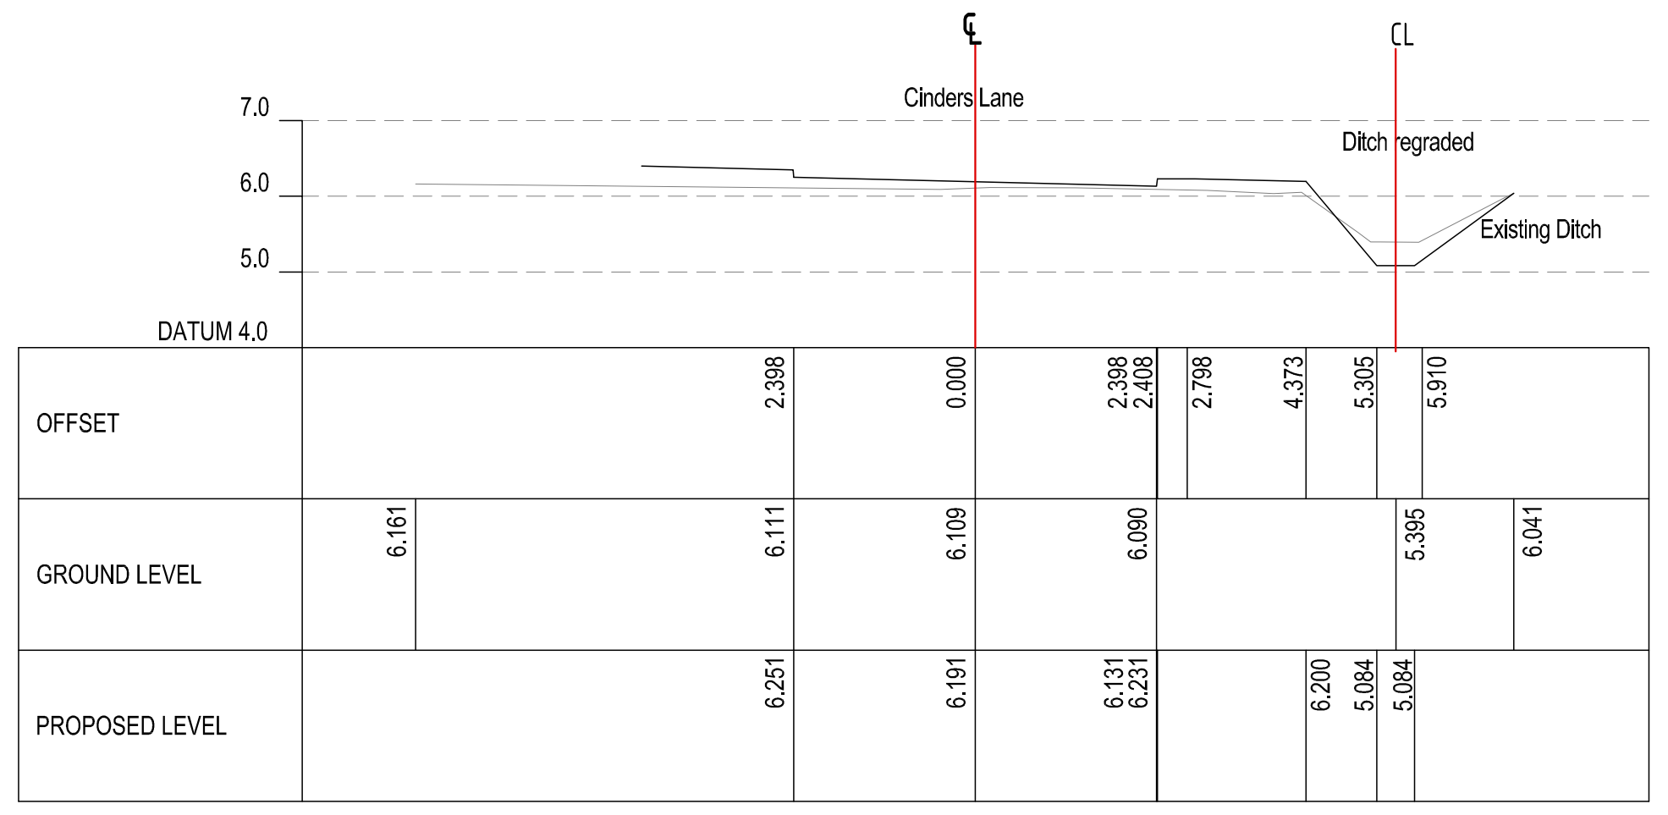

ALIGNMENT TRACK
CHAINAGE 270.000

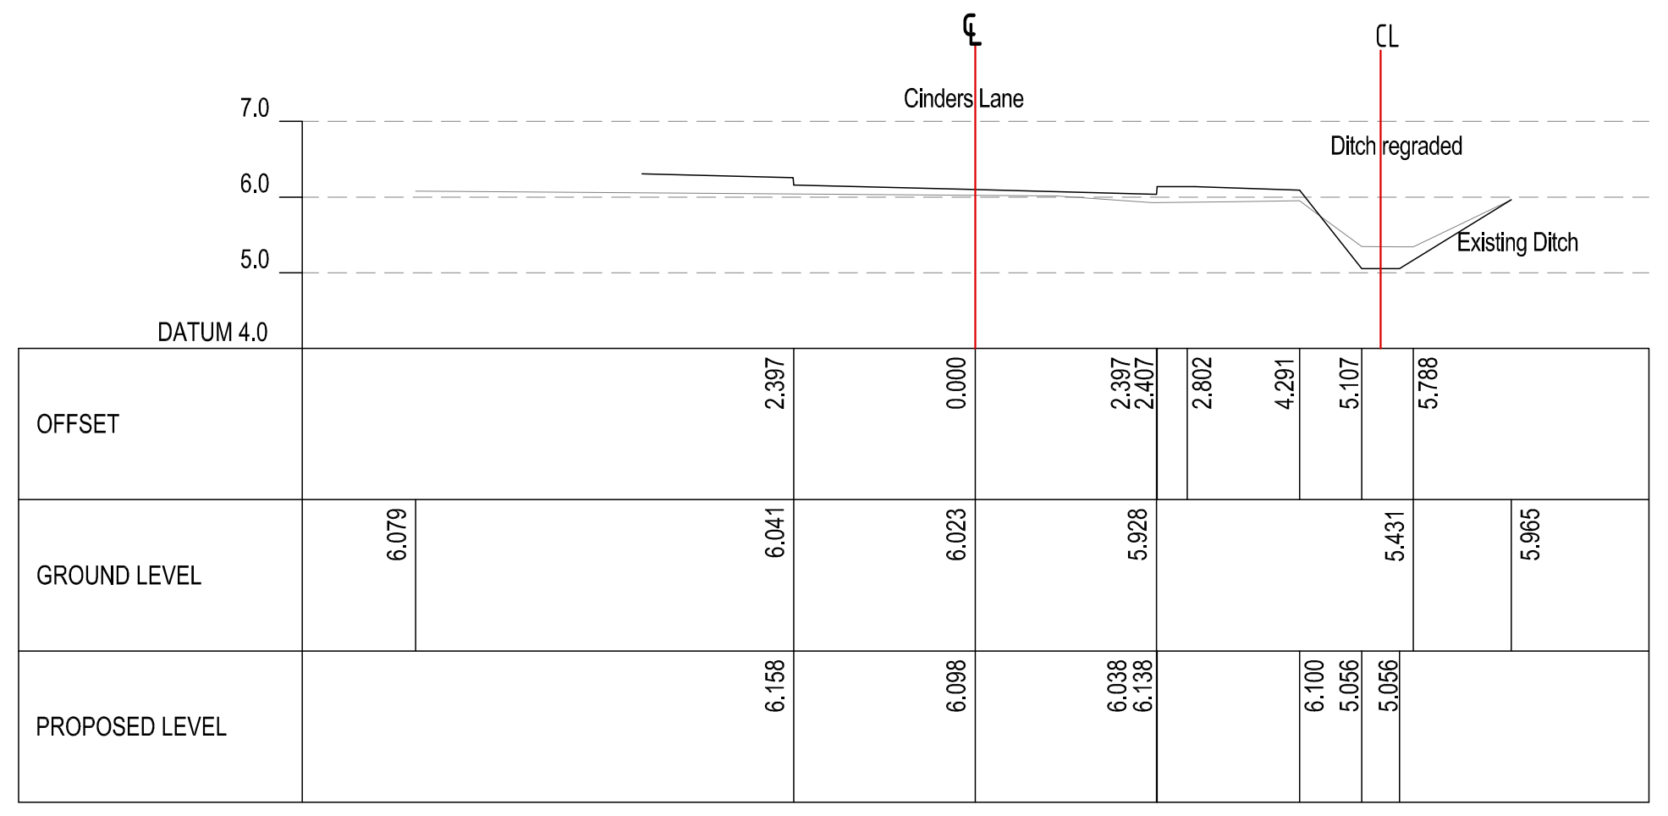

ALIGNMENT TRACK
CHAINAGE 280.000

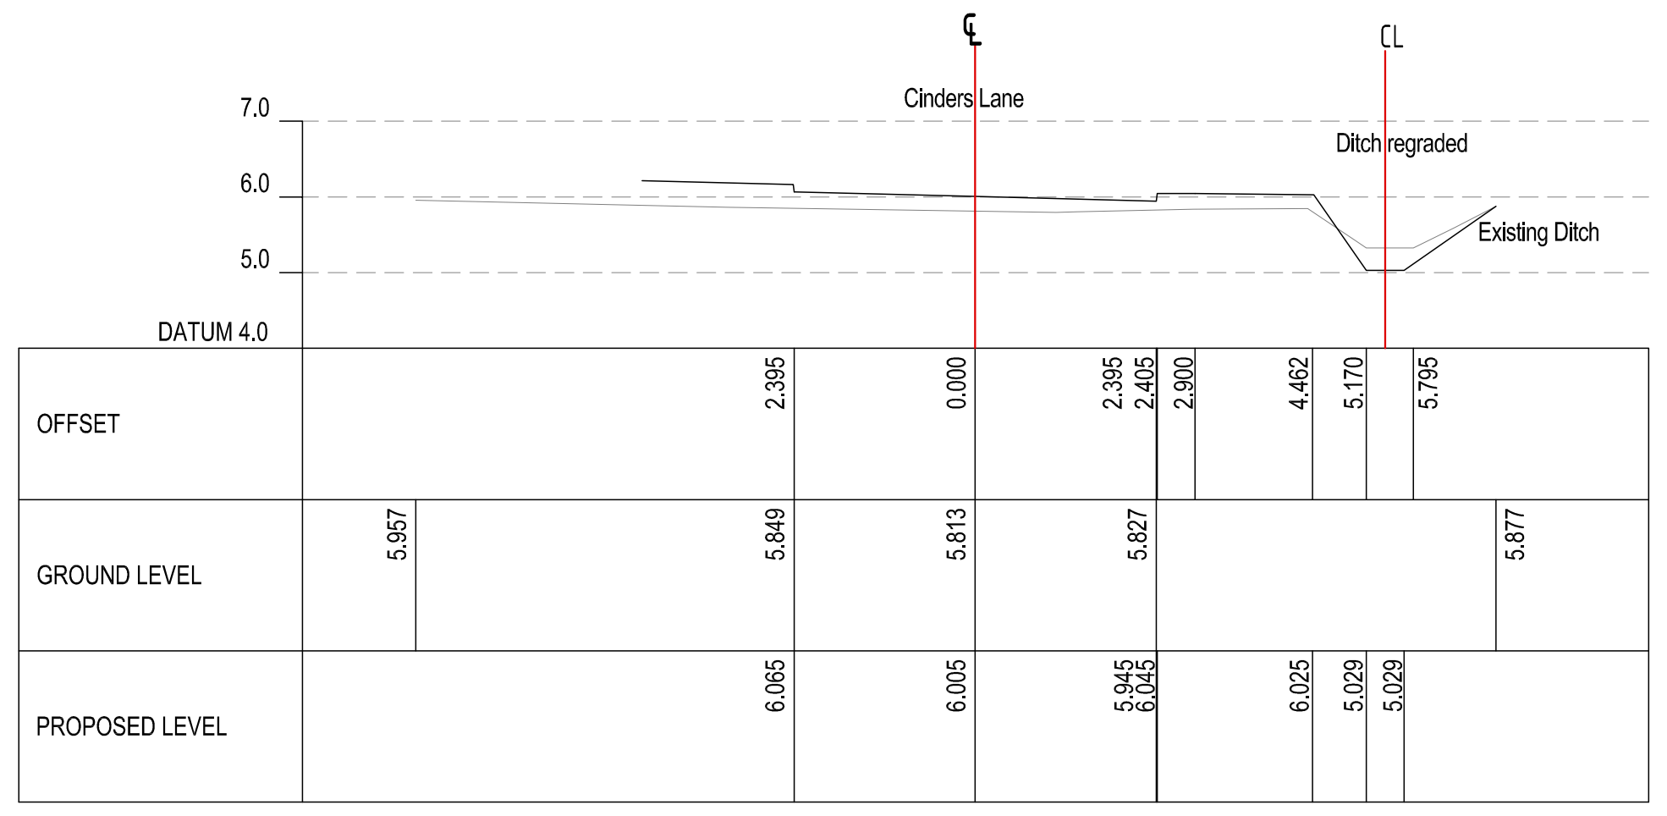

ALIGNMENT TRACK
CHAINAGE 290.000

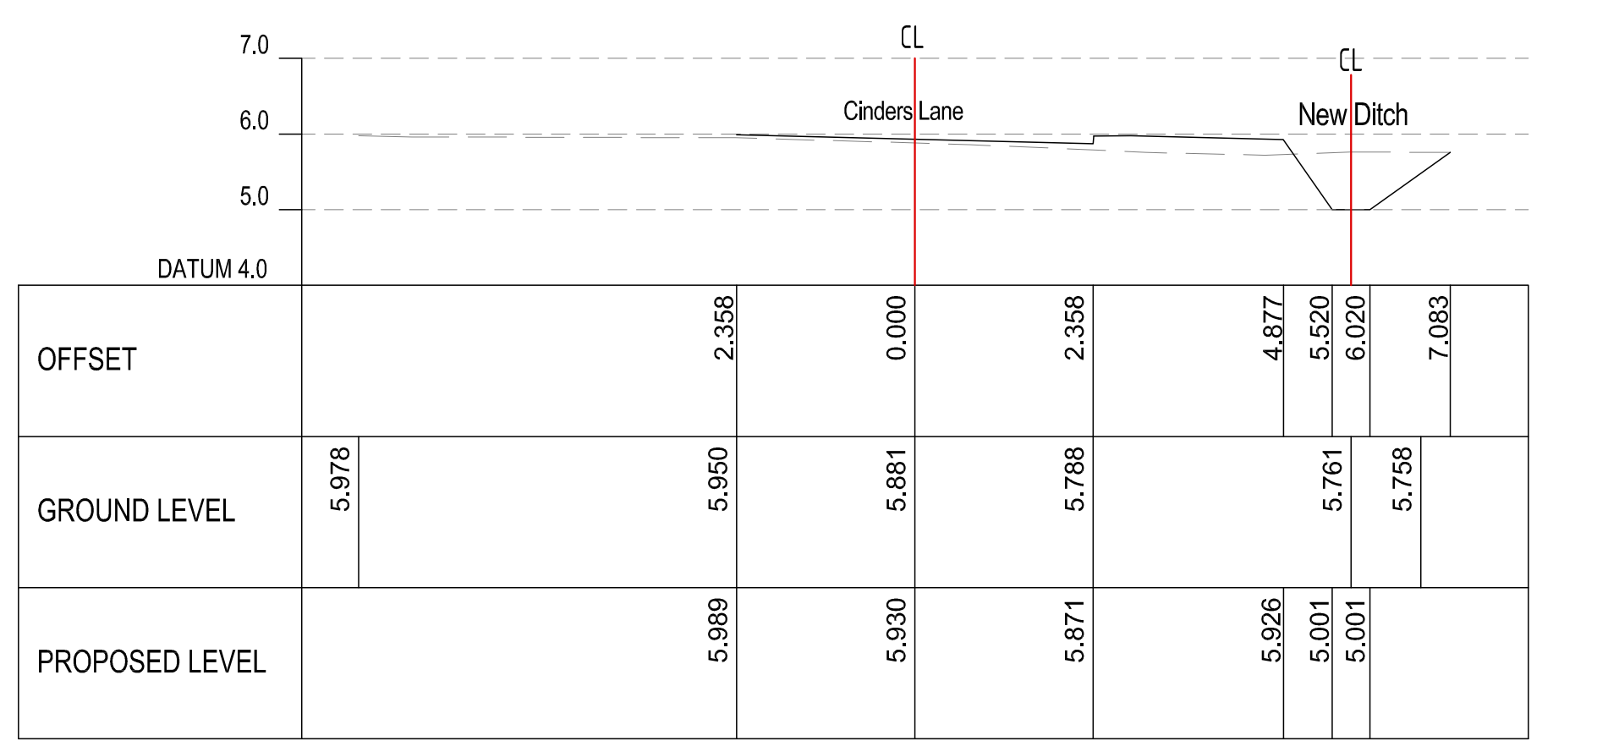

NEW DITCH: CHAINAGE 0.00
CINDERS LANE: CHAINAGE 300.00

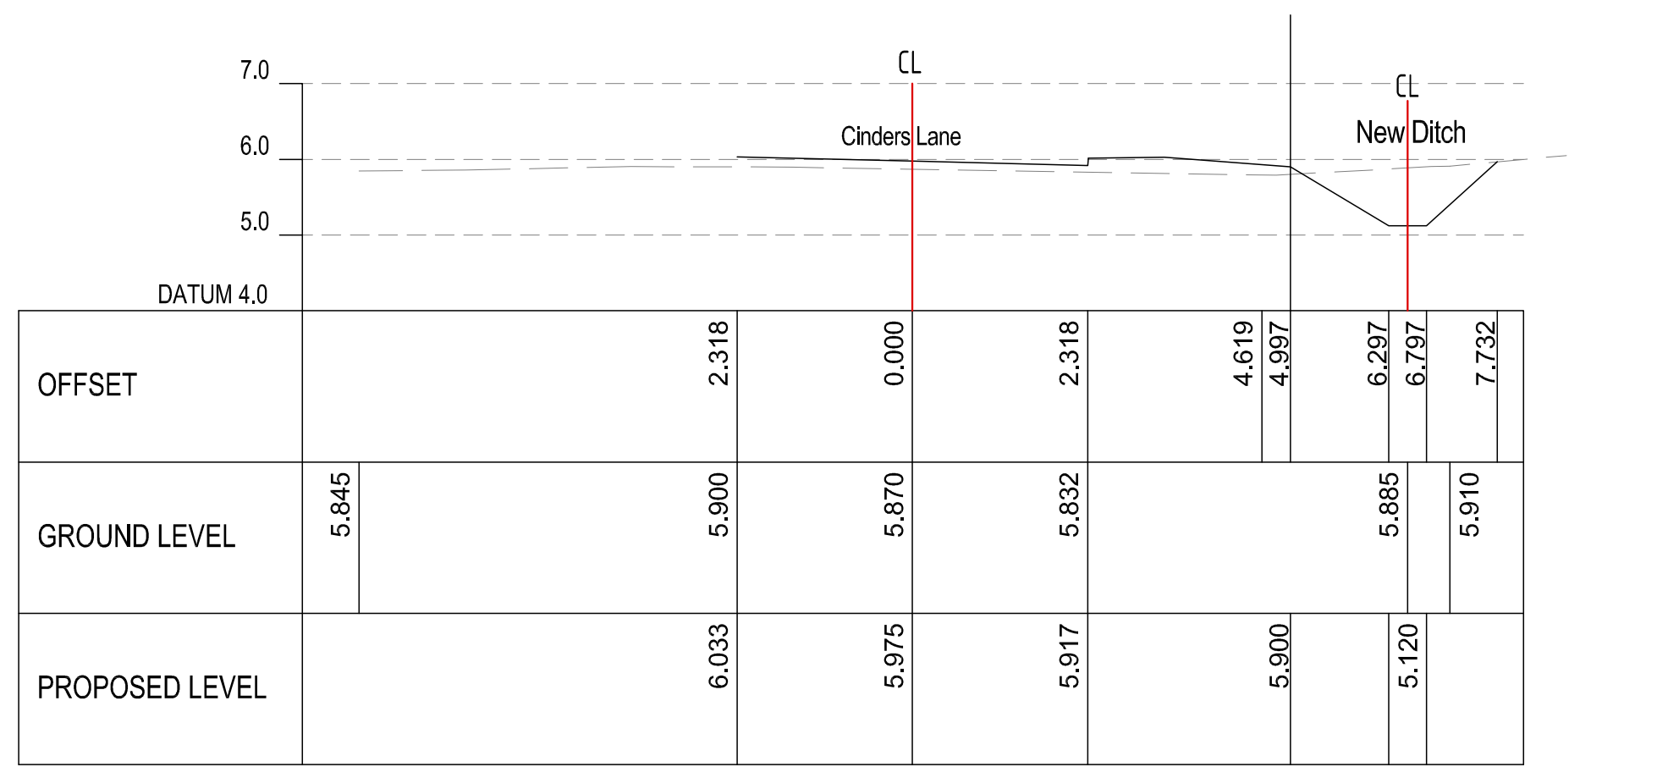

CINDERS LANE: CHAINAGE 310.00
NEW DITCH: CHAINAGE 10.00

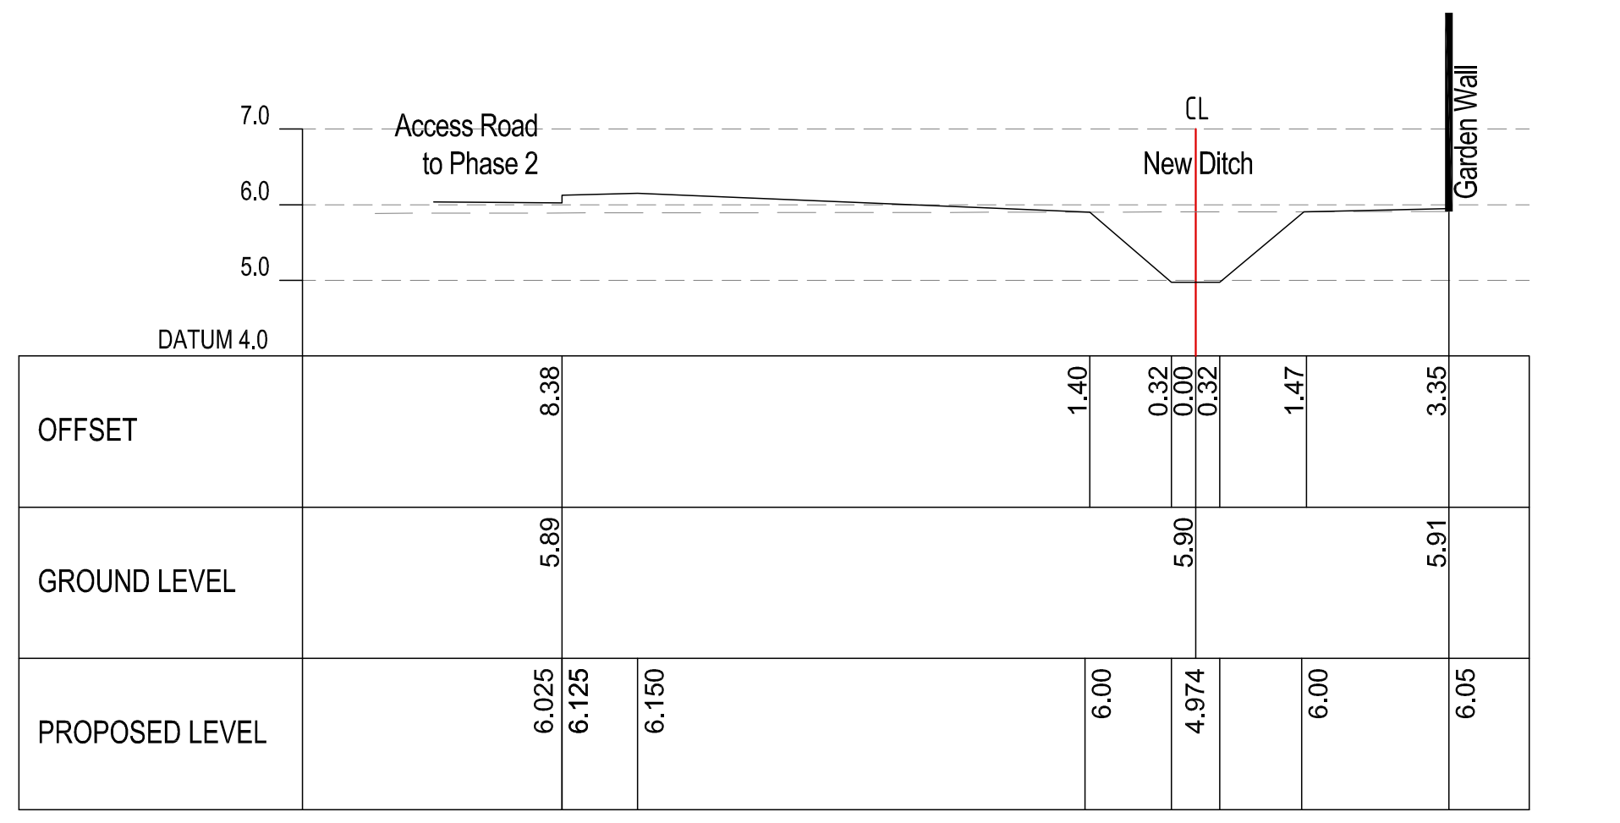

NEW DITCH: CHAINAGE 20.00

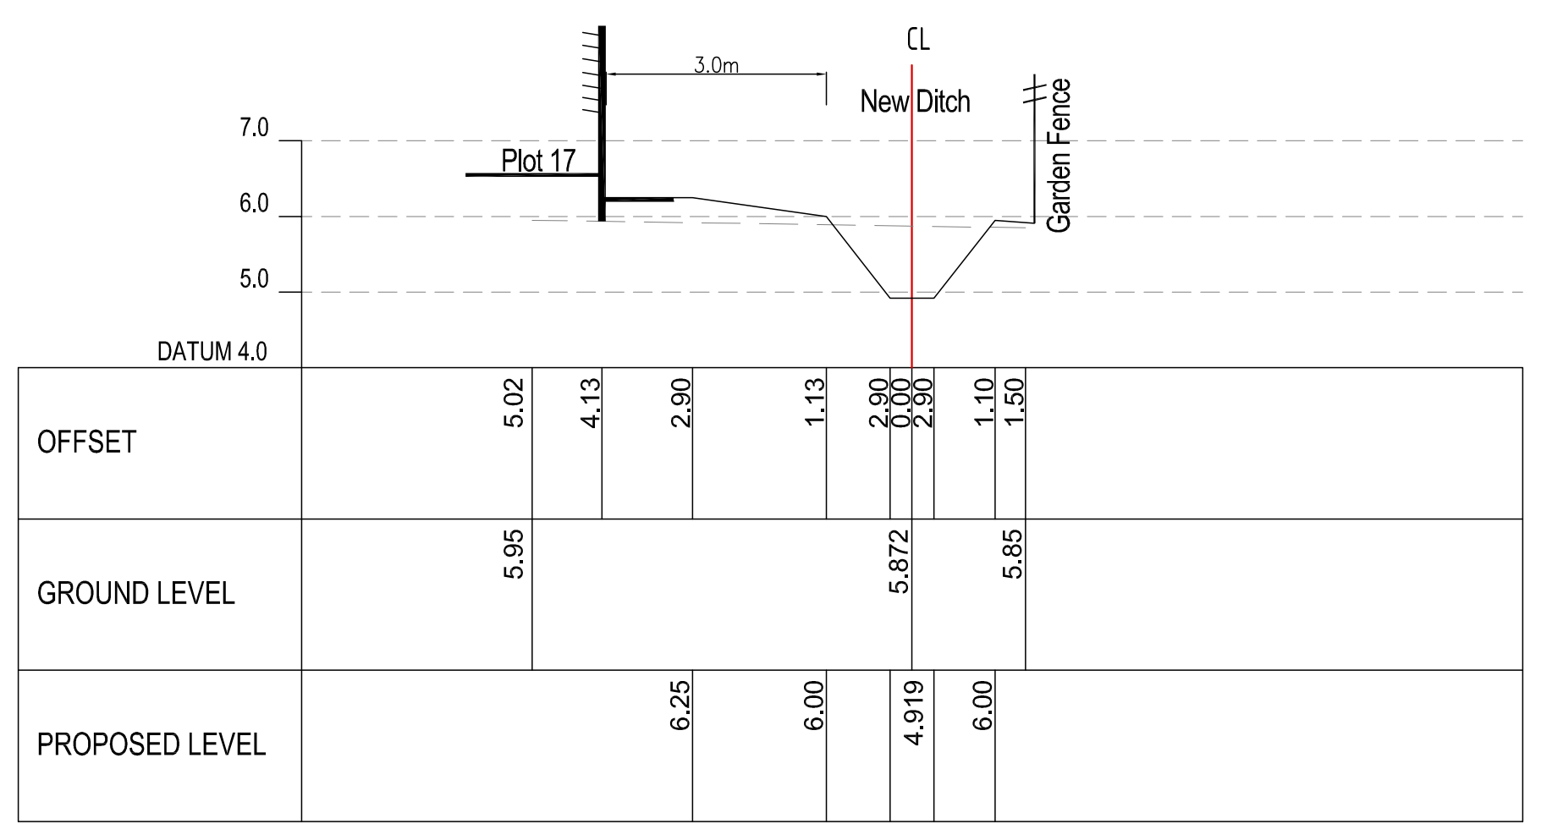

NEW DITCH: CHAINAGE 30.00

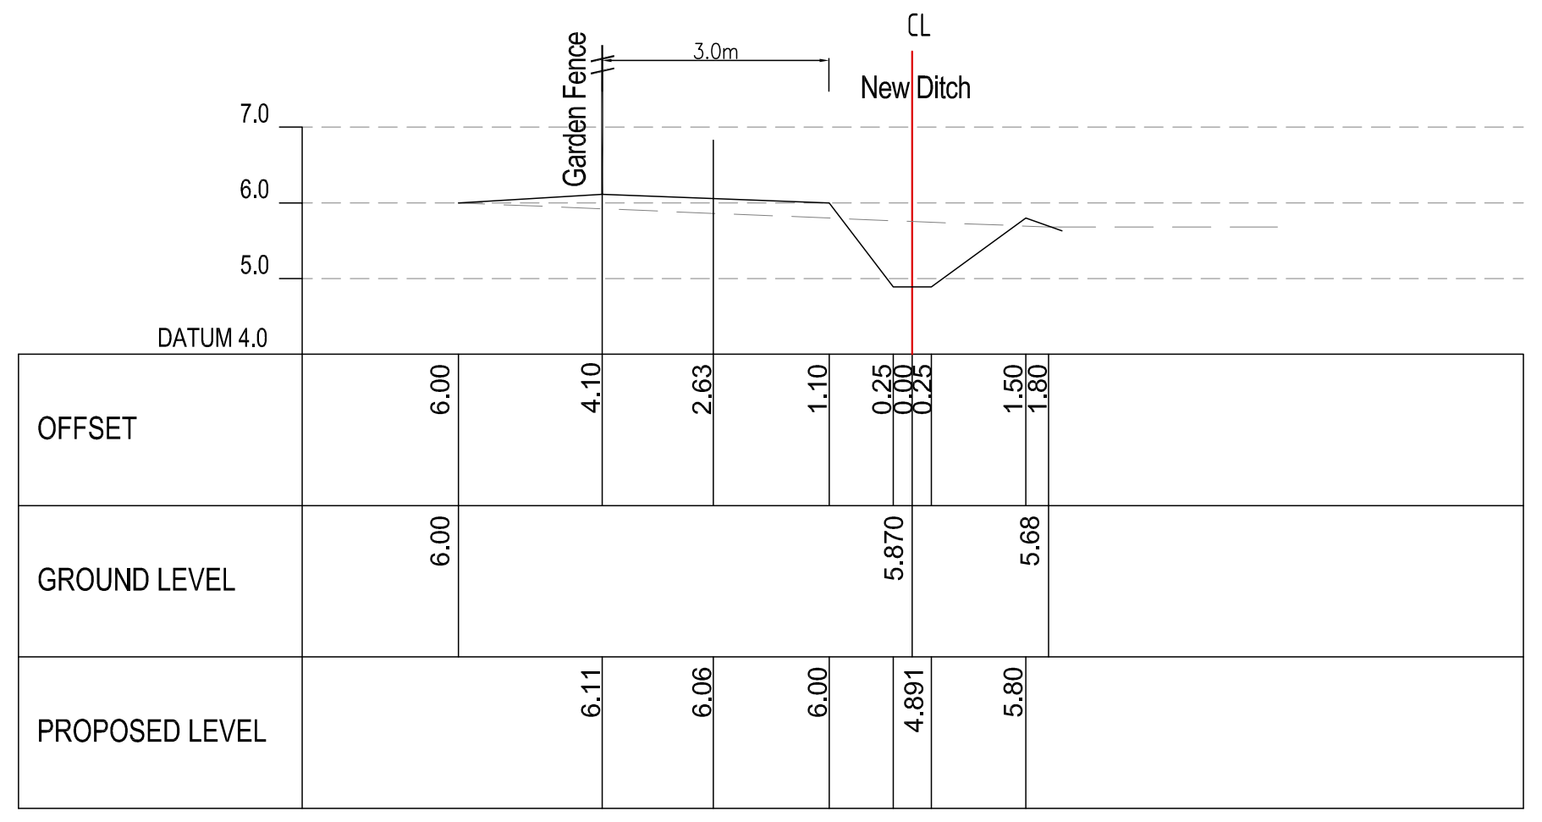

NEW DITCH: CHAINAGE 40.00

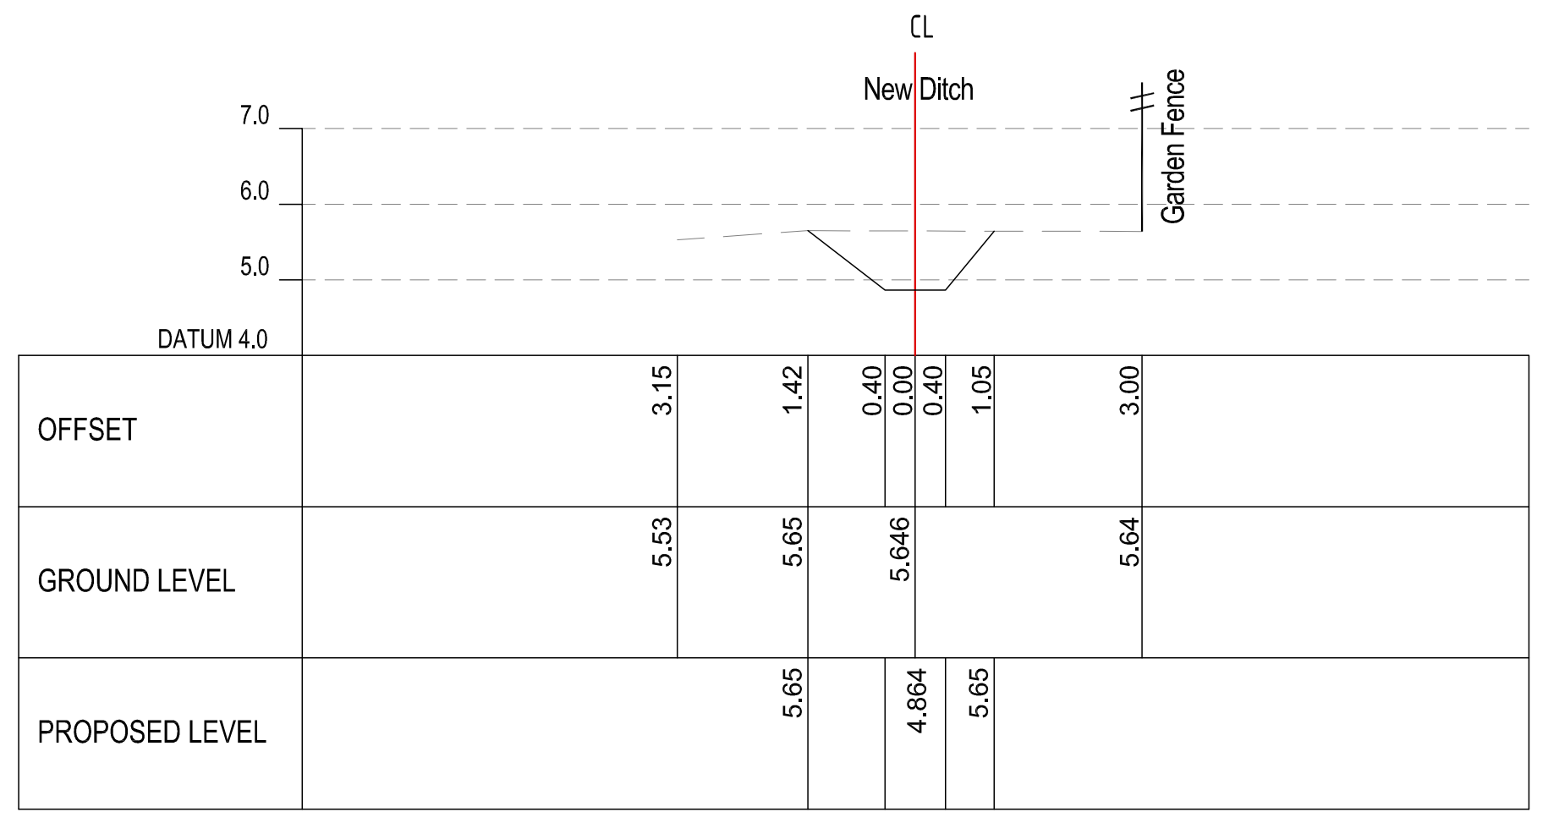

NEW DITCH: CHAINAGE 50.00

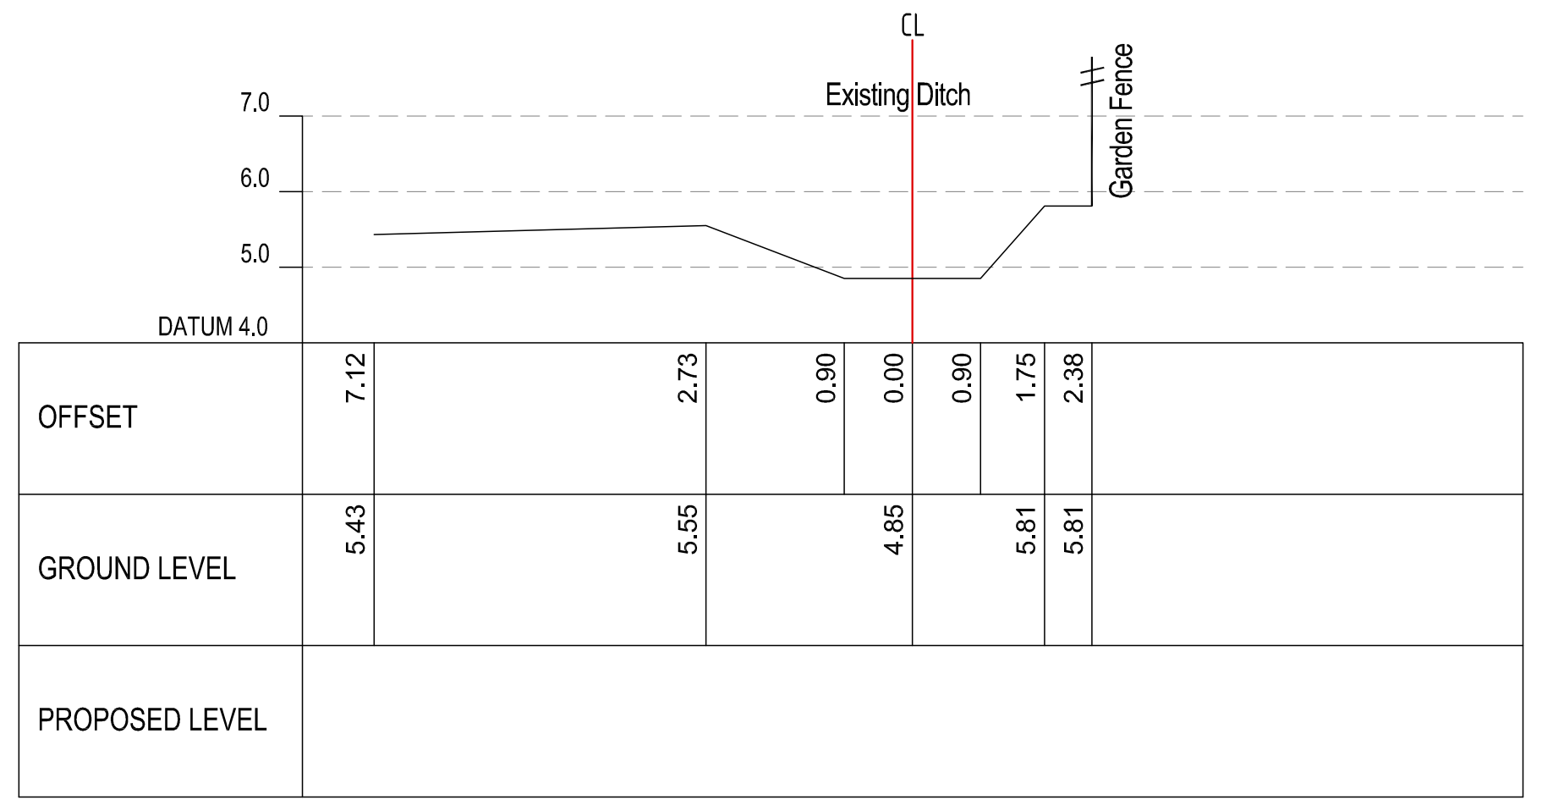

EXISTING DITCH: CHAINAGE 55.00

Ditch Sections - Scale: H & V 1-100

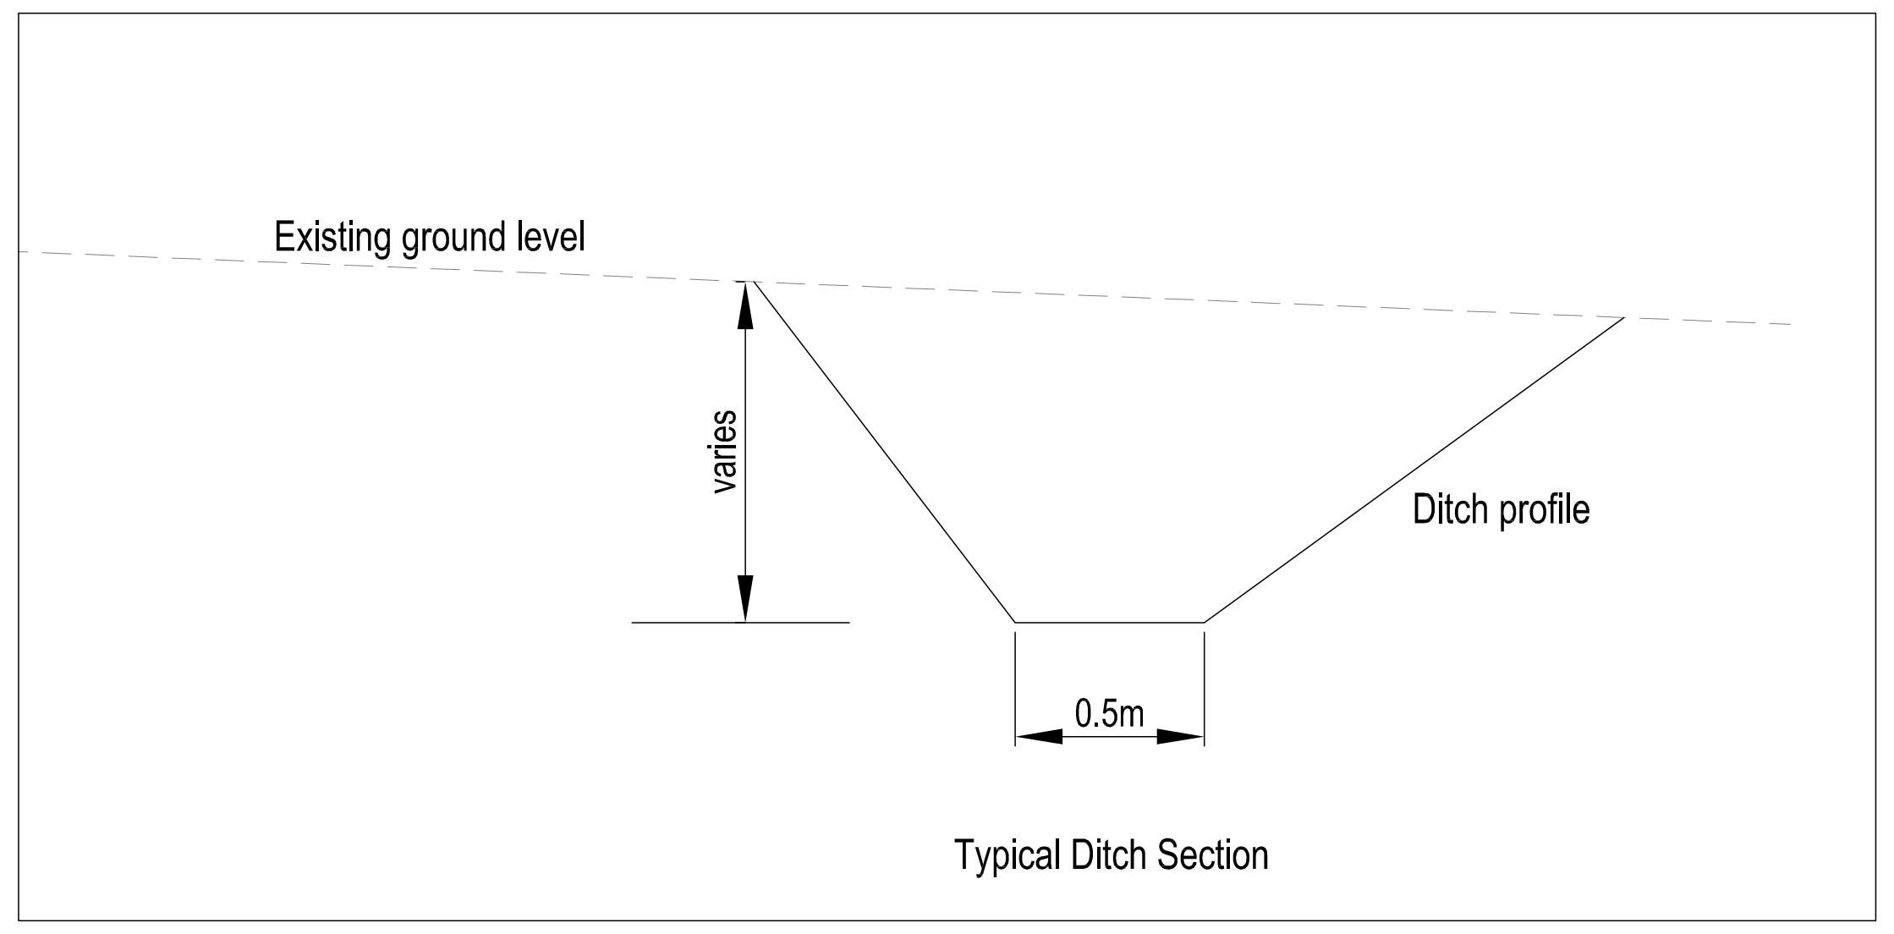

Typical Ditch Section - Scale: 1:20

Notes:

1.All levels are to Ordnance Datum.

2. This drawing to be read in conjunction with Drg. No. KNC1826-502-01

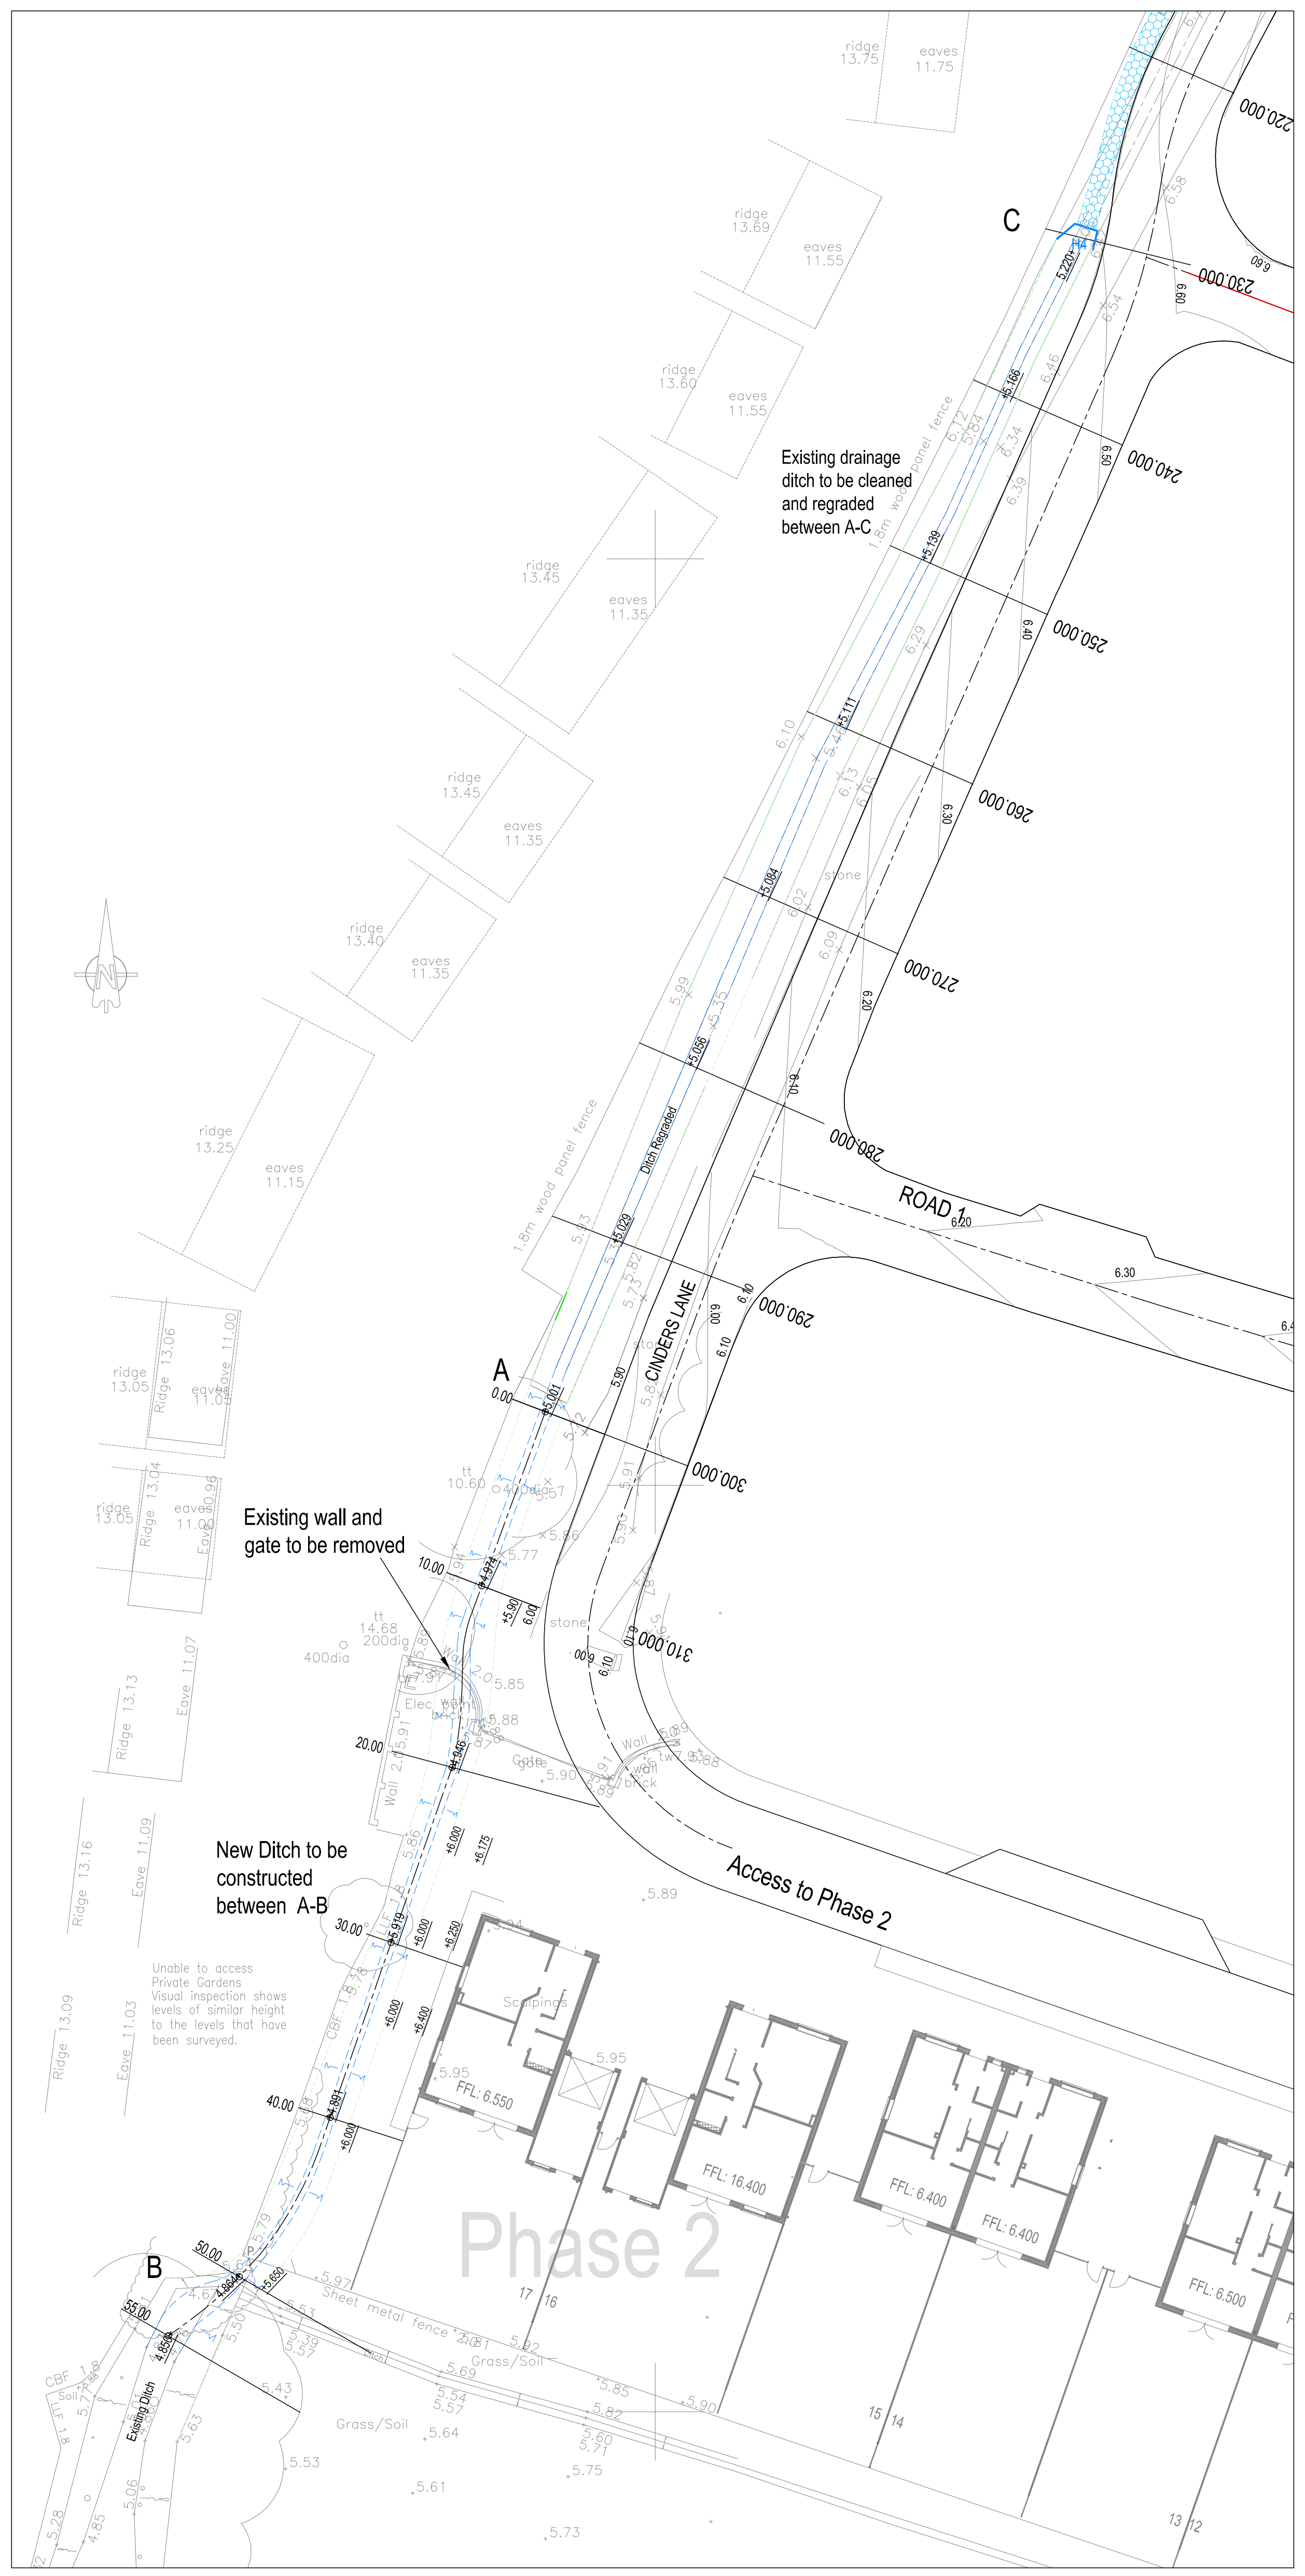

Ditch Sections Location Plan
Scale: 1-250

Rev.	Date	Details	Initials
C	28.04.20	Plot 17 side path added, gate repositioned.	KN
B	27.04.20	Issued as A0, Plot 17 garden fence repositioned, ditch extended, regrading details and typical ditch profile added	KN
A	27.03.20	Initial issue	KN

Drawing Status
CONSTRUCTION

Project
CINDERS LANE
YAPTON

Client
Crayfern
HOMES

KAZYS NARBUTAS
CONSULTING
Civil Engineering Consultant
Unit 5B, Tanners Court, Tanners Lane, East Wellow, Romsey, Hants. SO51 6DP
Telephone: 01794 522903 Email: kazys.n@knc.email

Drawing Title
Engineering Details
New Drainage Ditch Sections

Drawn	Checked	Scales	Paper Size	Date
KN		As Shown	A0	03.20

Job No.	Drawing No.	Revision
KNC1826	503-06	C

This drawing is the copyright of Kazys Narbutas Consulting and may not be copied, altered or reproduced in any form or passed to a third party without the consent of Kazys Narbutas Consulting. Do not scale from this drawing, use figured dimensions only.
Dimensions should be checked and verified on site and any discrepancies should be reported to Kazys Narbutas Consulting as soon as possible.

ARUN DISTRICT COUNCIL Y/114/19/DOC