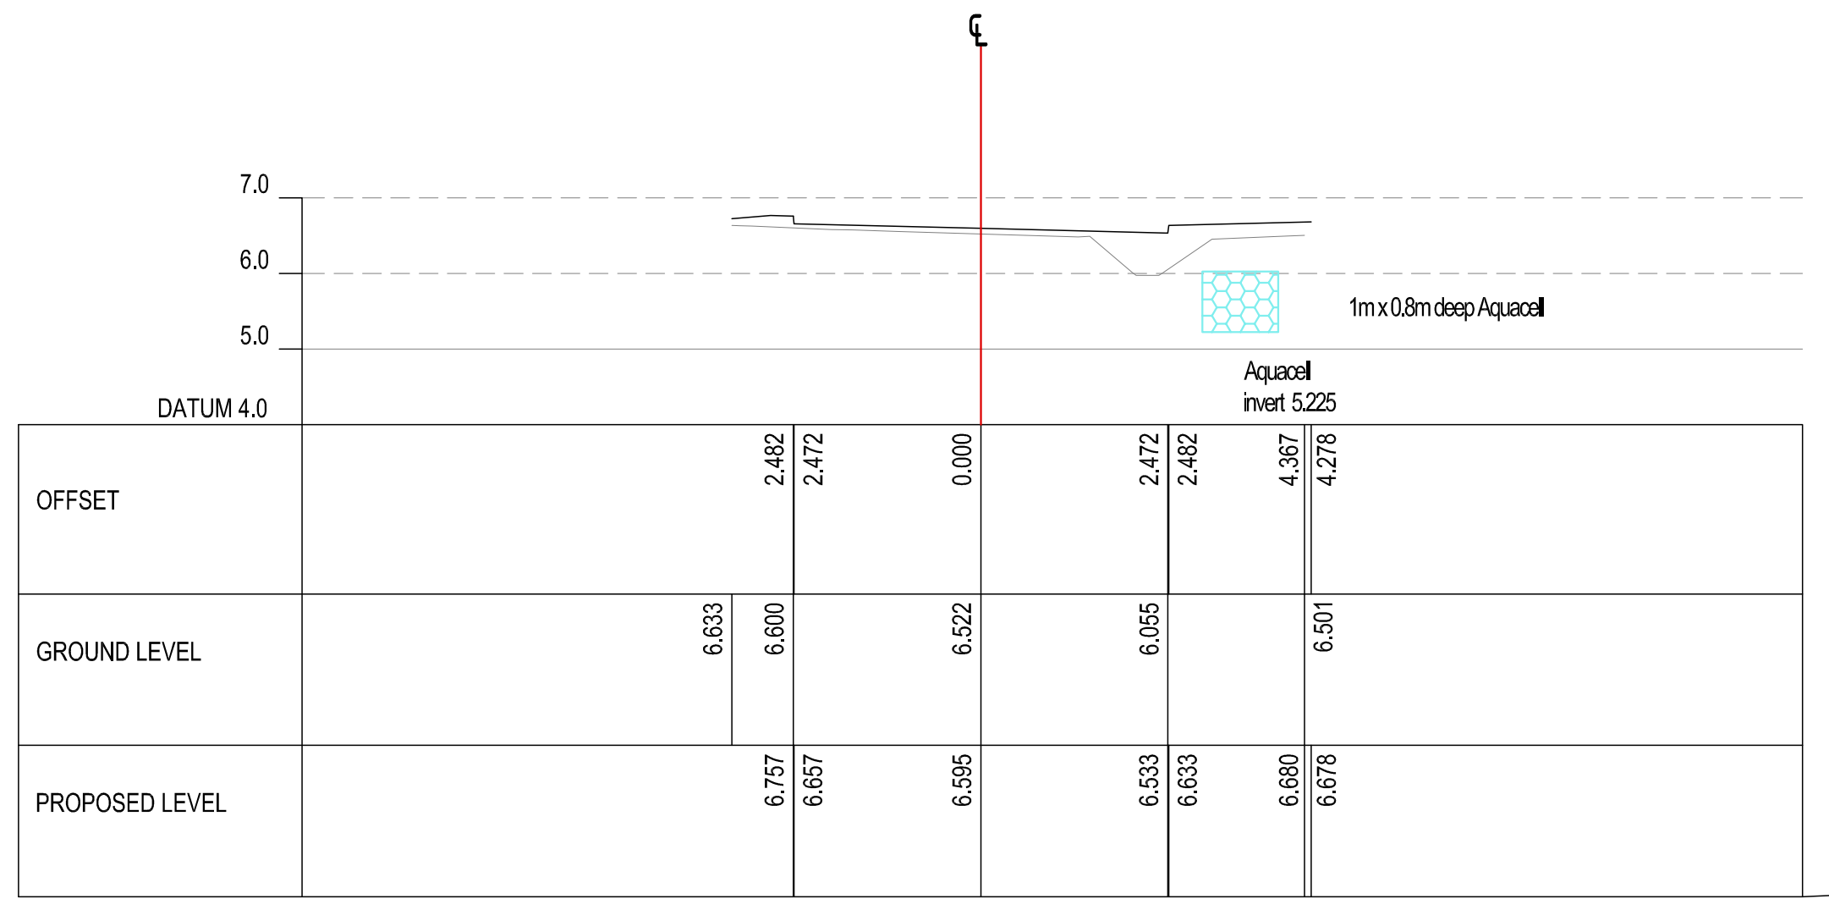

ALIGNMENT TRACK
CHAINAGE 190.000

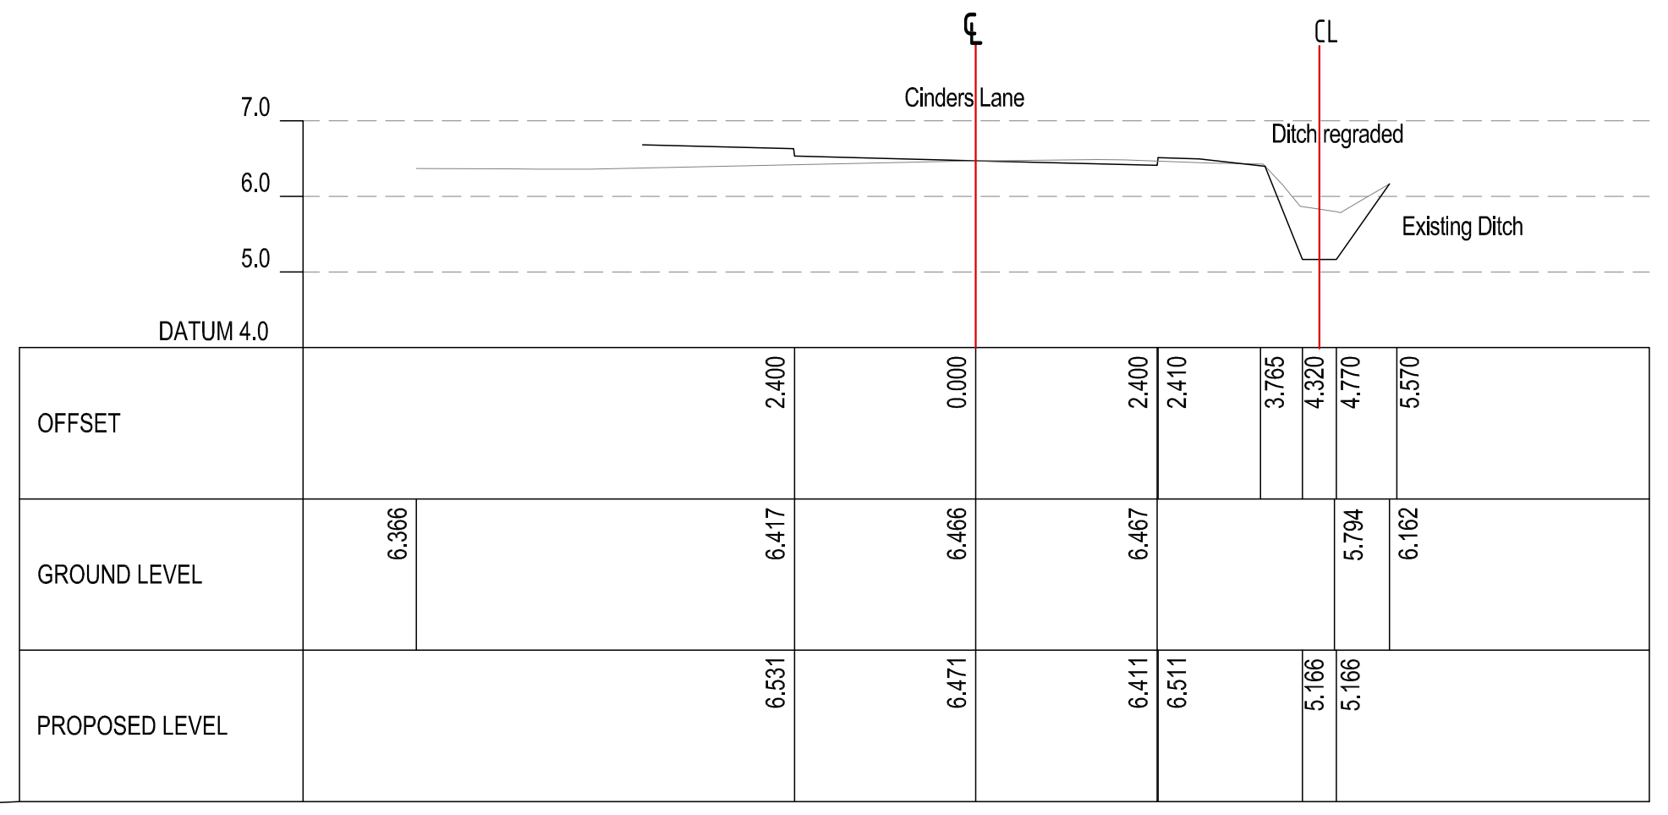

ALIGNMENT TRACK
CHAINAGE 240.000

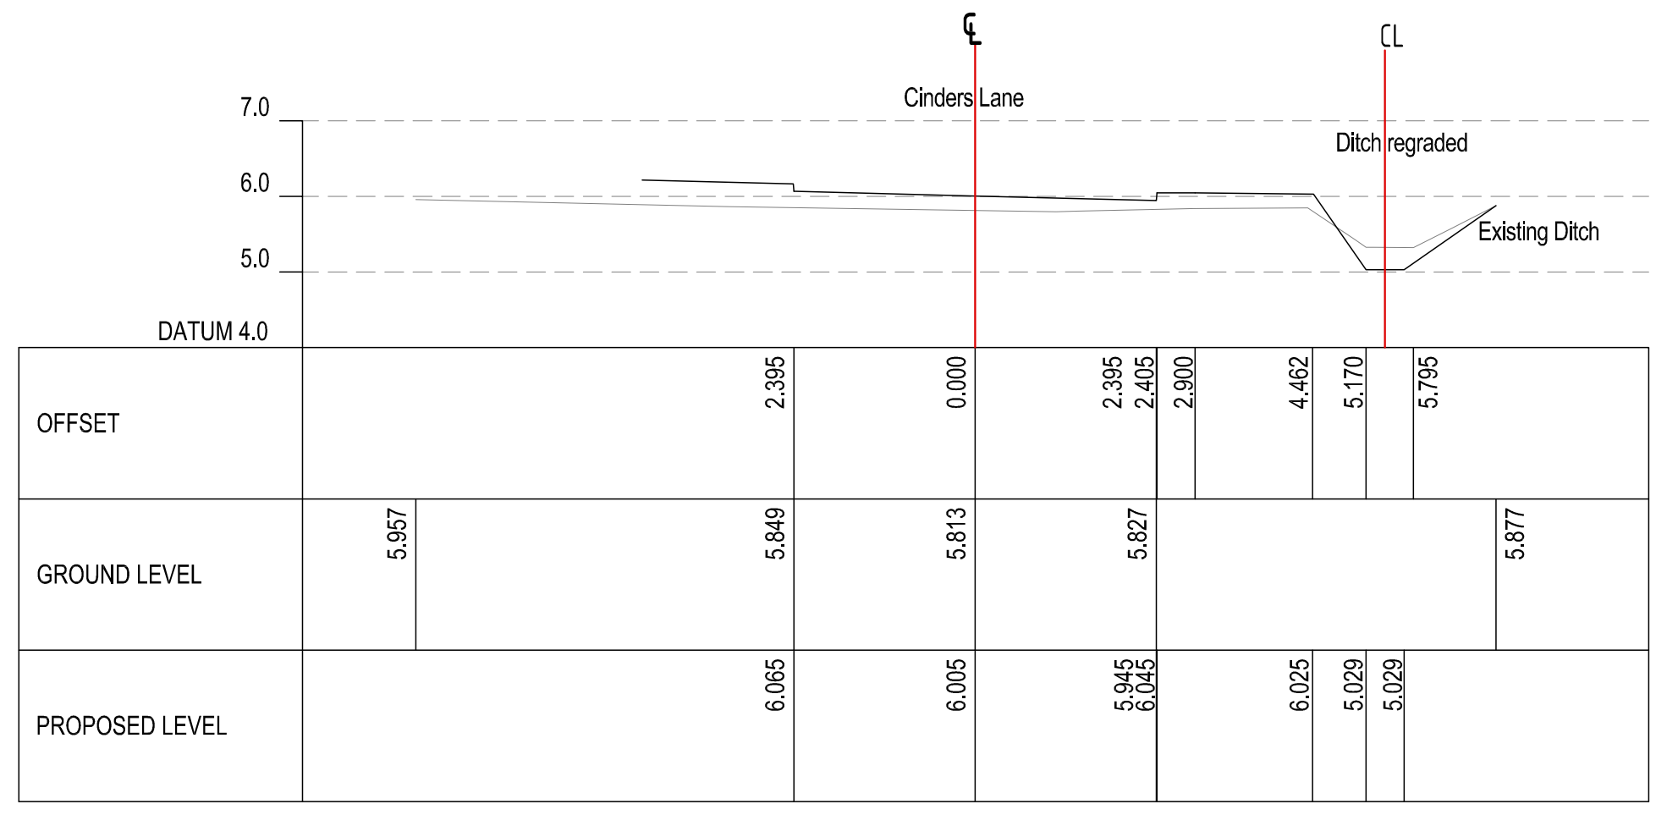

ALIGNMENT TRACK
CHAINAGE 290.000

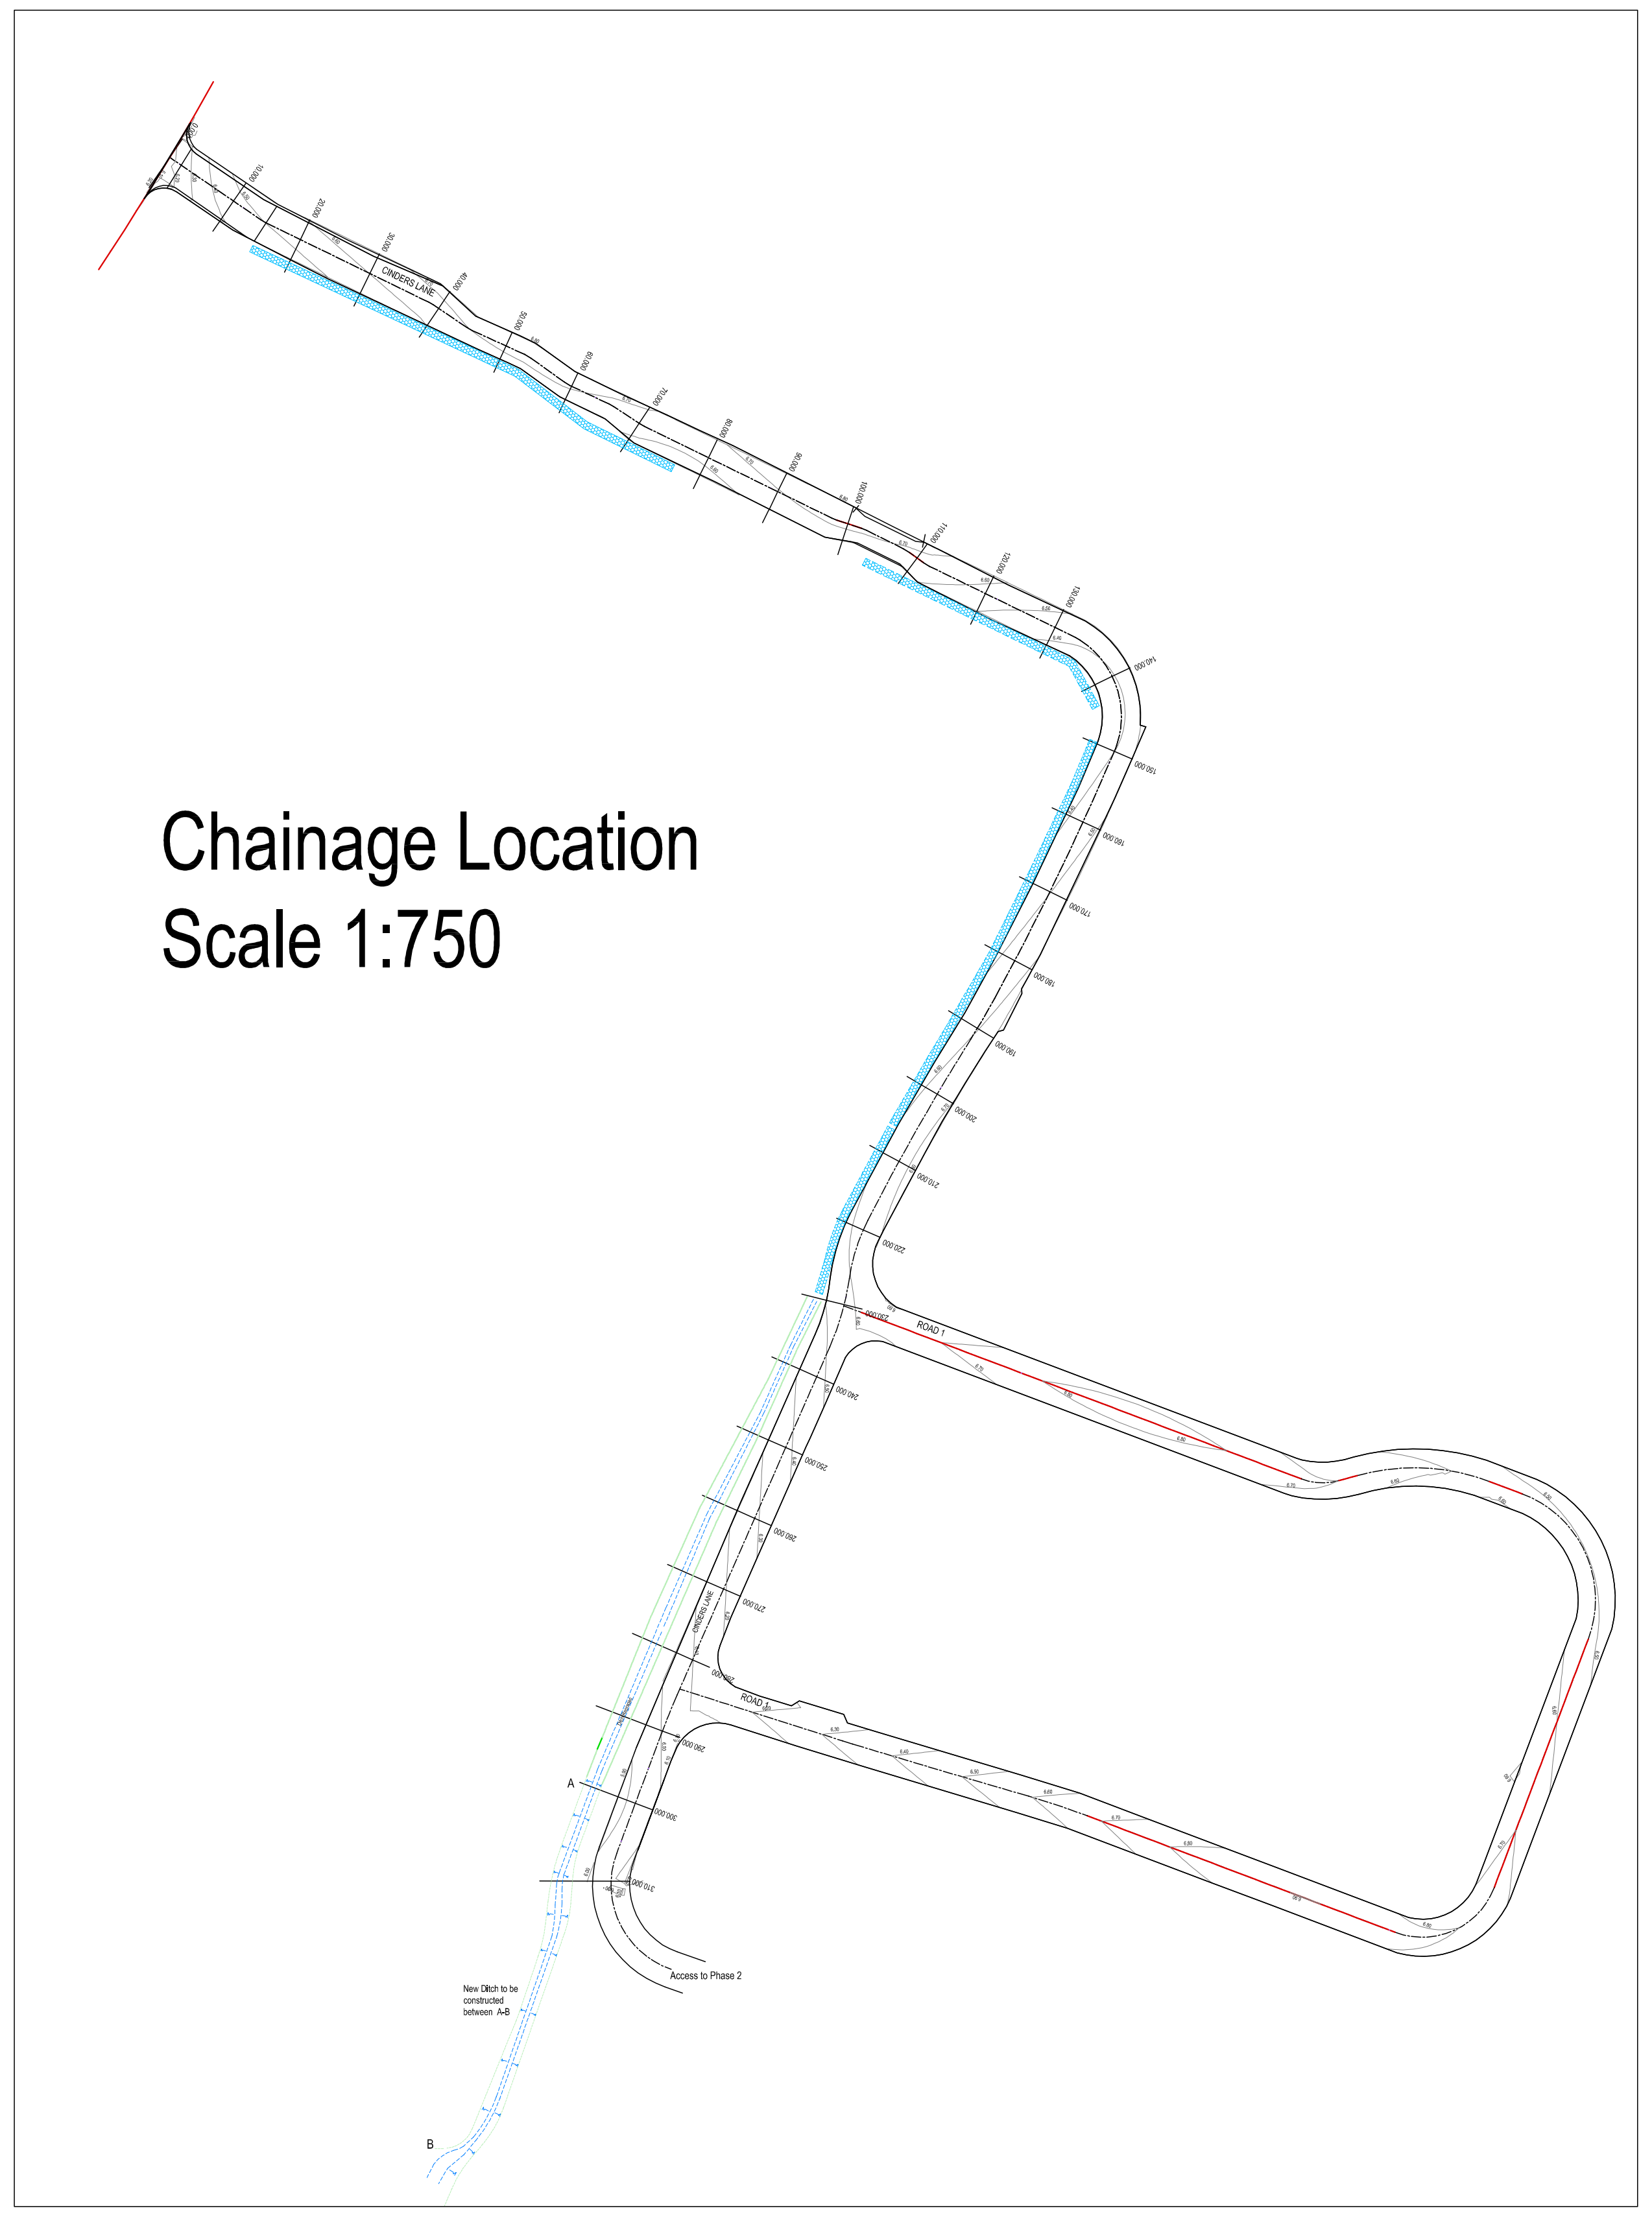

Chainage Location
Scale 1:750

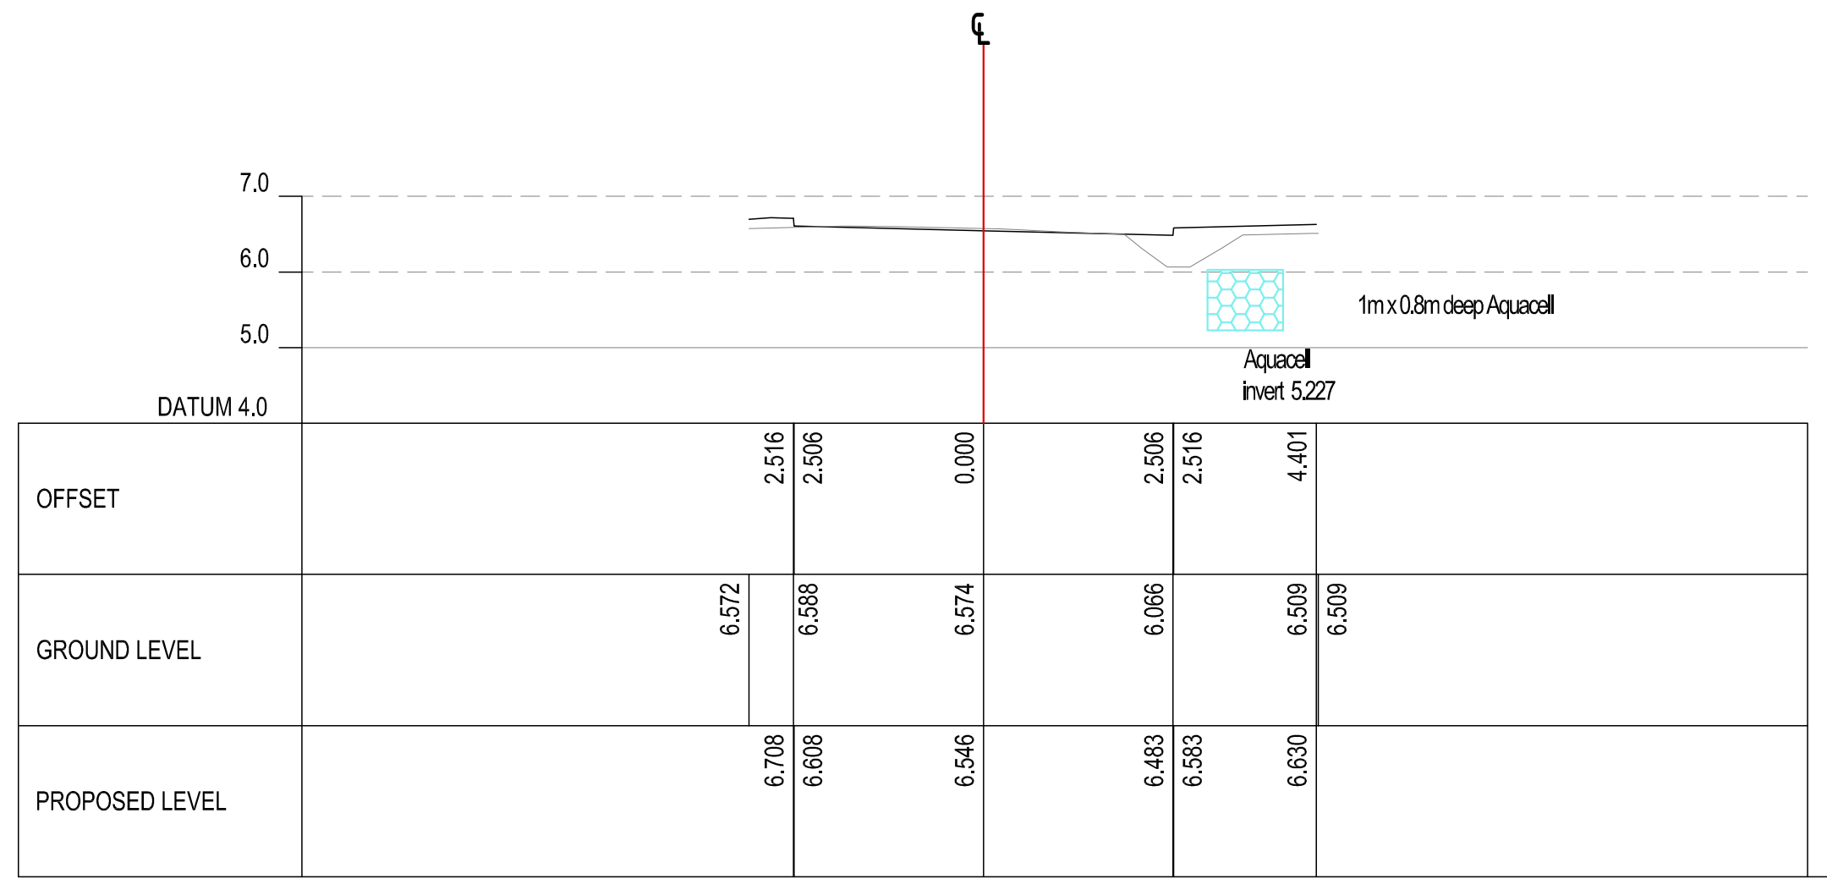

ALIGNMENT TRACK
CHAINAGE 180.000

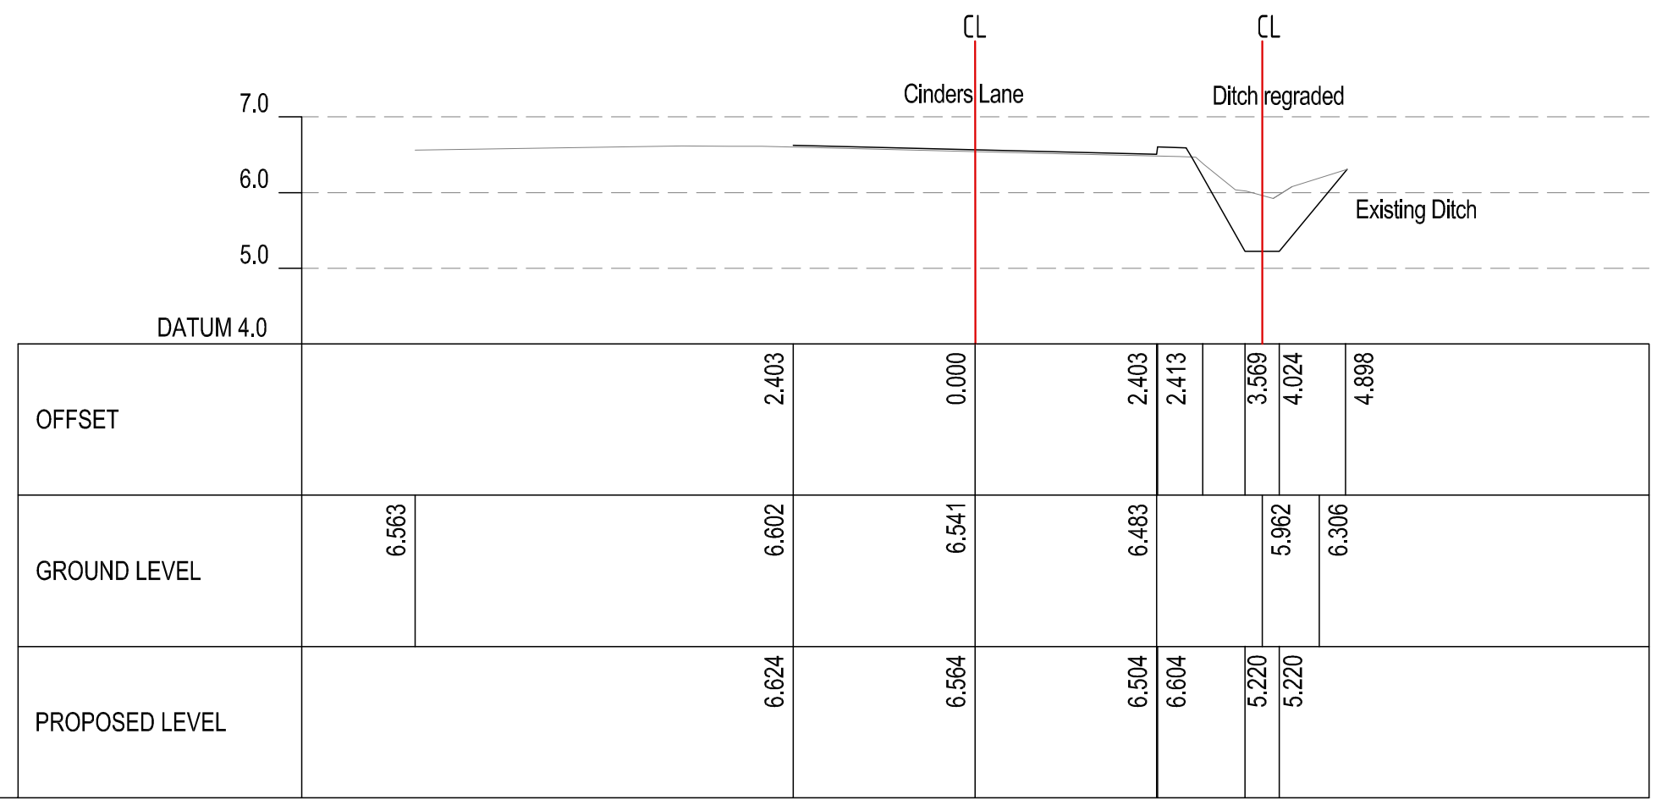

ALIGNMENT TRACK
CHAINAGE 230.000

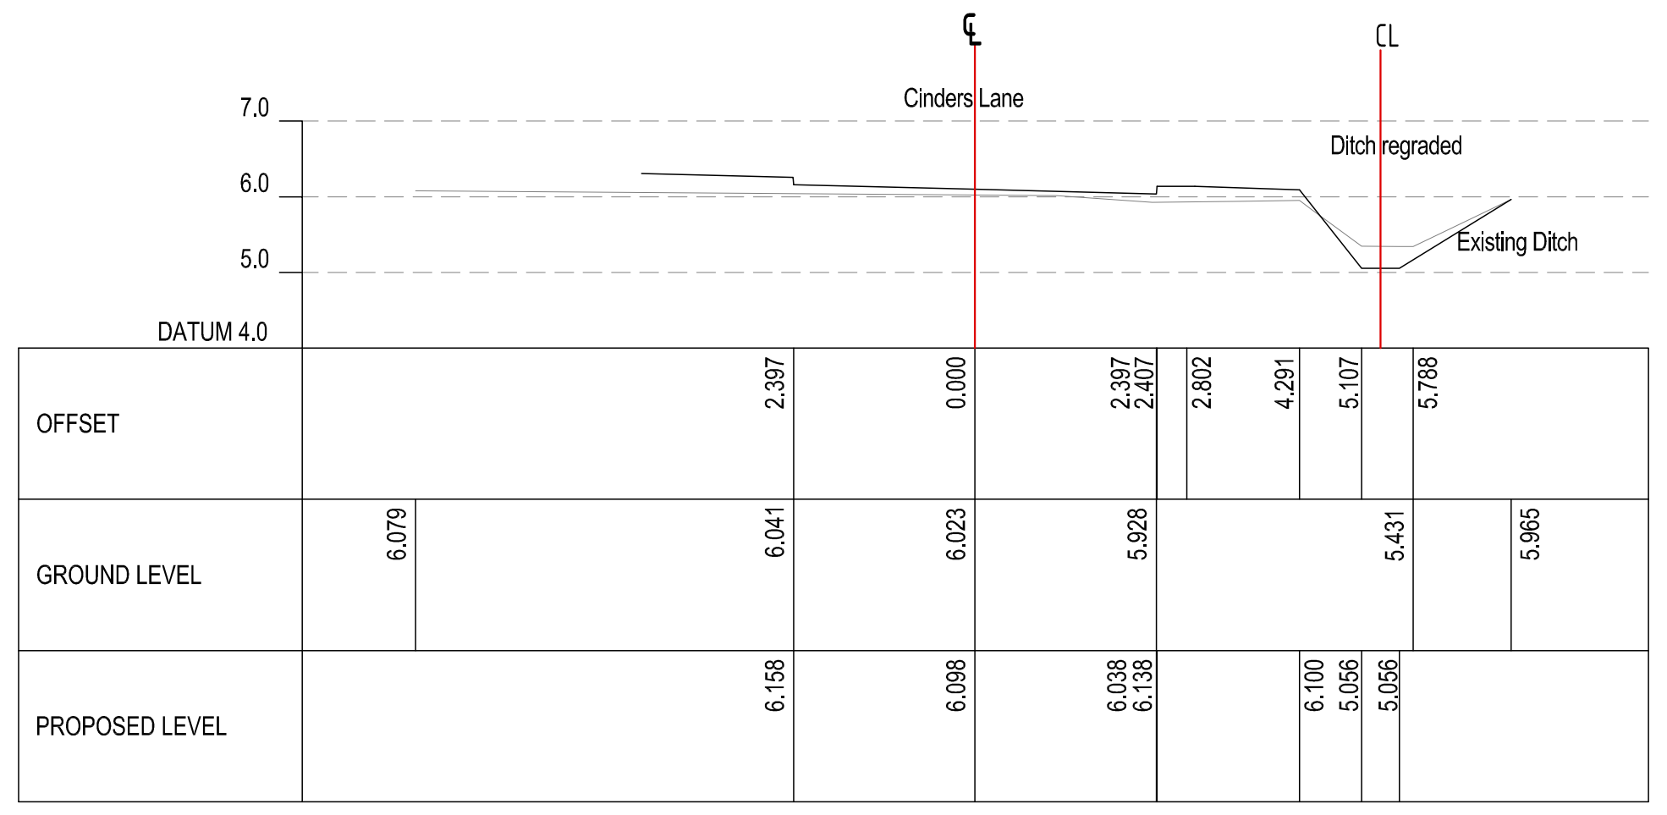

ALIGNMENT TRACK
CHAINAGE 280.000

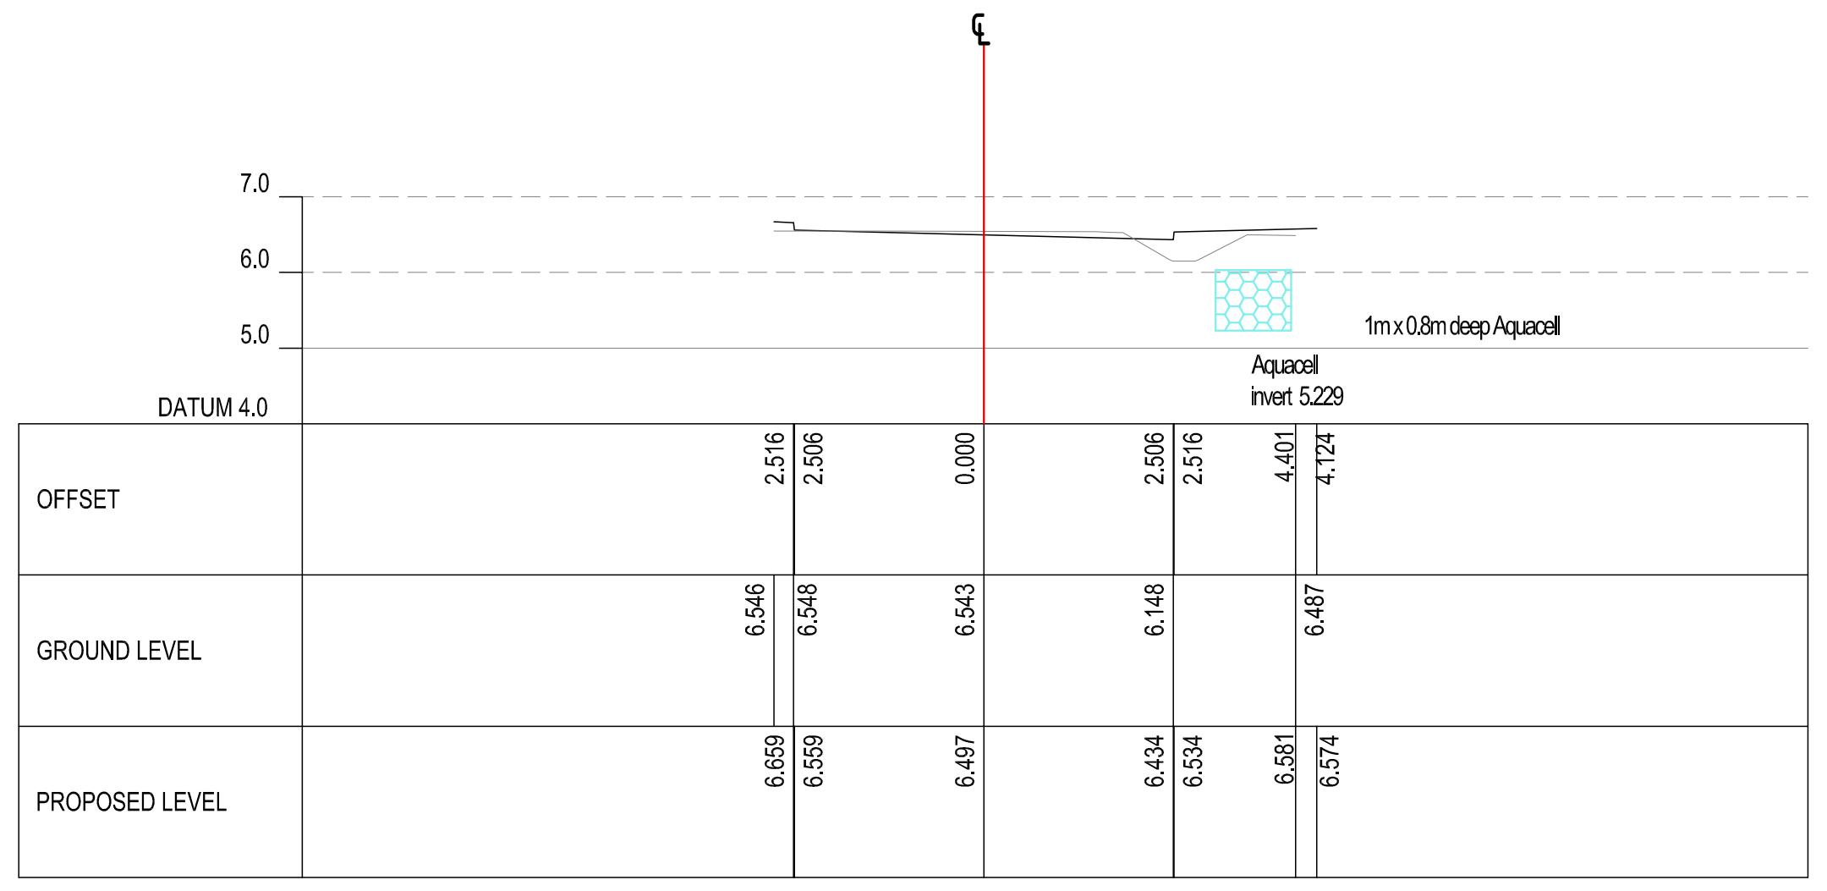

ALIGNMENT TRACK
CHAINAGE 170.000

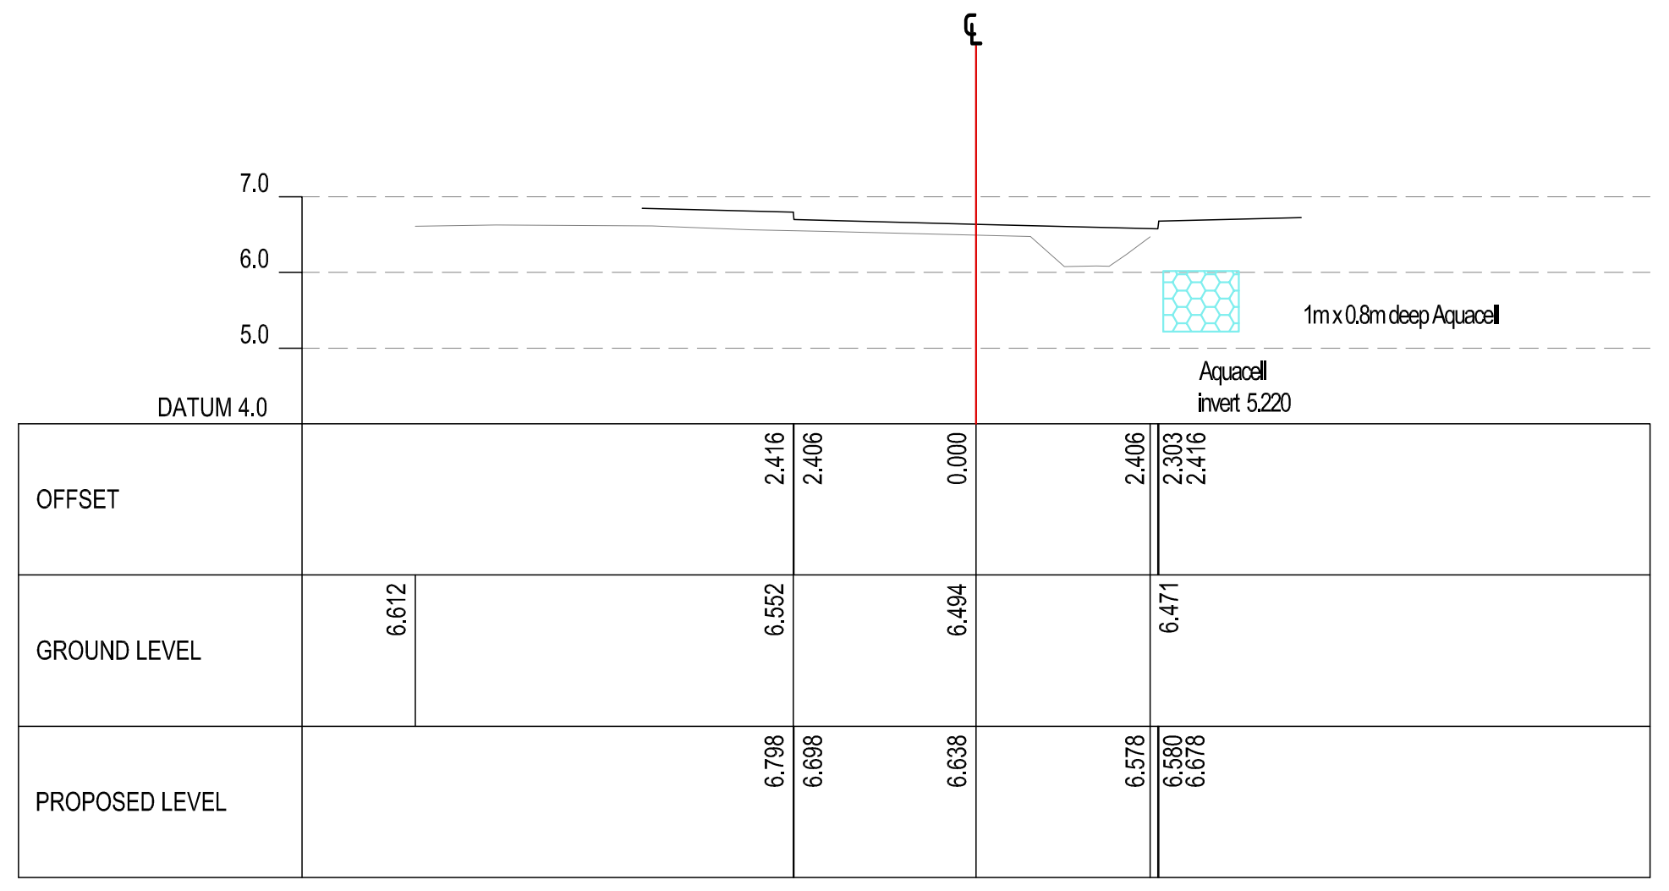

ALIGNMENT TRACK
CHAINAGE 220.000

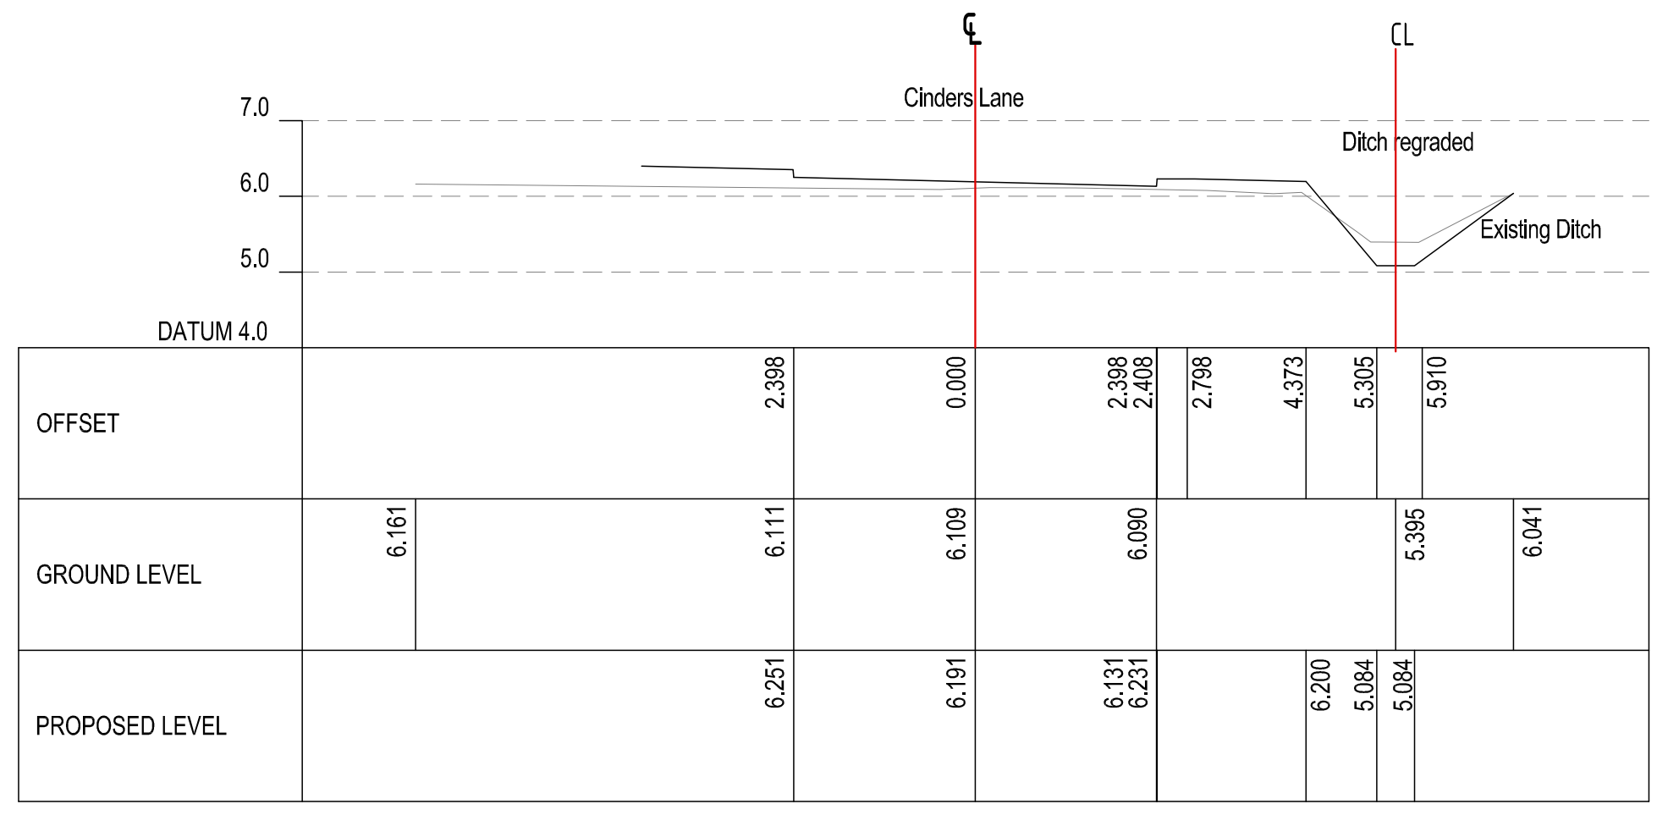

ALIGNMENT TRACK
CHAINAGE 270.000

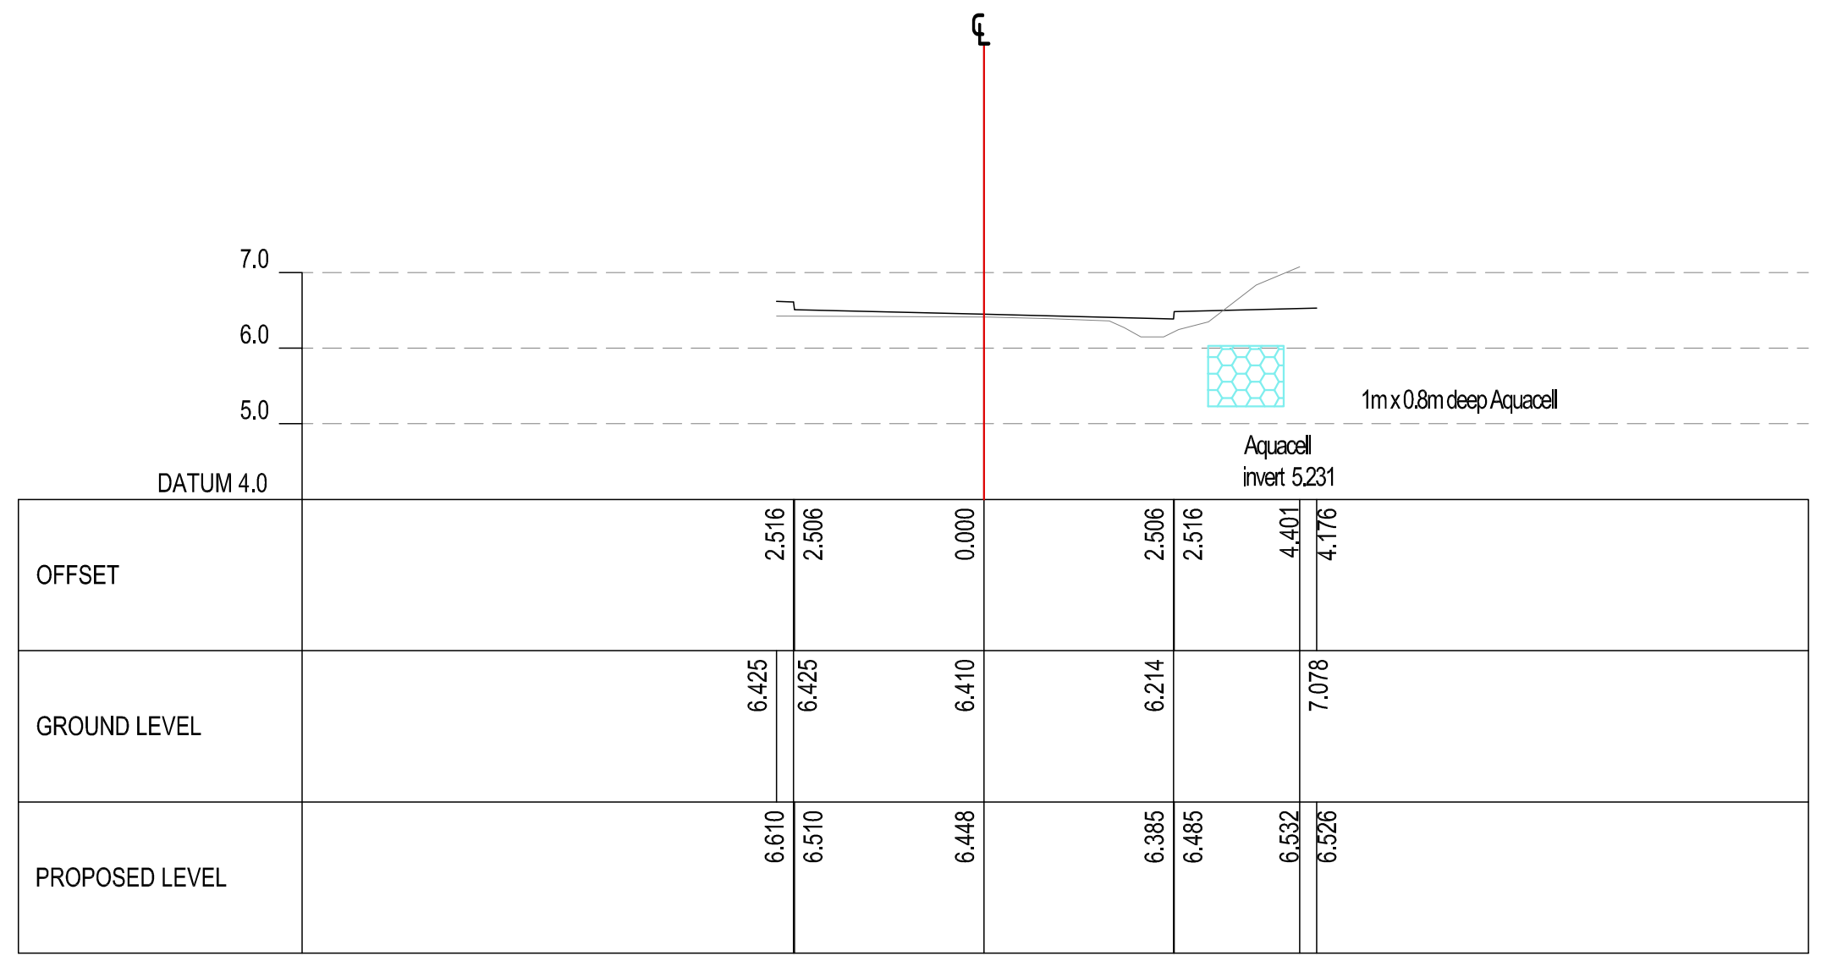

ALIGNMENT TRACK
CHAINAGE 160.000

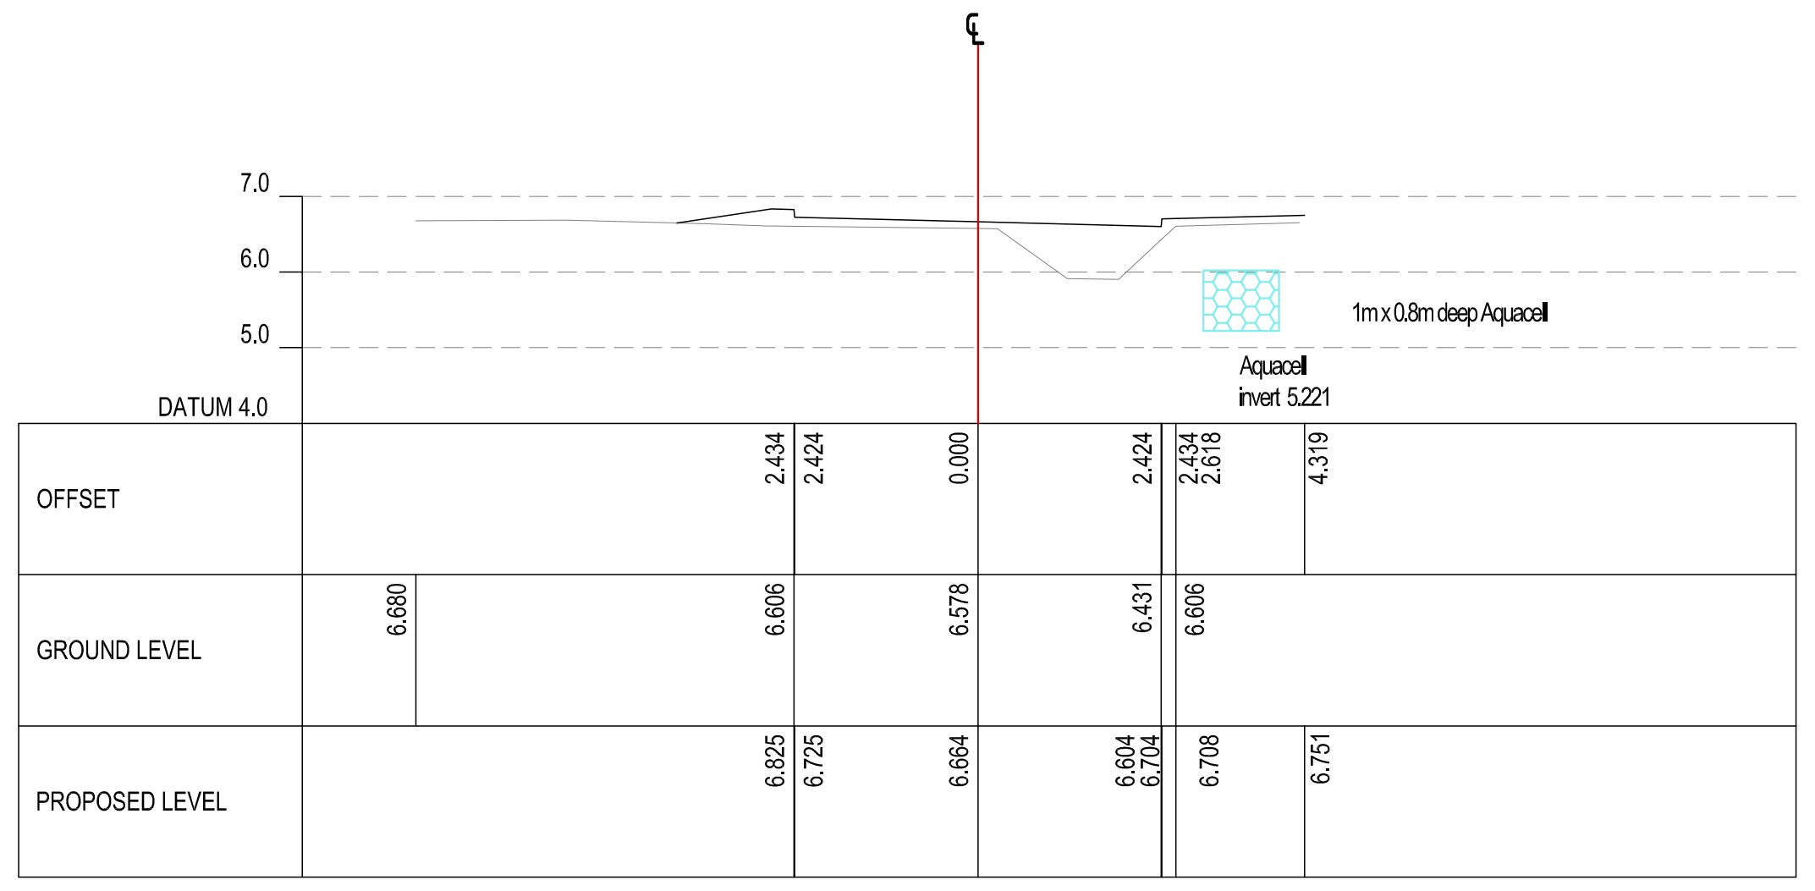

ALIGNMENT TRACK
CHAINAGE 210.000

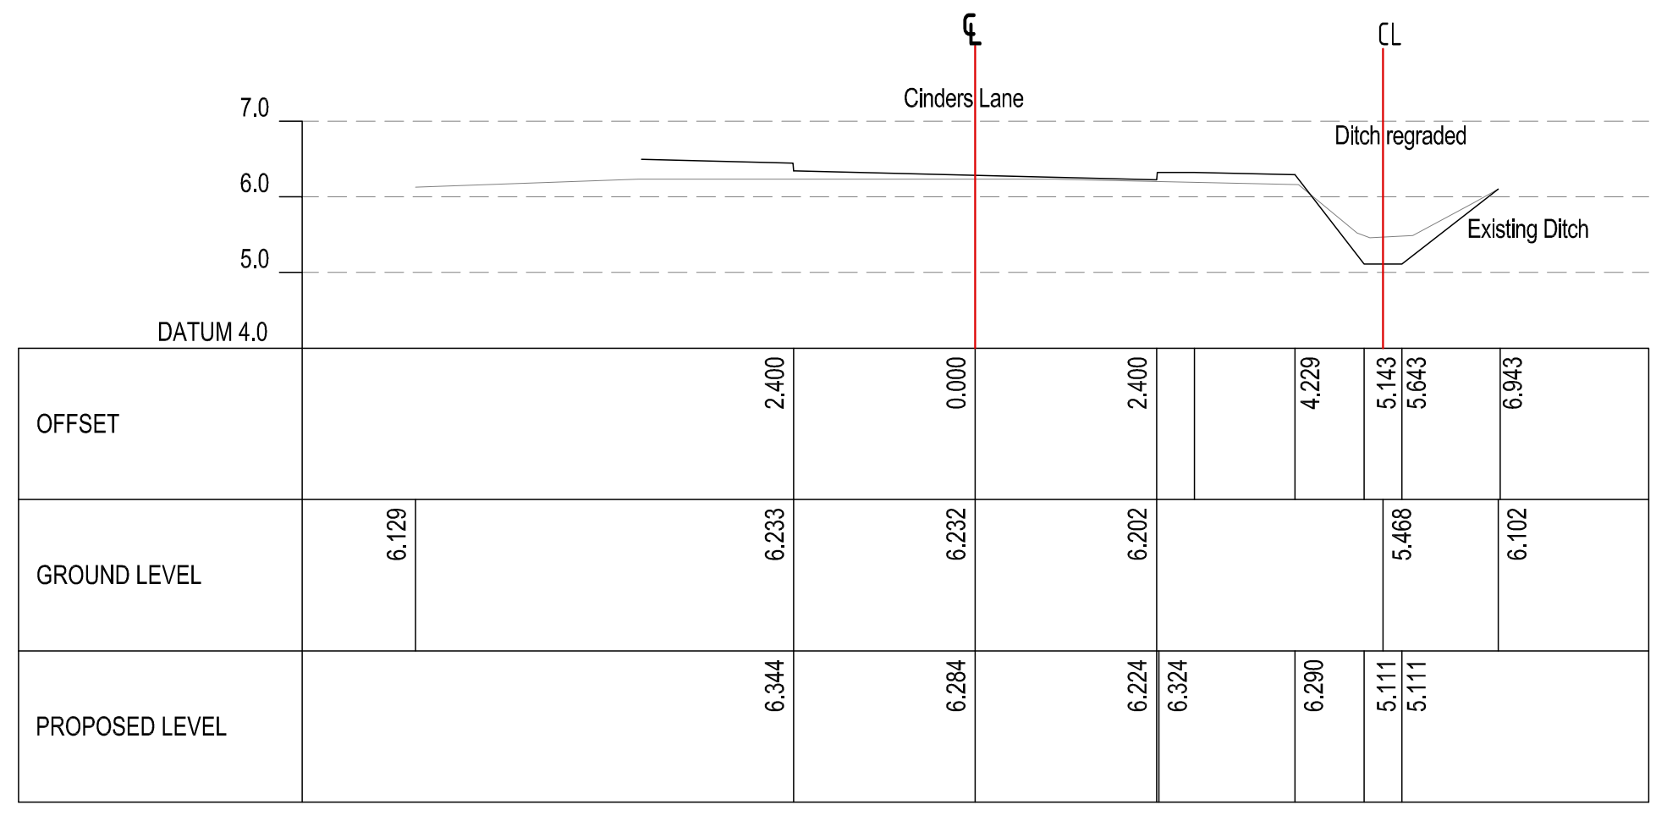

ALIGNMENT TRACK
CHAINAGE 260.000

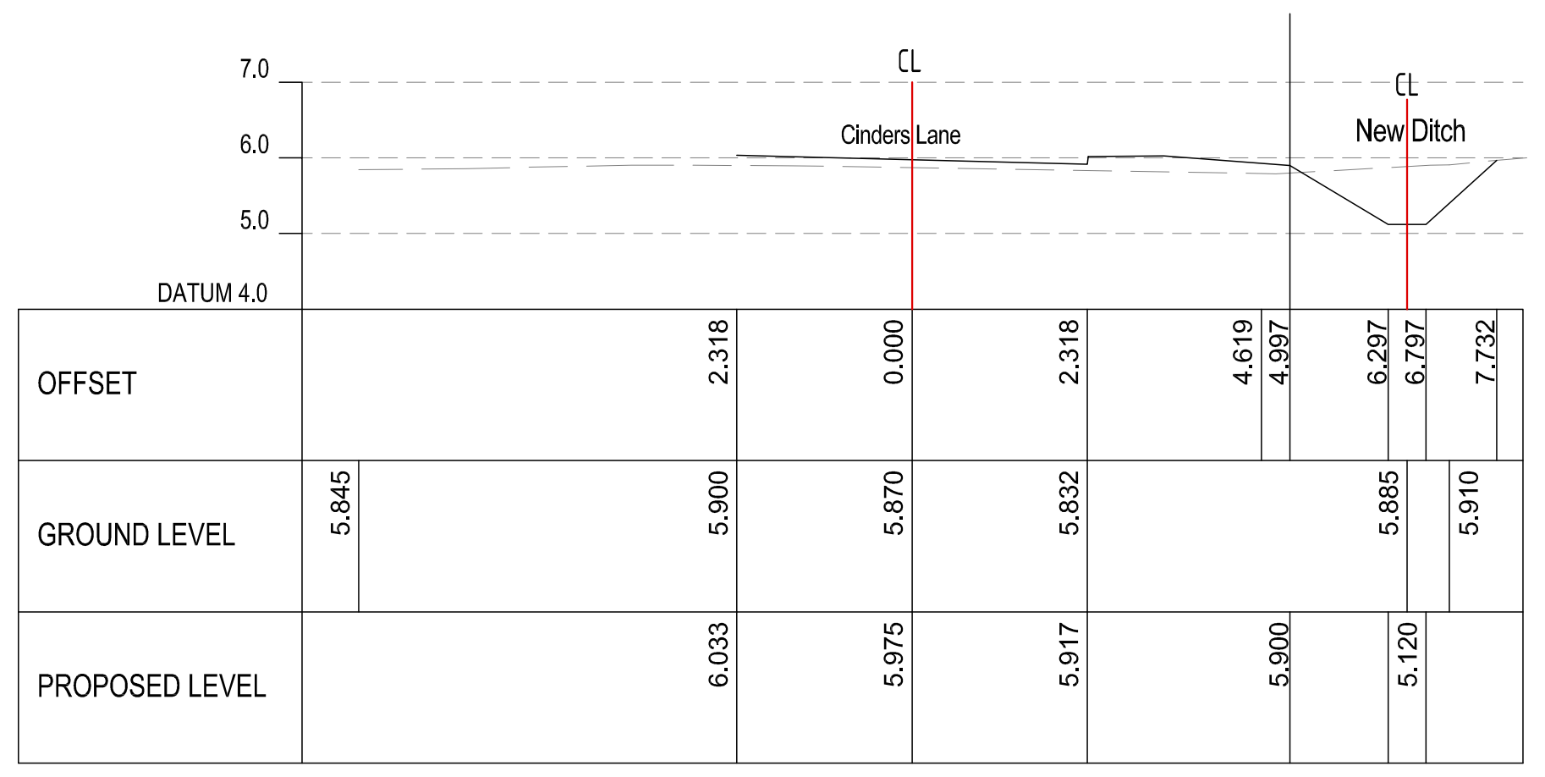

ALIGNMENT TRACK
CHAINAGE 310.000

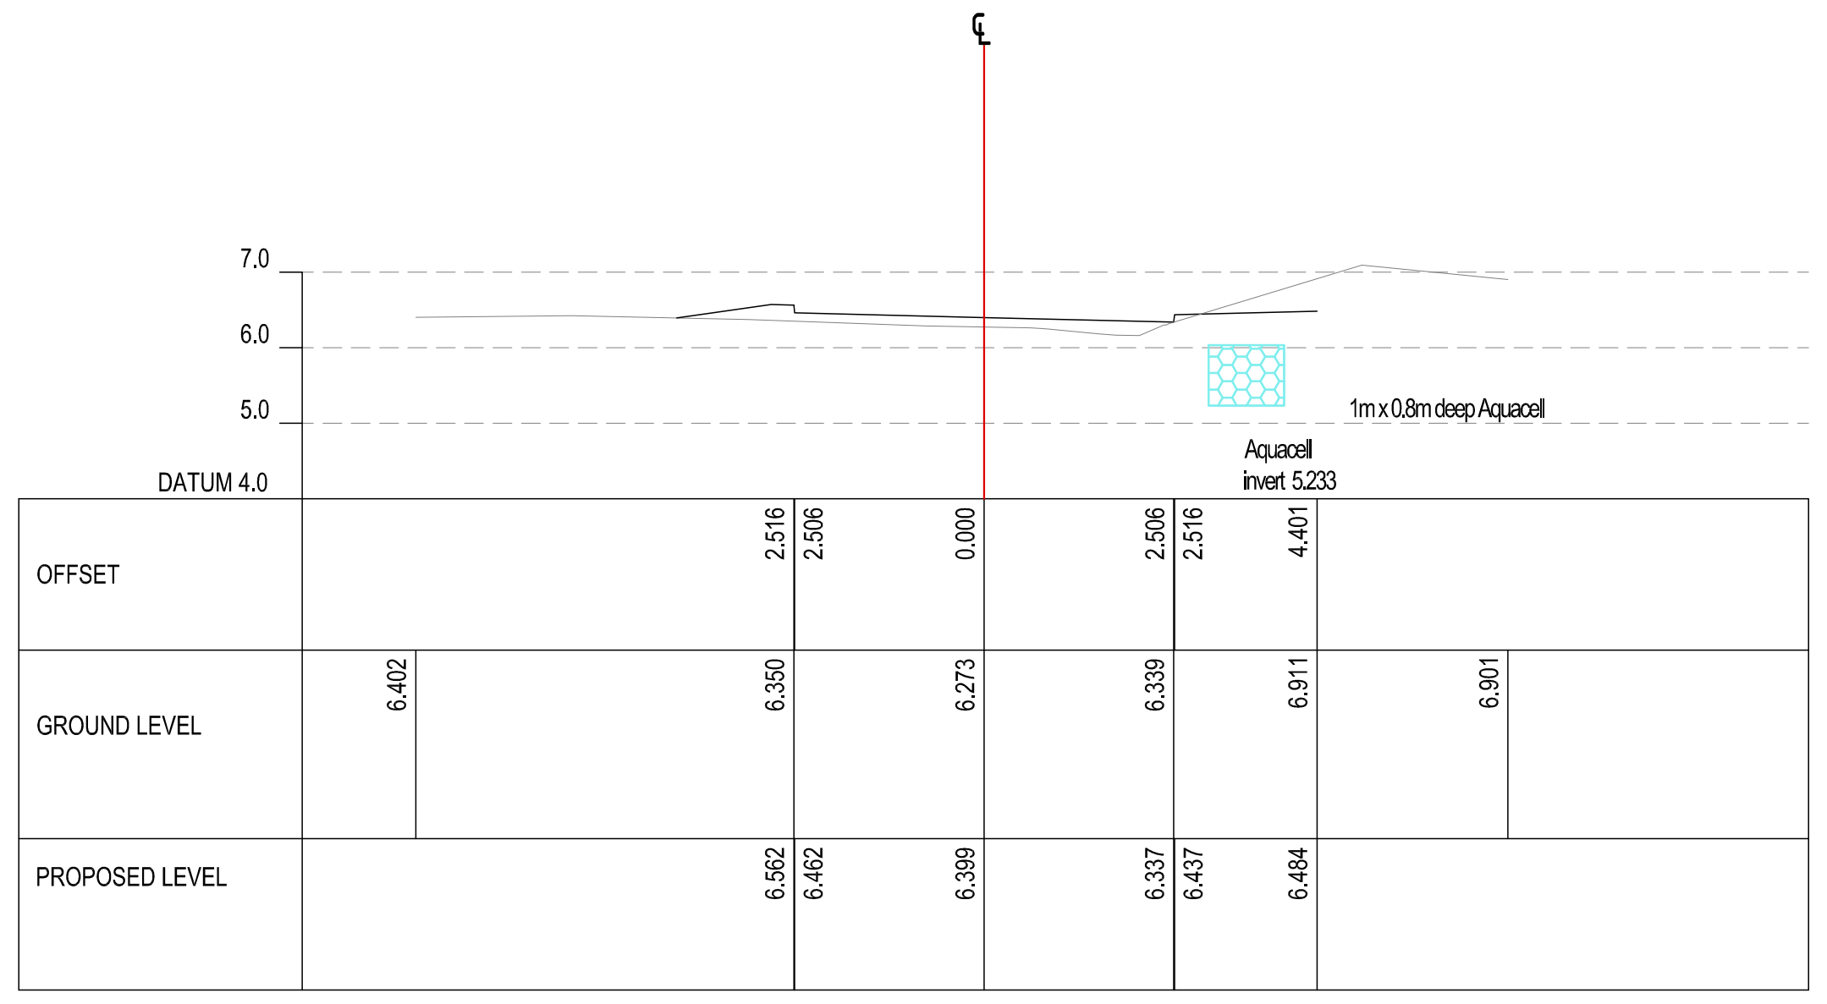

ALIGNMENT TRACK
CHAINAGE 150.000

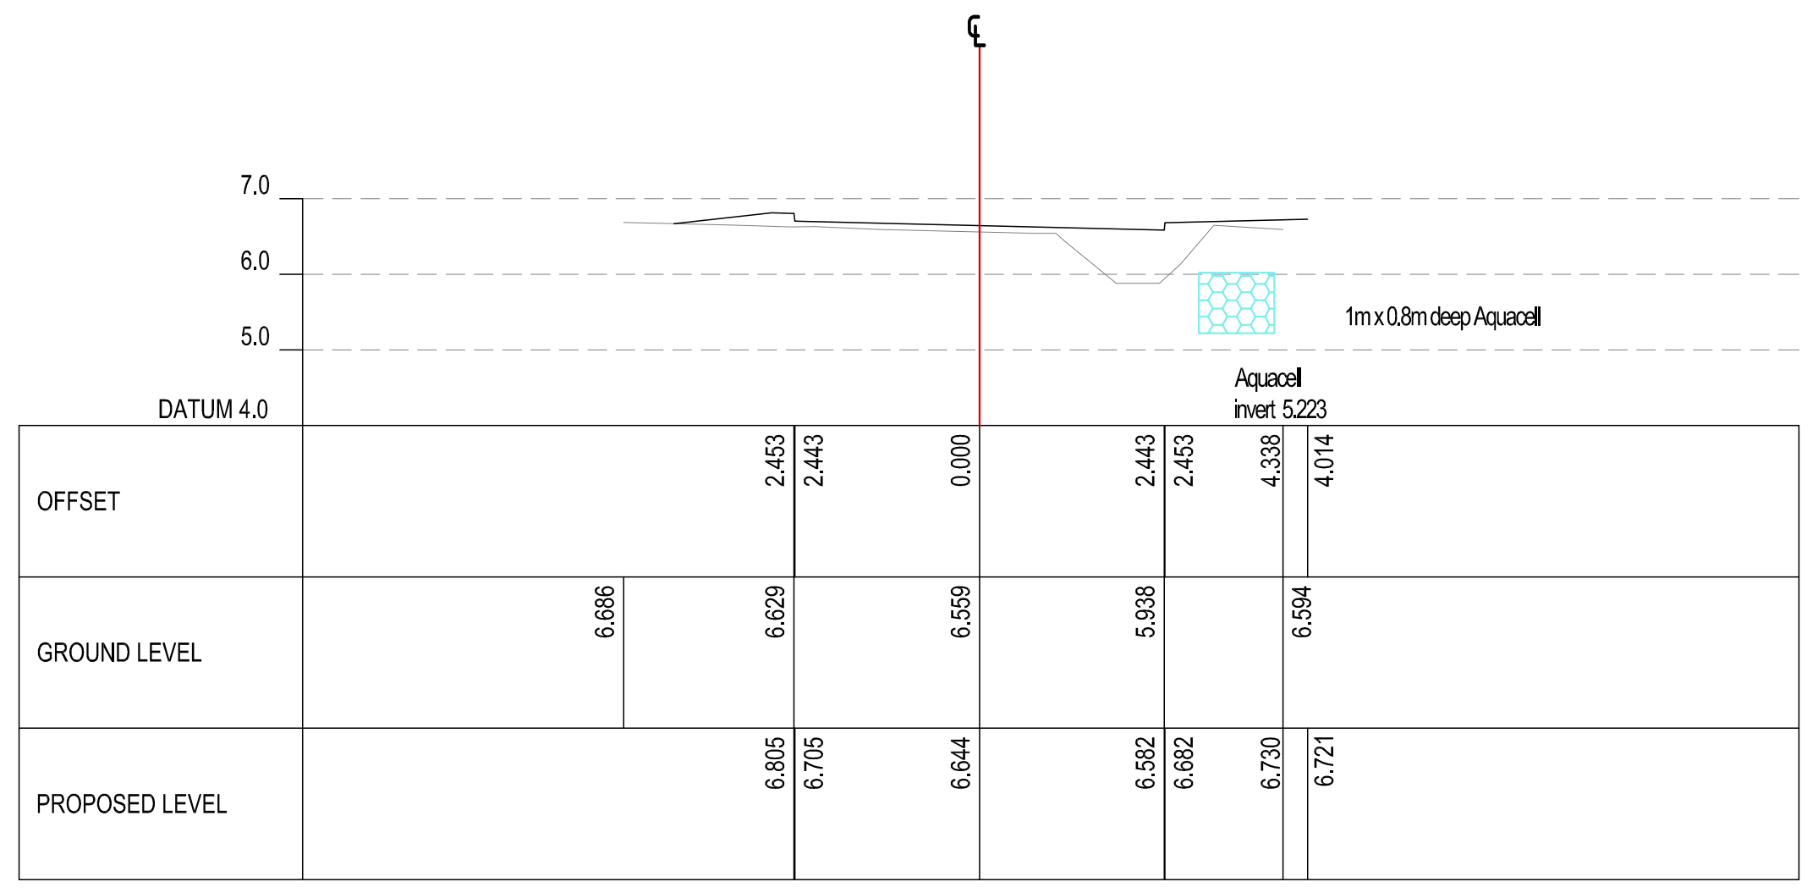

ALIGNMENT TRACK
CHAINAGE 200.000

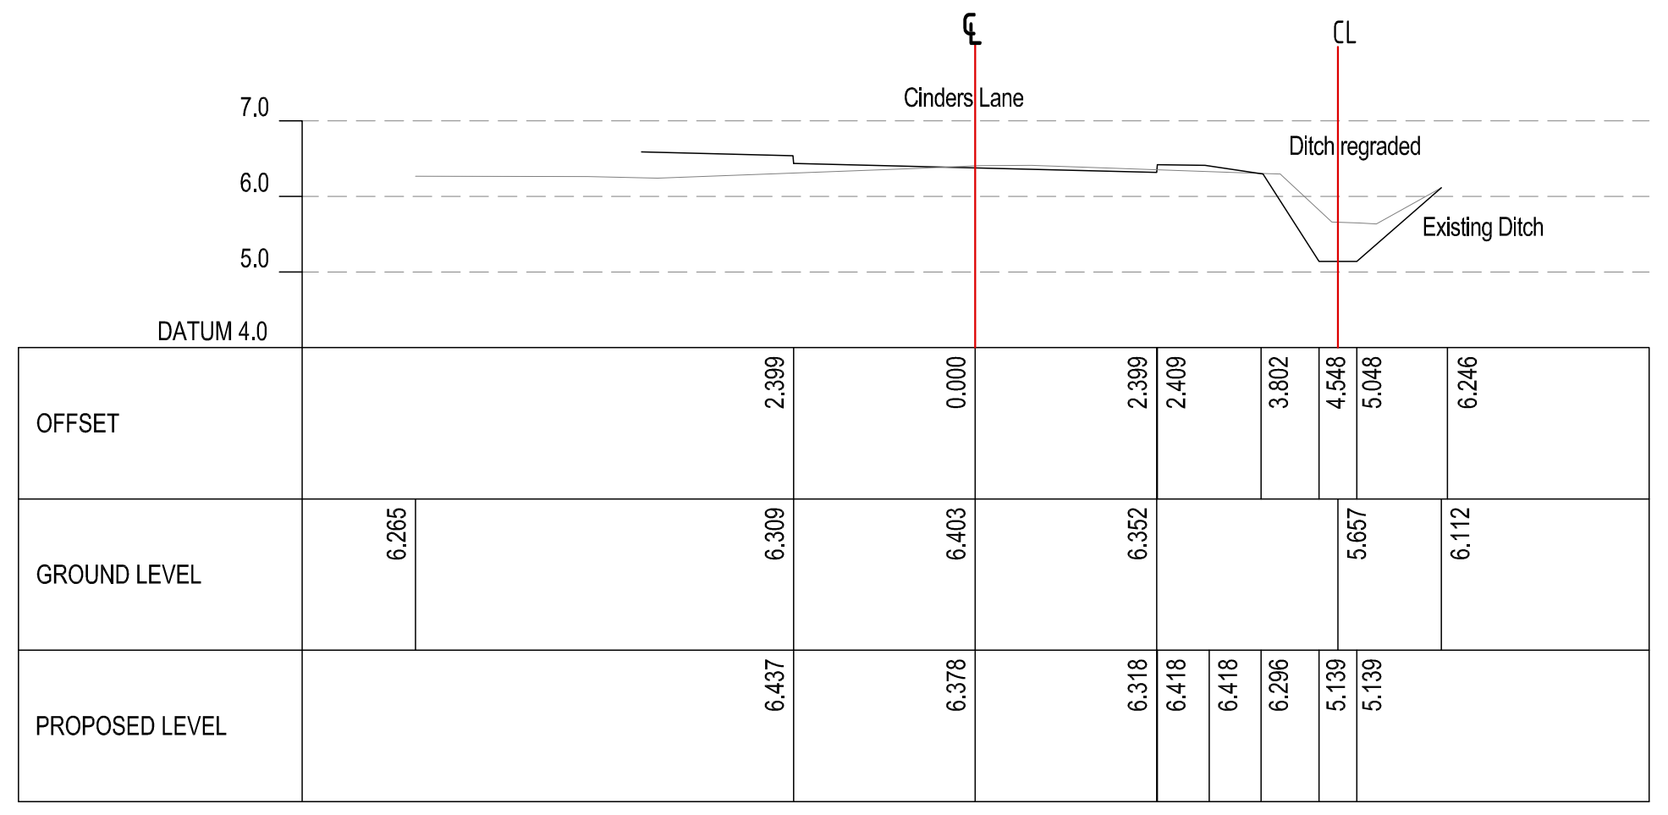

ALIGNMENT TRACK
CHAINAGE 250.000

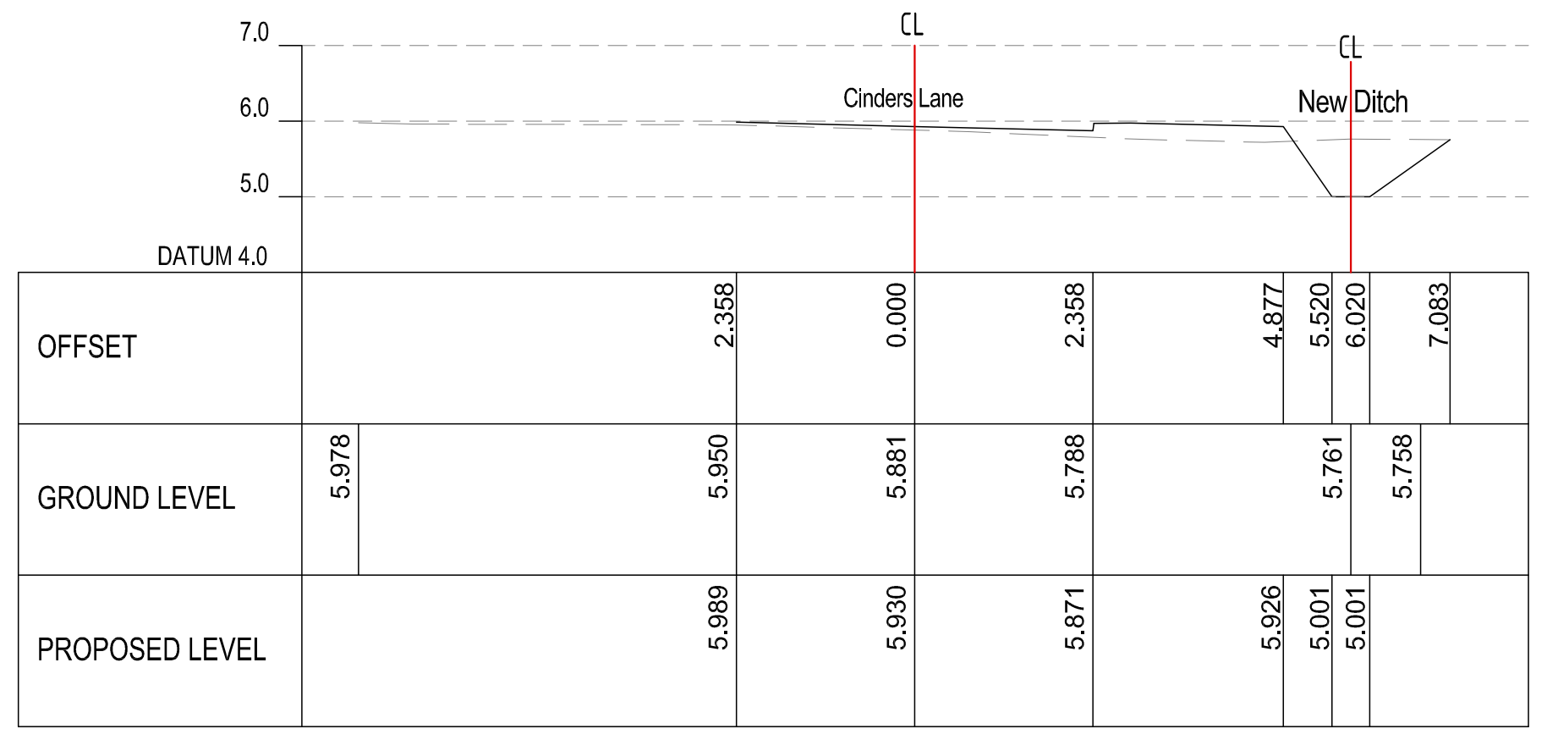

ALIGNMENT TRACK
CHAINAGE 300.000

Rev.	Date	Details	Initials
L	27.04.20	Ditches ch230-310 regraded	KN
K	27.02.20	Ditch regrading and new ditch added	KN
J	10.12.19	Sections re-instated to earlier version	KN
H	08.12.19	Channel levels added	KN
G	11.11.19	Aquacell invert levels amended	KN
F	08.11.19	Aquacell invert levels added	KN
E	13.08.19	Amended to suit revised Road contours	HN
D	29.07.19	Revised issue	KN
C	26.06.19	Section updated to suit revised alignment	MJS
B	14.03.19	Re-issued	MA
A	22.08.18	Initial issue	MA

Drawing Status
CONSTRUCTION

Project
CINDERS LANE
YAPTON

Client
Crayfern
HOMES

KAZYS NARBUTAS
CONSULTING
Civil Engineering Consultant
Unit 5B, Tanners Court, Tanners Lane, East Wellow, Romsey, Hants. SO51 6DP
Telephone: 01794 522903 Email: kazys.n@knc.email

Drawing Title
Engineering Details
Existing Access Cross Sections (Sheet 2)

Drawn	Checked	Scales	Paper Size	Date
MA	KN	H & V 1:100	A0	08.18

Job No.	Drawing No.	Revision
KNC1826	503-04	L

This drawing is the copyright of Kazys Narbutas Consulting and may not be copied, altered or reproduced in any form or passed to a third party without the consent of Kazys Narbutas Consulting. Do not scale from this drawing, use figured dimensions only.
Dimensions should be checked and verified on site and any discrepancies should be reported to Kazys Narbutas Consulting as soon as possible.

ARUN DISTRICT COUNCIL Y/114/19/DOC