


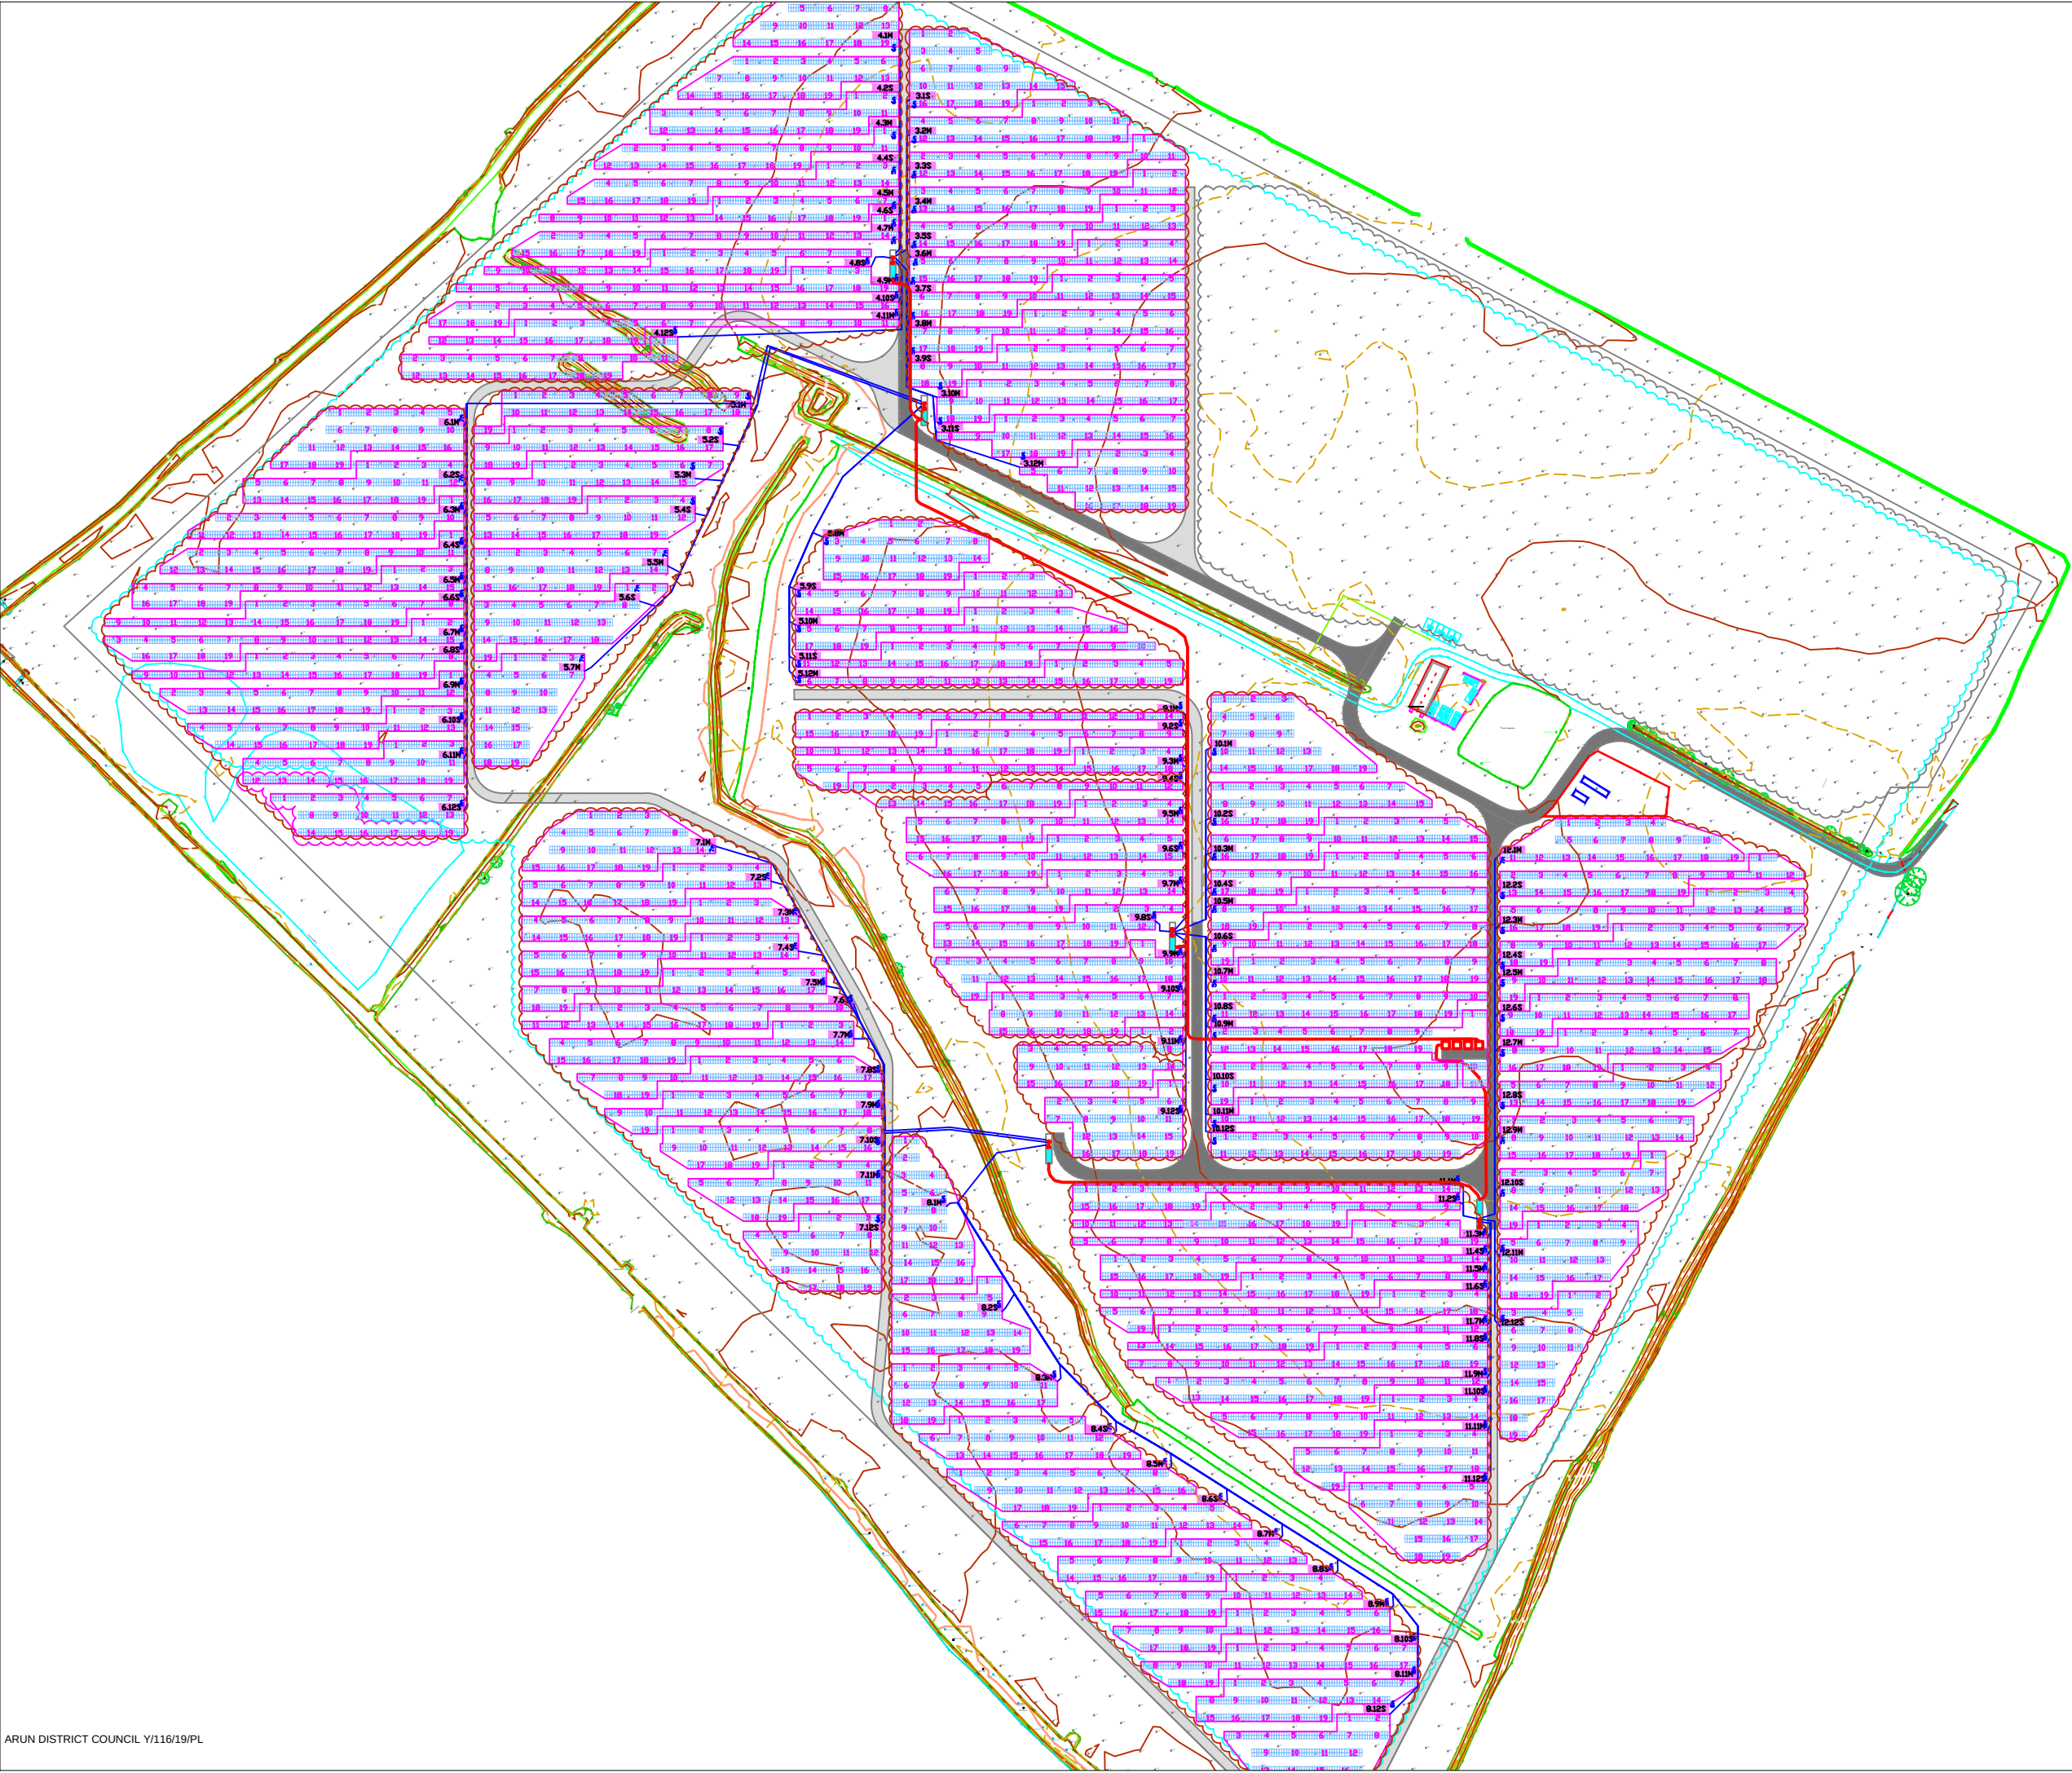

General Notes

- A. DO NOT SCALE FROM THIS DRAWING  
B. ALL DIMENSIONS ARE IN METERS UNLESS NOTED OTHERWISE.

Legend

- Red Line Boundary  
Proposed Container Location



|     |                  |            |
|-----|------------------|------------|
| A1  | Initial Issue    | 13/11/2019 |
| No. | Revision / Issue | Date       |

|          |                             |                |
|----------|-----------------------------|----------------|
| Project: | Bilsham                     |                |
| Drawing: | Proposed Container Location |                |
| Date:    | 13/11/2019                  |                |
| Scale:   | 1:2500                      | Paper Size: A2 |