


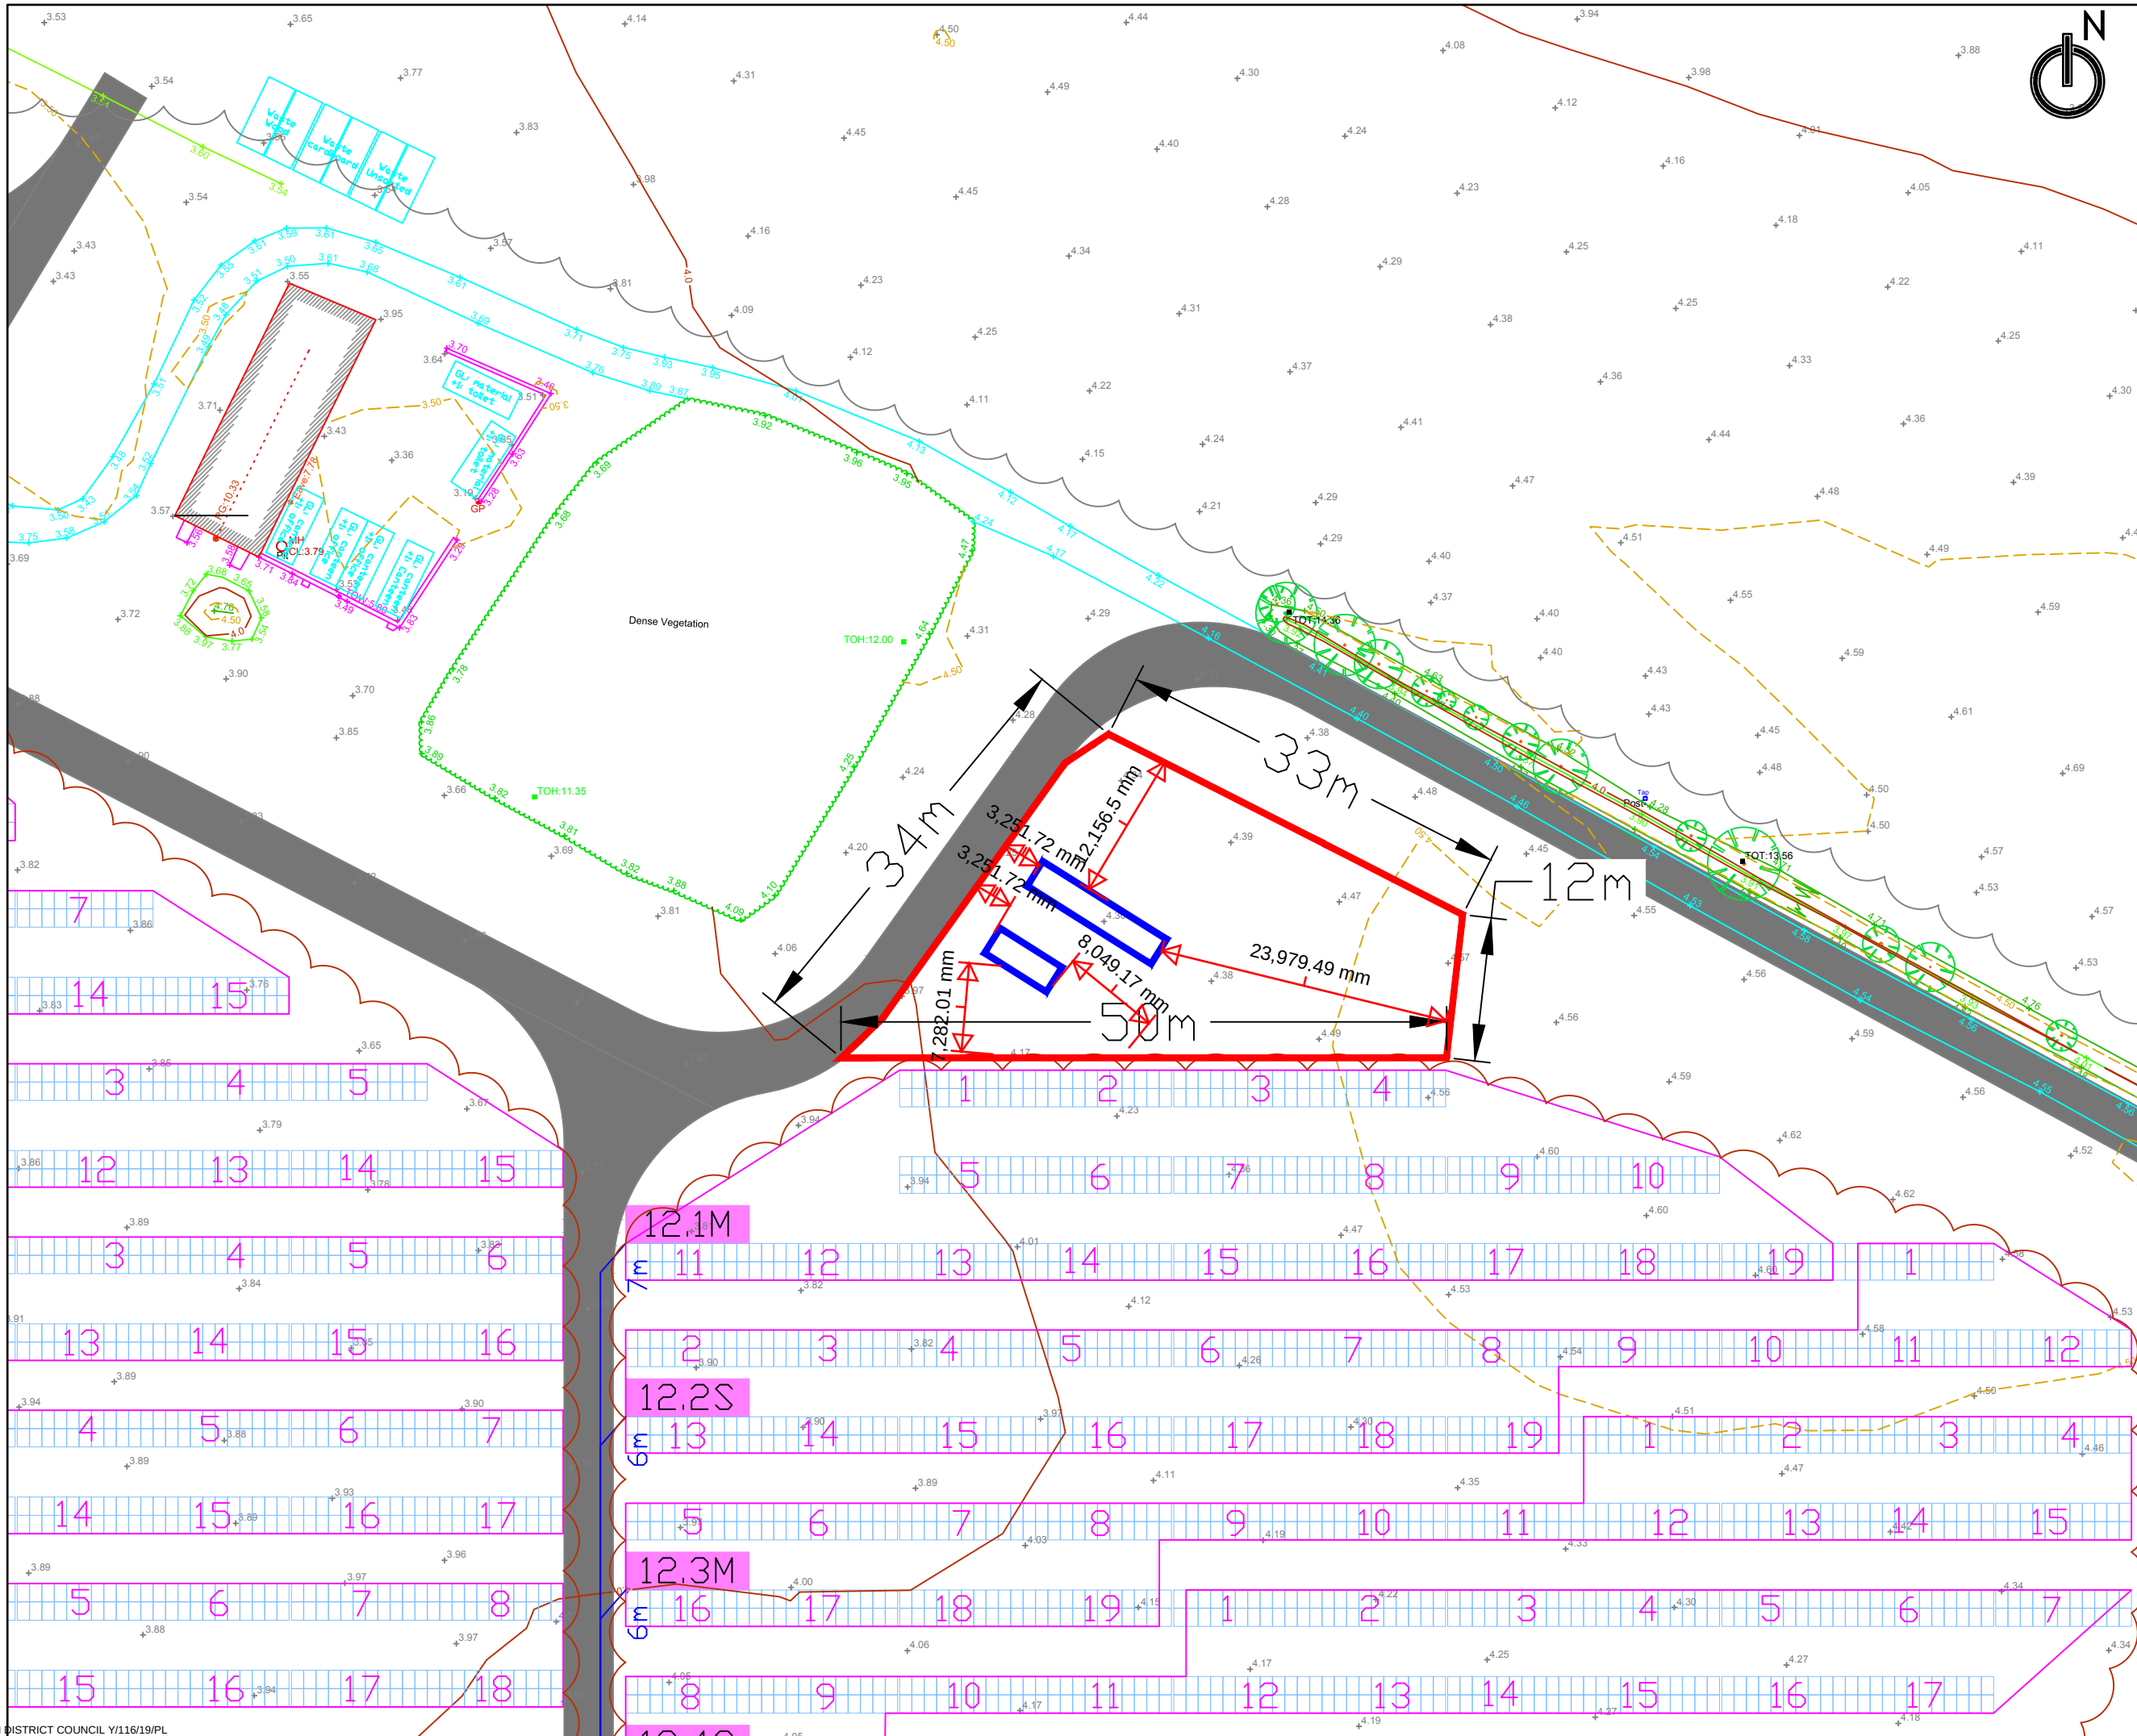

General Notes

A. DO NOT SCALE FROM THIS DRAWING
B. ALL DIMENSIONS ARE IN METERS UNLESS NOTED OTHERWISE.

Legend

Red Line Boundary
Proposed Container Location

Intelligent Alternatives
Releasing revenue from your assets

A1	Initial Issue	06/01/2020
No.	Revision/Issue	Date

Project: Bilsham	
Drawing: Proposed Container Location - Block Plan	
Date: 06/01/2020	
Scale: 1:500	Paper Size: A3