
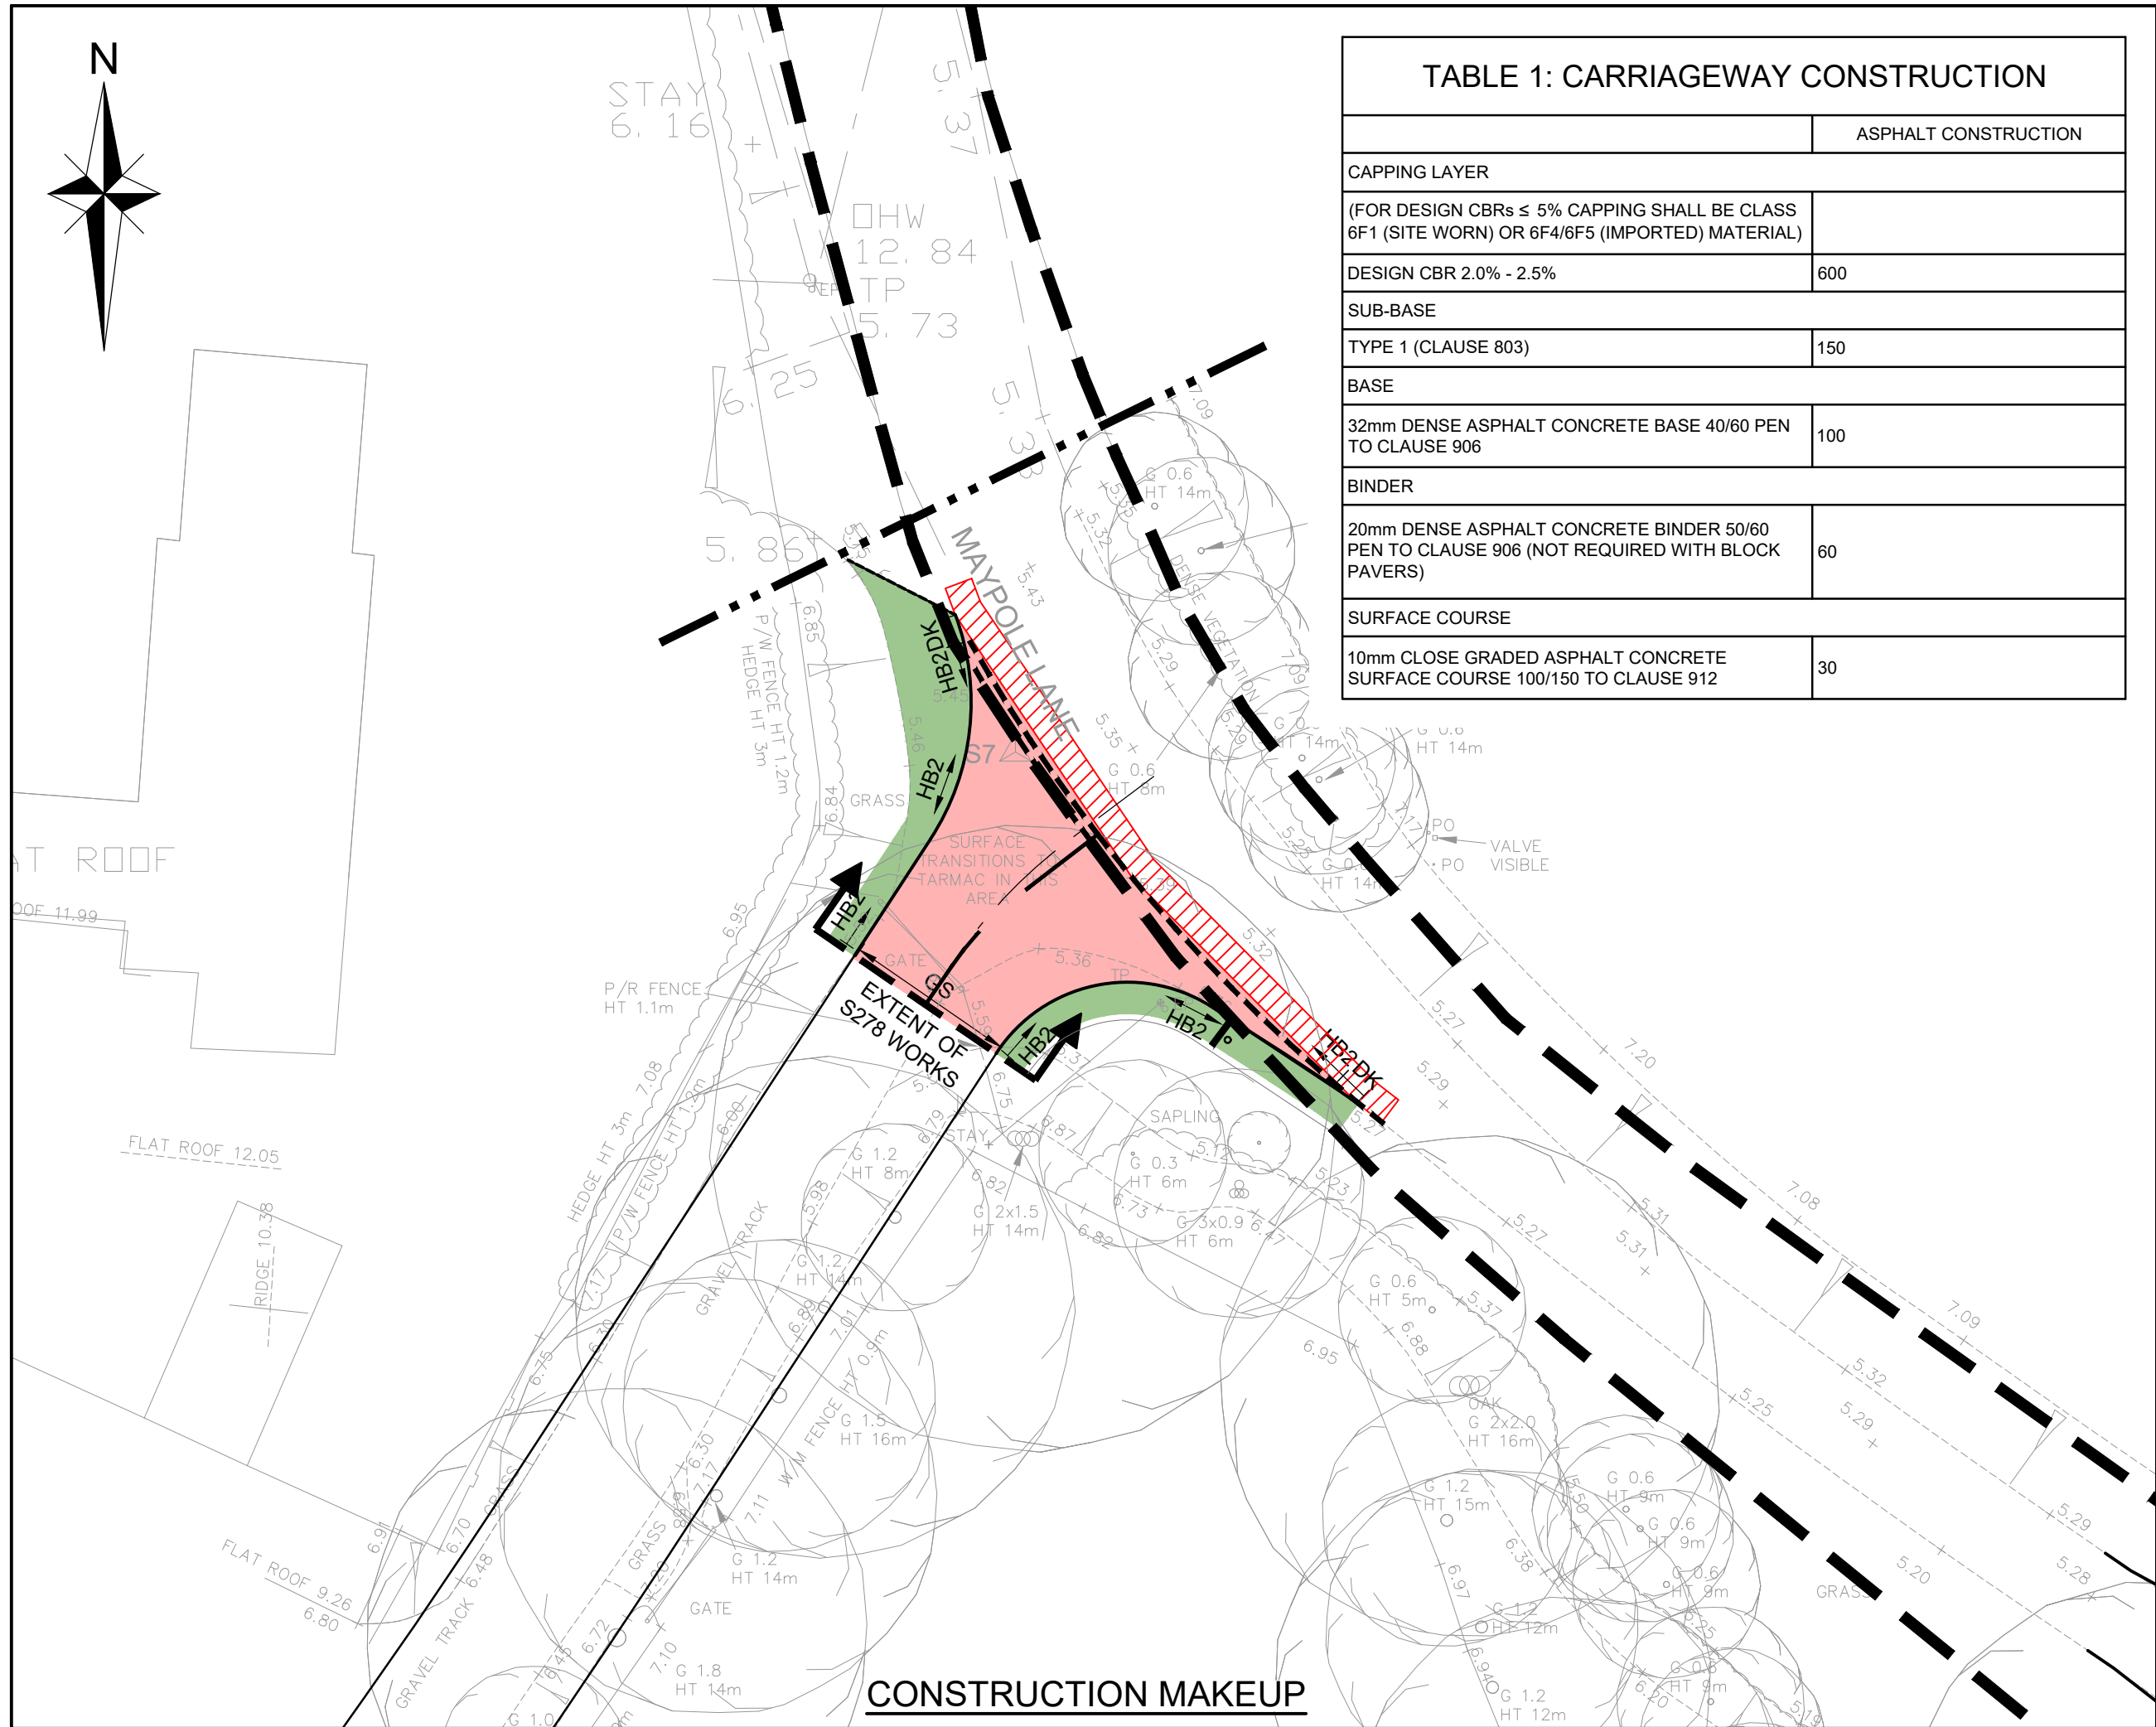
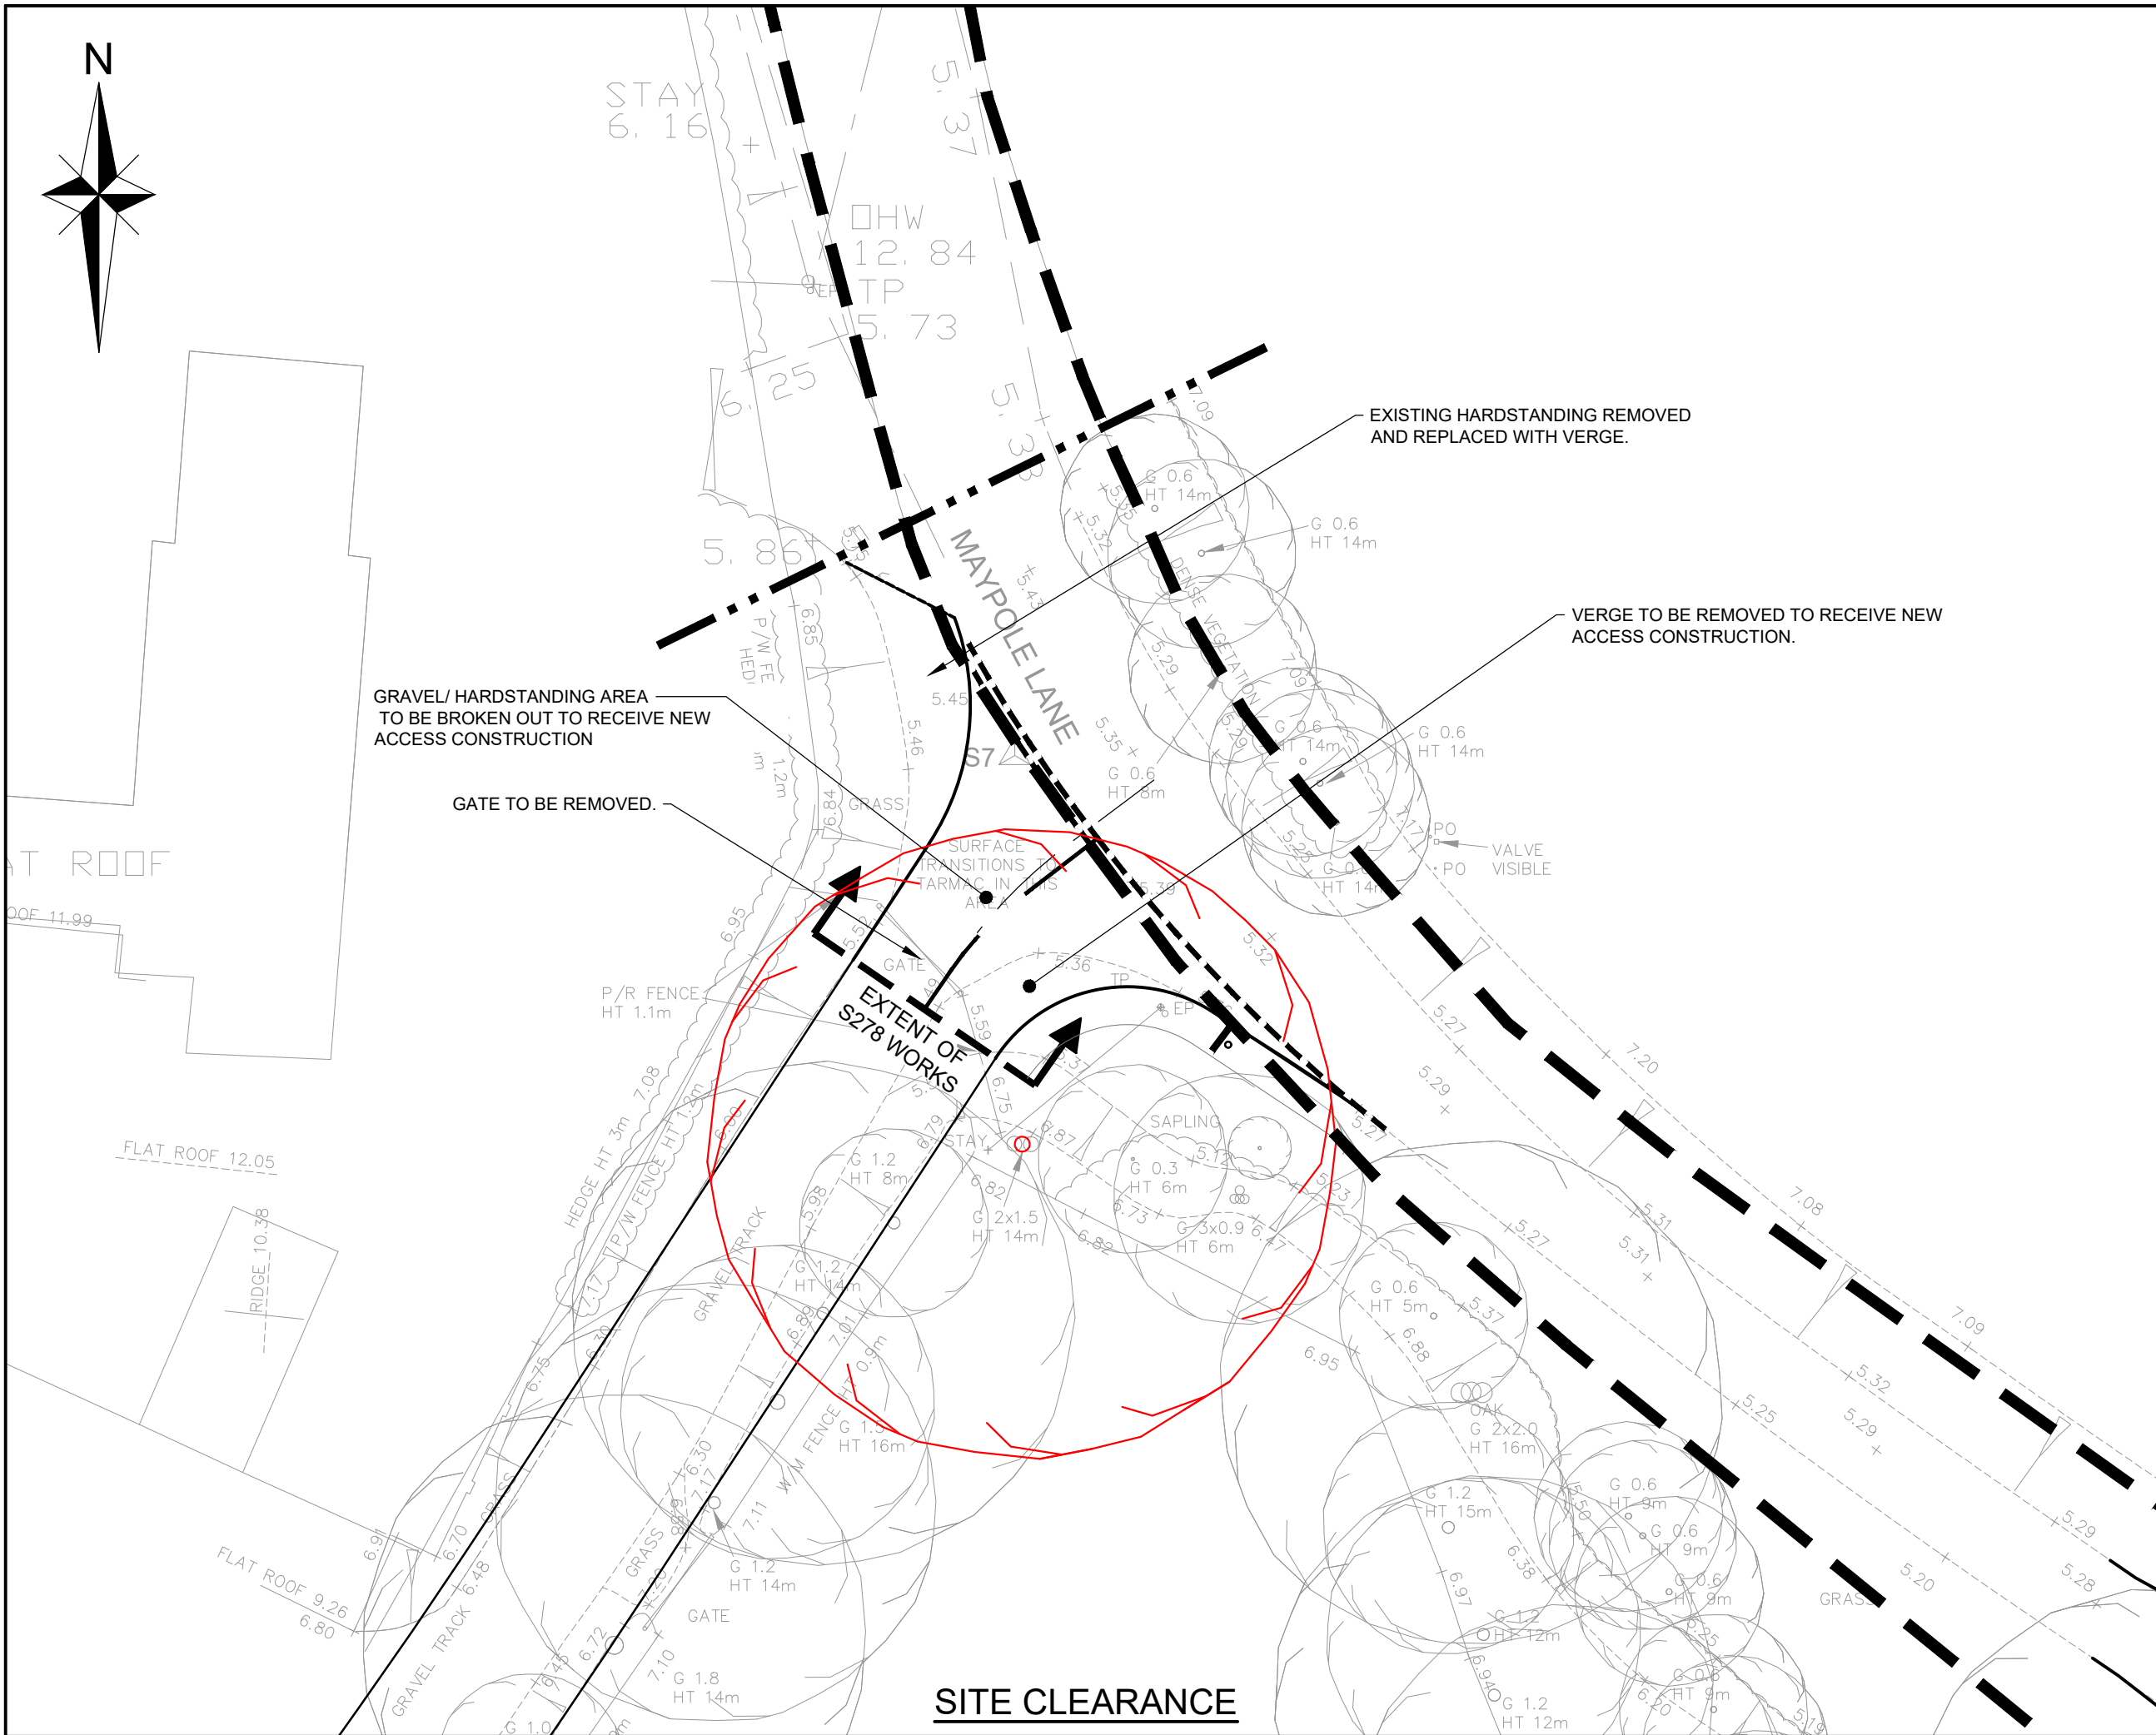
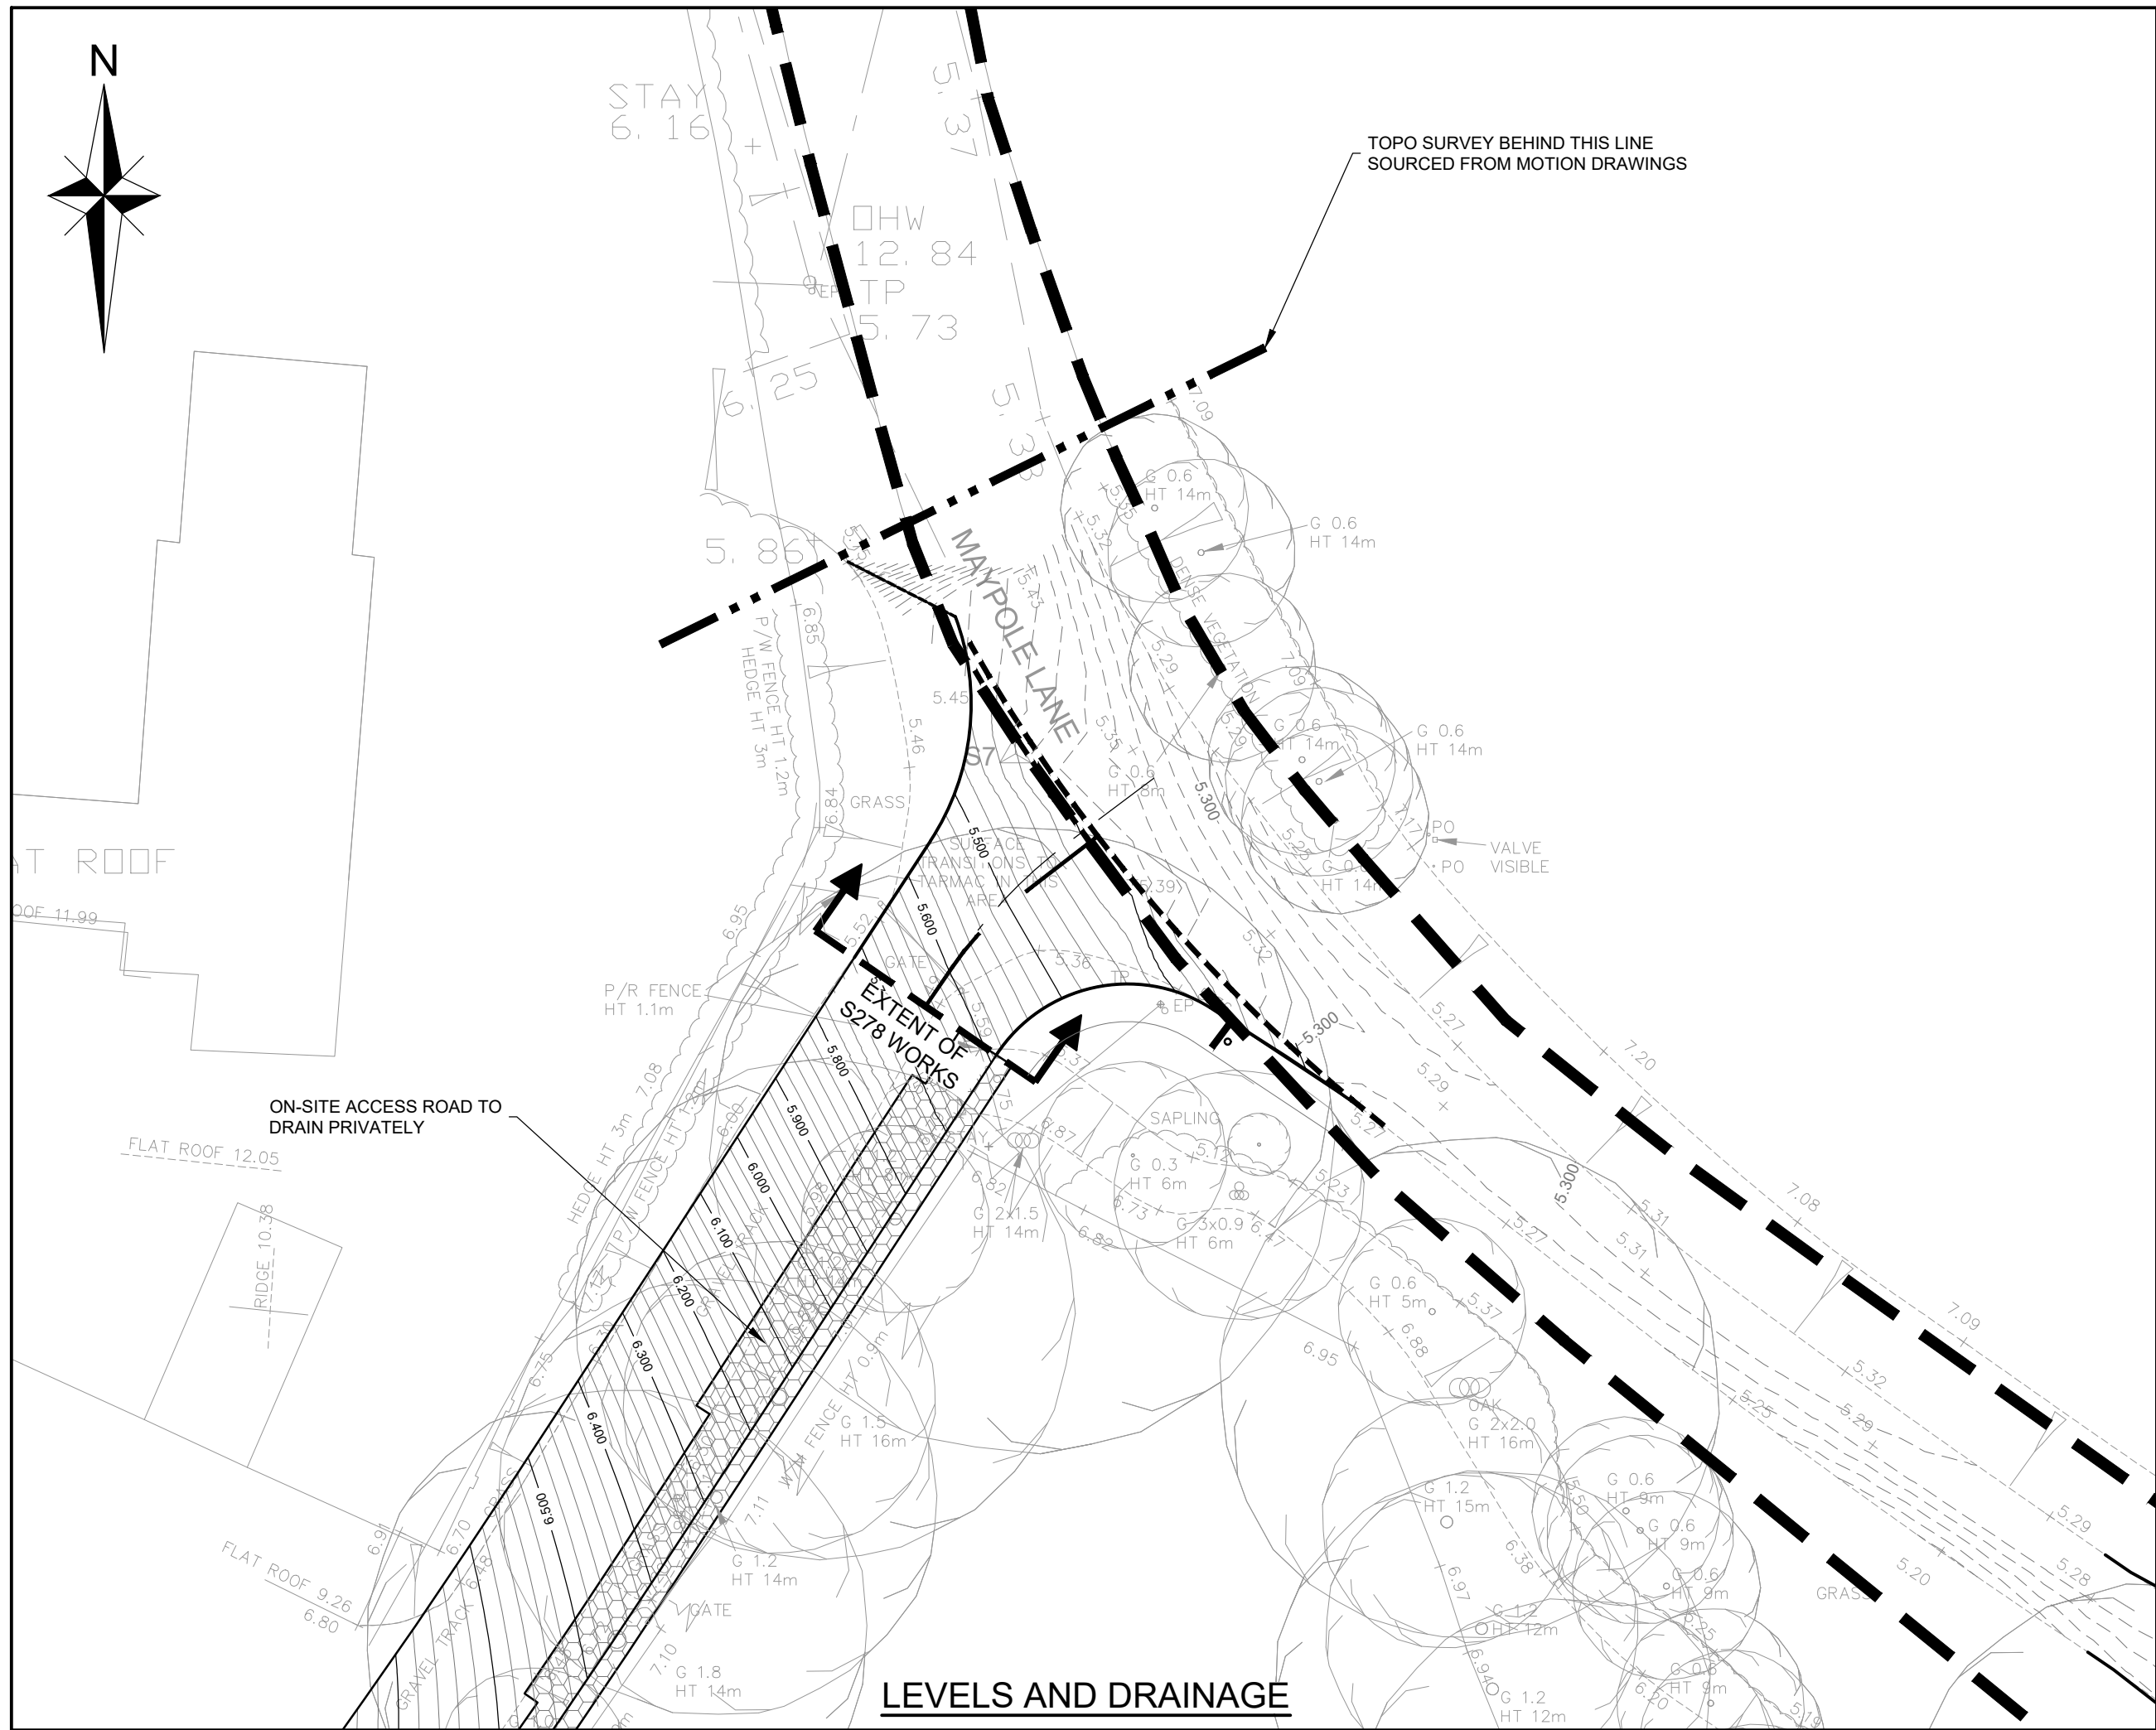


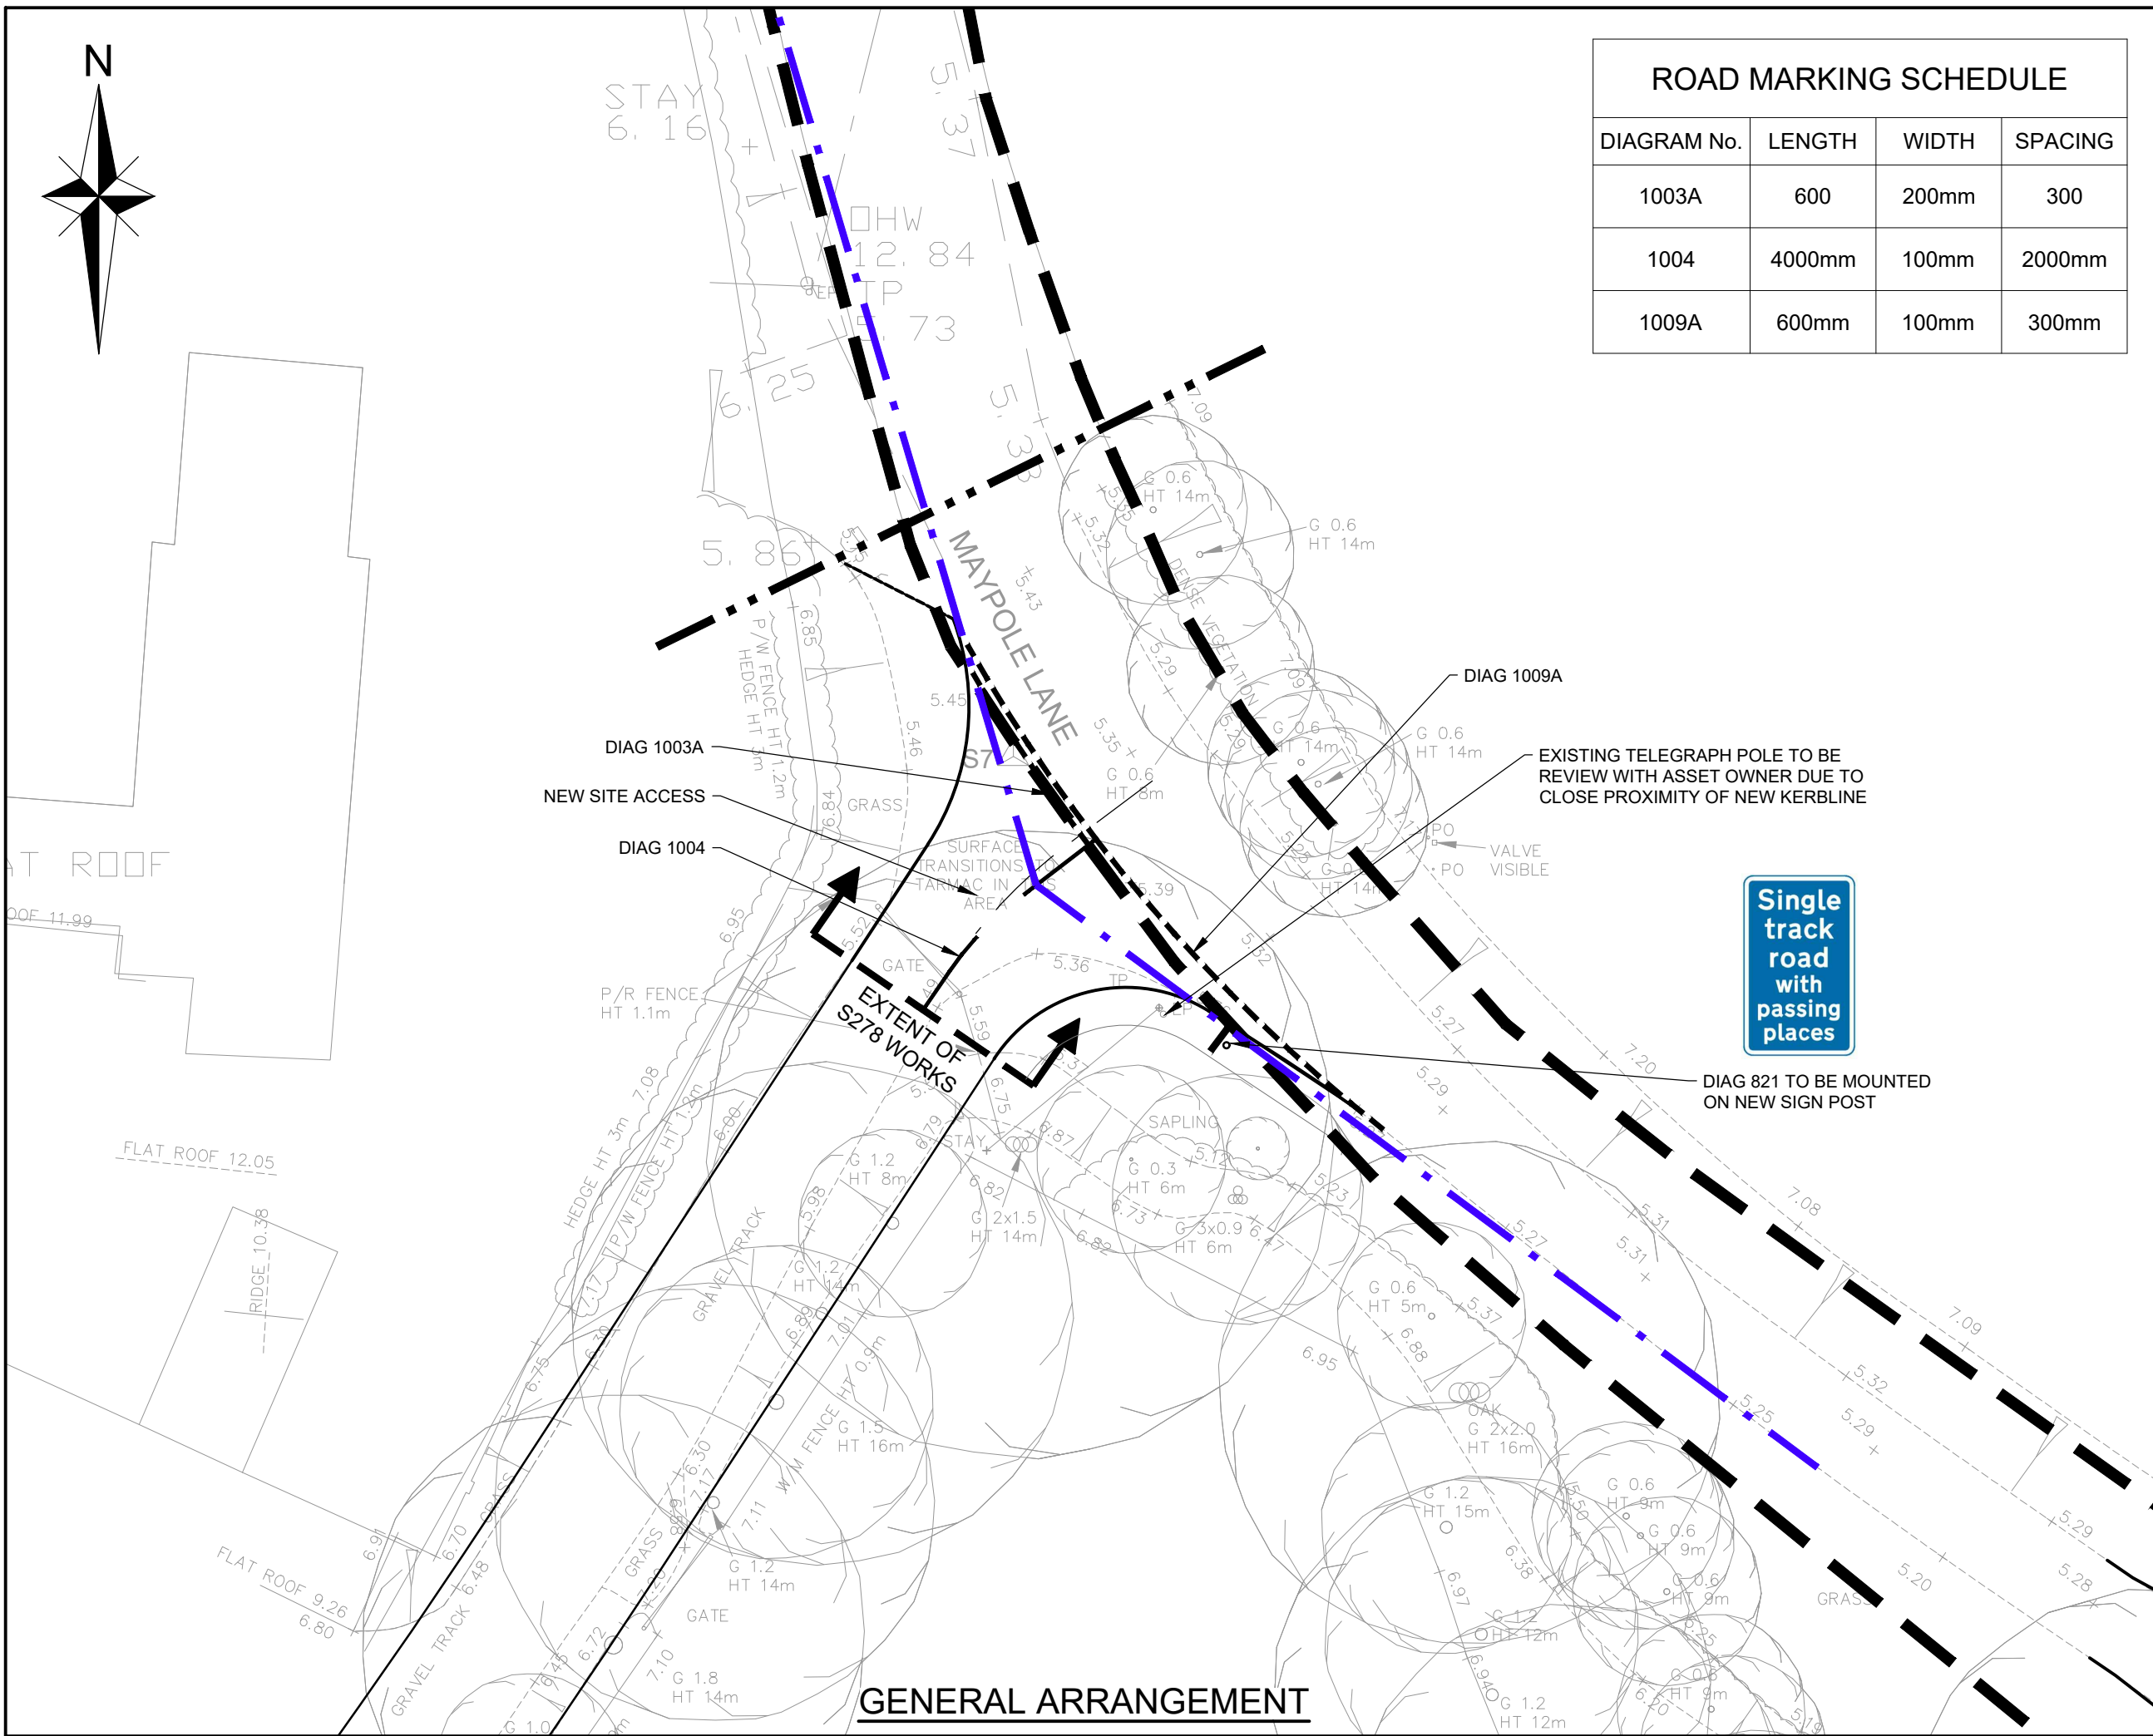

NOTES

REPRODUCED FROM ORDNANCE SURVEY © BY THE PERMISSION OF THE CONTROLLER OF HER MAJESTY'S STATIONERY OFFICE. © CROWN COPYRIGHT. ALL RIGHTS RESERVED. LICENCE NUMBER 100045322.

- THIS DRAWING IS TO BE READ IN CONJUNCTION WITH THE MANUAL FOR CONTRACT DOCUMENTS, VOLUME 1, SPECIFICATION FOR HIGHWAY WORKS, WEST SUSSEX COUNTY COUNCIL SPECIFICATION AND STANDARD DETAILS AND ALL OTHER RELATED DRAWINGS ISSUED.
- IF THERE IS ANY AMBIGUITY BETWEEN THE SPECIFICATION AND THE DRAWINGS, THE CONTRACTOR SHALL IMMEDIATELY INFORM THE ENGINEER.
- DO NOT SCALE FROM THIS DRAWING. WORK FROM FIGURED DIMENSIONS ONLY.
- ALL EXISTING LEVELS, GRADIENTS, DEPTHS, Etc., ARE TO BE CHECKED ON SITE PRIOR TO CONSTRUCTION. ANY DISCREPANCIES ARE TO REPORTED TO THE ENGINEER IMMEDIATELY.
- THE MATERIALS SPECIFICATIONS AND DEPTHS FOR ALL CONSTRUCTION TYPES TO BE IN ACCORDANCE WITH WSCC STANDARD DETAILS.
- DOUBLE ROW OF GRANITE SETTS TO BE INSTALLED ALONG HIGHWAY BOUNDARY IF S38 APPLICATION IS NOT SUBMITTED PRIOR TO CONSTRUCTION OF THESE S278 WORKS. REFER TO WSCC STANDARD DETAILS DRAWING NUMBER S278/38/03.
- DESIGN IS BASED UPON A 2.0% CBR VALUE.
- ALL SIGN LOCATIONS TO BE AGREED ON SITE WITH WSCC ENGINEER/HIGHWAY OFFICER.
- ALL STREET FURNITURE TO HAVE A MINIMUM CLEARANCE OF 0.5m FROM KERB FACE OF CARRIAGEWAY.
- ALL PROPOSED ROAD MARKINGS ARE TO BE IN ACCORDANCE WITH TRAFFIC SIGNS AND GENERAL DIRECTIONS 2016.
- ALL ROAD MARKINGS TO BE THERMOPLASTIC.

- LEGEND**
- HIGHWAY BOUNDARY
 - EXISTING CONTOUR (MINOR INTERVAL)
 - EXISTING CONTOUR (MAJOR INTERVAL)
 - PROPOSED CONTOUR (MINOR INTERVAL)
 - PROPOSED CONTOUR (MAJOR INTERVAL)
 - CONTOUR LABEL
 - 2.4m X 31m VISIBILITY SPLAY
 - PROPOSED TRAFFIC SIGN
 - ON-SITE GRANULAR INFILTRATION TRENCH BELOW KERB DRAINAGE
 - FULL DEPTH CARRIAGEWAY FLEXIBLE CONSTRUCTION. REFER TO WSCC STANDARD DETAIL DRAWING S278/38/21.
 - 900mm CARRIAGEWAY TIE IN. REFER TO WSCC STANDARD DETAIL DRAWING S278/538/20 OPTION 1.
 - PROPOSED/REPROFILLED VERGE AREA.
 - 125 x 255mm FULL HEIGHT HB2 KERB WITH 125mm UPSTAND. REFER TO WSCC STANDARD DETAIL DRAWING S278/38/02.
 - DROPPER TRANSITION KERB FROM FULL HEIGHT TO 0mm UPSTAND.
 - DOUBLE ROW GRANITE SETTS (REFER TO WSCC STANDARD DETAIL S278/38/03).
 - EXISTING TREE TO BE REMOVED

NOT FOR CONSTRUCTION
SUBJECT TO TECHNICAL
APPROVAL

B	UPDATED IN ACCORDANCE WITH WSCC COMMENTS DATED 01.04.20	SG	LH	LH	16.06.20
A	UPDATED IN ACCORDANCE WITH WSCC COMMENTS DATED 14.01.20	JA	SG	LH	04.03.20

Rev	Amendments	Dm	Chk	App	Date
-----	------------	----	-----	-----	------

ODYSSEY

Tuscany House
White Hart Lane
Basingstoke
Hampshire RG21 4AF

Telephone: 01256 331144
Fax: 01256 331134
E: info@odysseyconsult.co.uk
W: www.odysseyconsult.co.uk

Job Title

**NORTH END ROAD, YAPTON
MAYPOLE LANE ACCESS**

Drawing Title

**SECTION 278
WORKS PLAN**

Client

REDROW

Scale	Date	Designed
1:200 @ A1	SEP 2019	SG
Drawn	Checked	Approved
TSB	SG	LH
Job No	Drawing No	Rev
18-343	18-343/201	B