


Elevation D

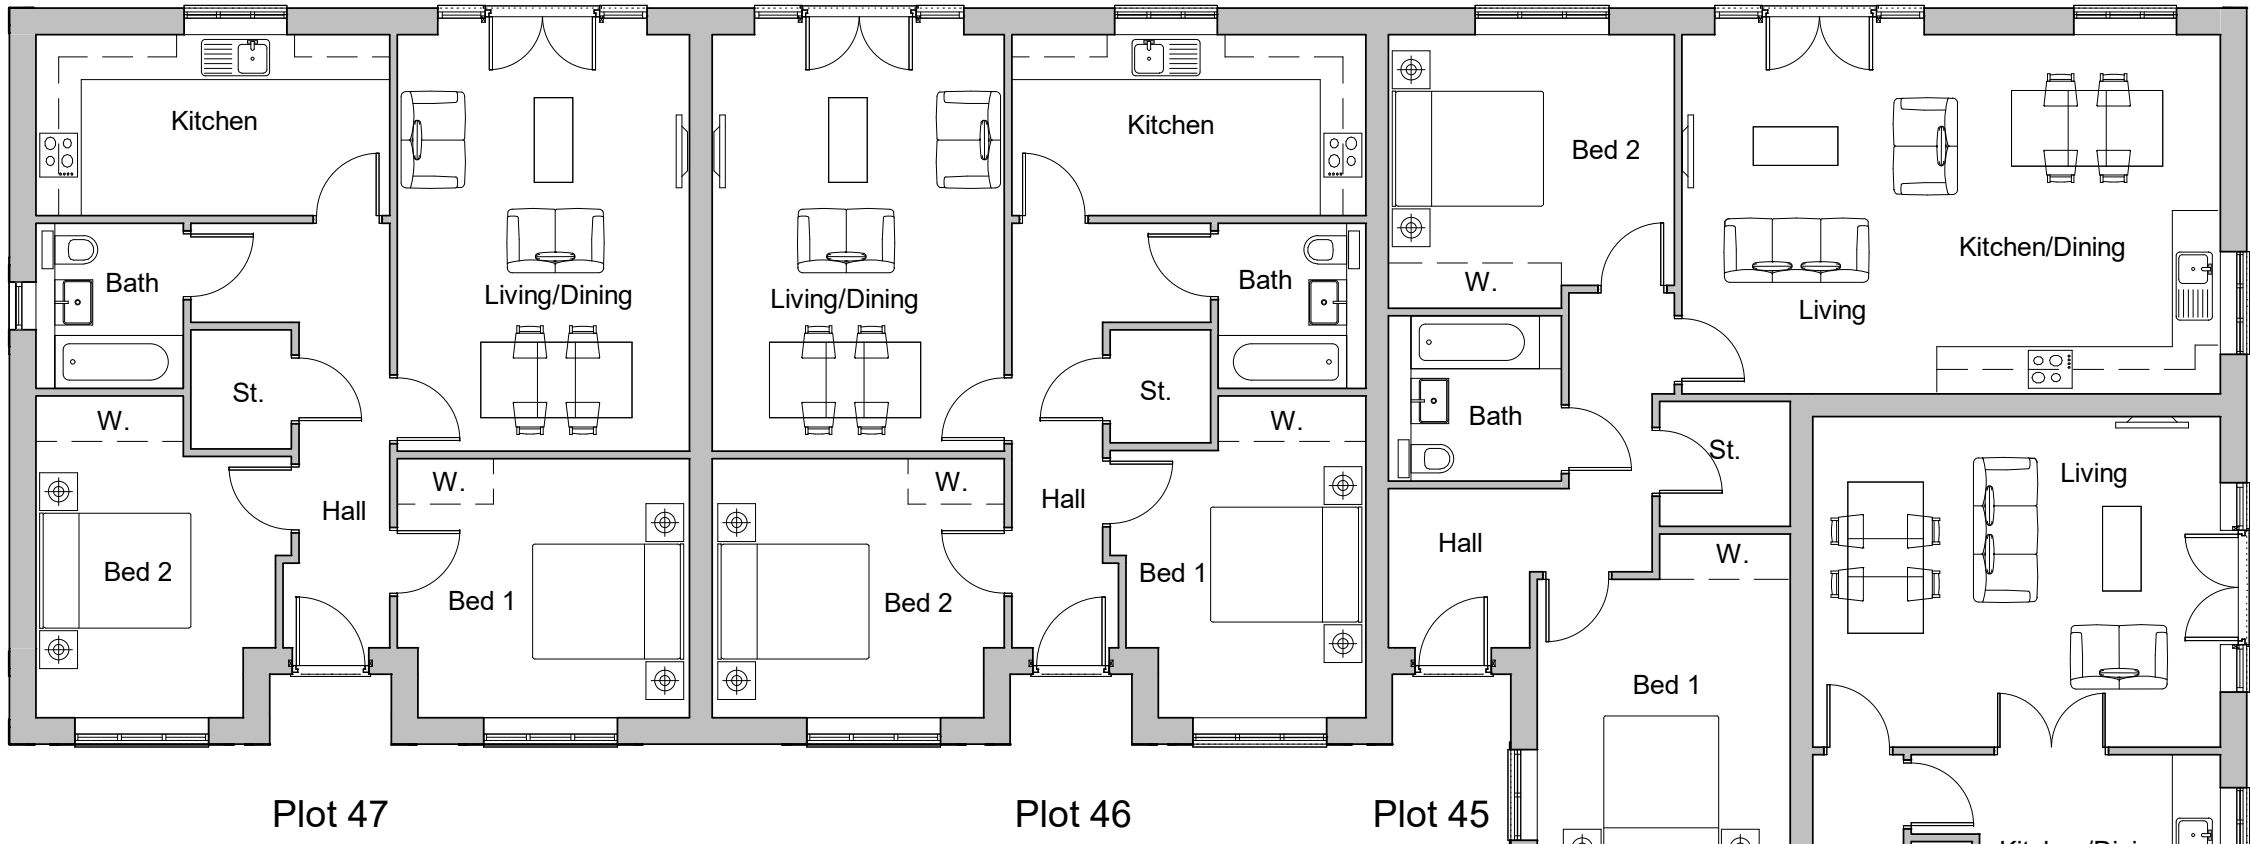

Elevation A



Elevation C



Elevation B



REV:	DATE:	REVISIONS:	REV:	DATE:	REVISIONS:	REV:	DATE:	REVISIONS:	REV:	DATE:	REVISIONS:	REV:	DATE:	REVISIONS:	REV:	DATE:	REVISIONS:
A	05-06-19	Access to the rear of plots 43 & 44 added.															
B	04-01-21	Amendments to plans, each plot is M4(2) compliant.															
C																	
COPYRIGHT EXISTS ON THE DESIGNS AND INFORMATION SHOWN ON THIS DRAWING																	
This drawing may be scaled or cross referenced to the scale bar for planning application purposes, use figured dimensions only. Subject to site survey and all necessary consents. All dimensions to be checked by user and any discrepancies reported to the Architect before work commences. This drawing to be read in conjunction with all other relevant materials.																	
ARUN DISTRICT COUNCIL V131211NMA																	

SCALES:		1:50@A1	0.3 M
		1:500@A1	3.0 M
		1:100@A1	30 M
		1:1000@A1	0.8 M
		1:10000@A1	8 M
		1:200@A1	12 M
		1:2000@A1	120 M
		1:12500@A1	70 M
		1:25000@A1	140 M

CLIENT	Seaward Properties Ltd		PROJECT	Bonhams Field, Yapton	
SCALE	1 : 100	(A1 ORIGINAL)	DRAWING	Plots 42-47 Proposed Plans	
DRAWN DATE	DA 11.10.18	18076	P122	B	

		architecture	planning	masterplanning
Broadmeade House, Farnham Business Park, Weydon Lane, Farnham, Surrey, GU9 9QT. info@osparchitecture.com www.osparchitecture.com Tel: 01252 267878				
©David Seaton Limited. Company Registration No. 2870051				