

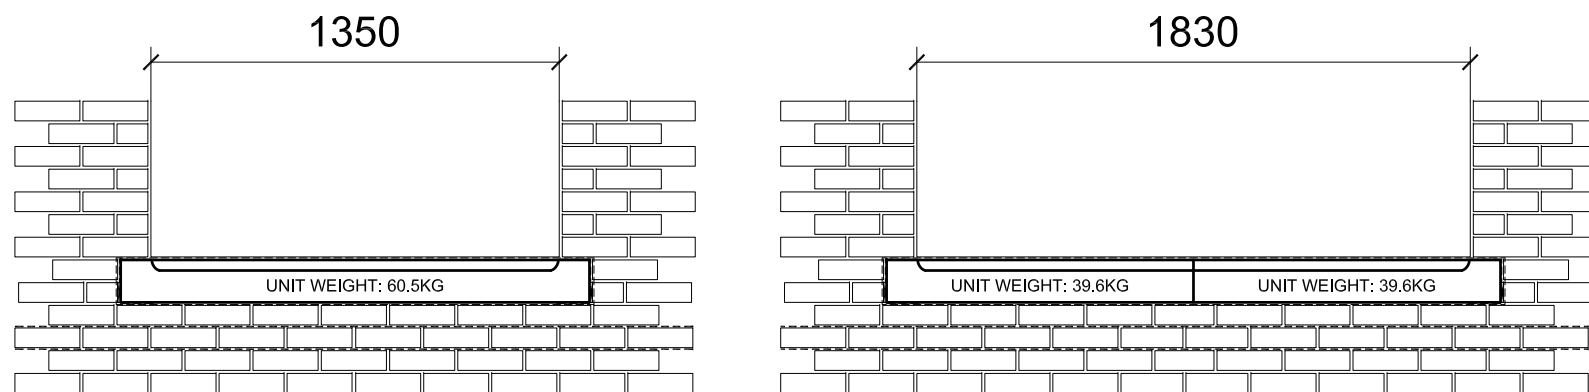
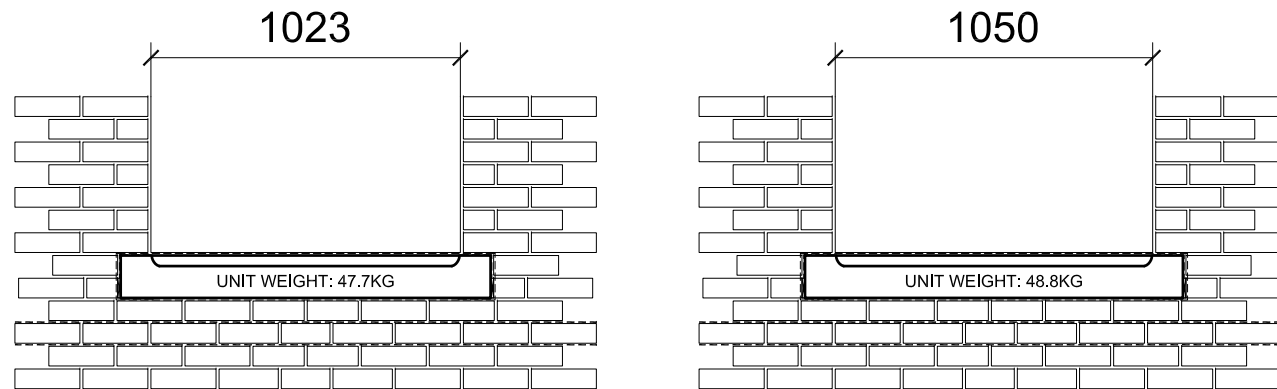
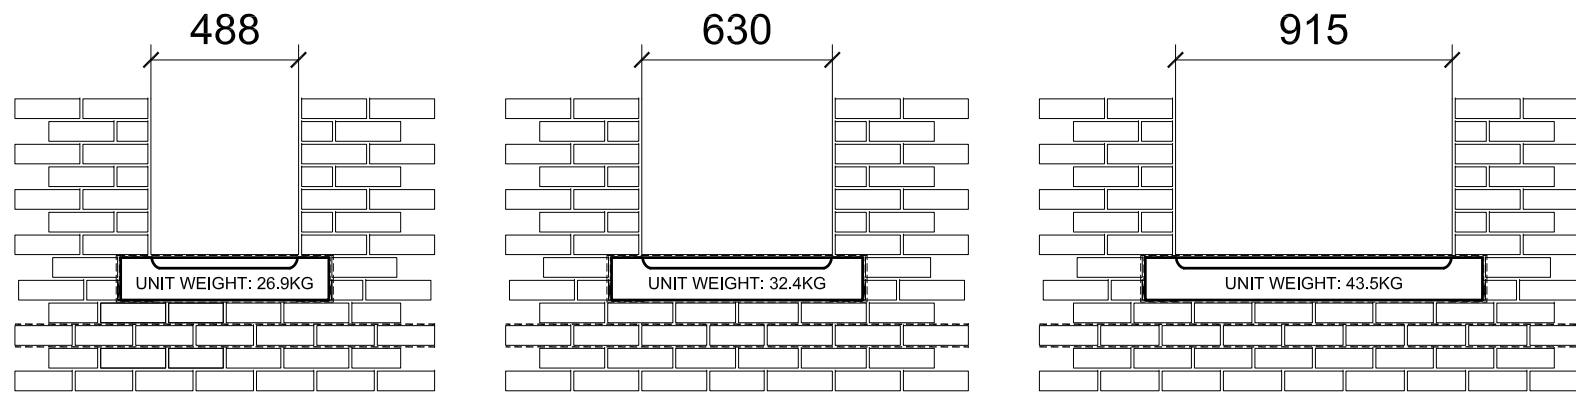


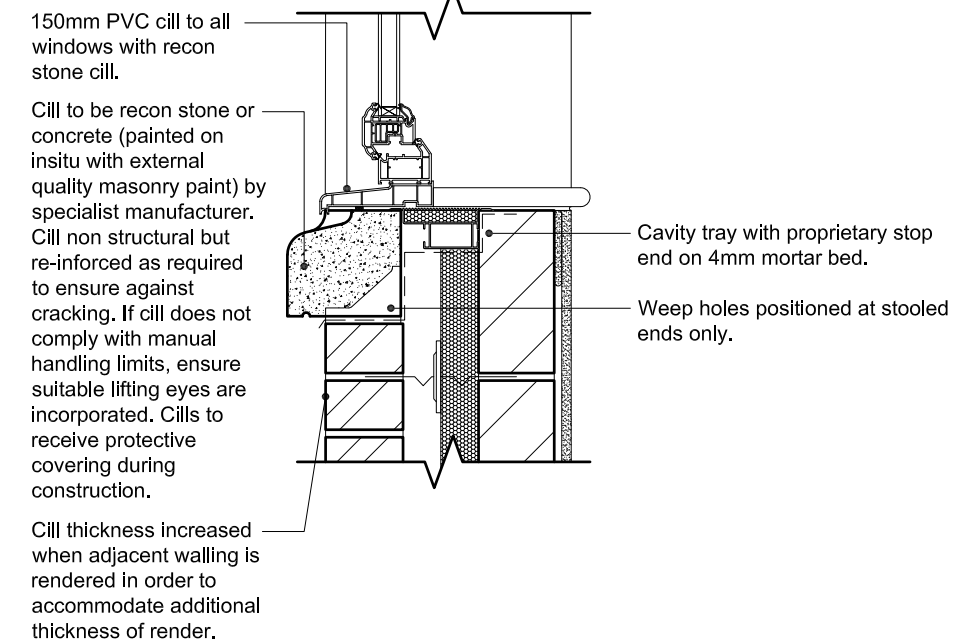


NOTE:
All cills to overhang 100mm.

KEY:
Weep Hole =


All cills to overhang 100mm.
Bed joint reinforcement 2 courses below opening extending min 600mm either side =

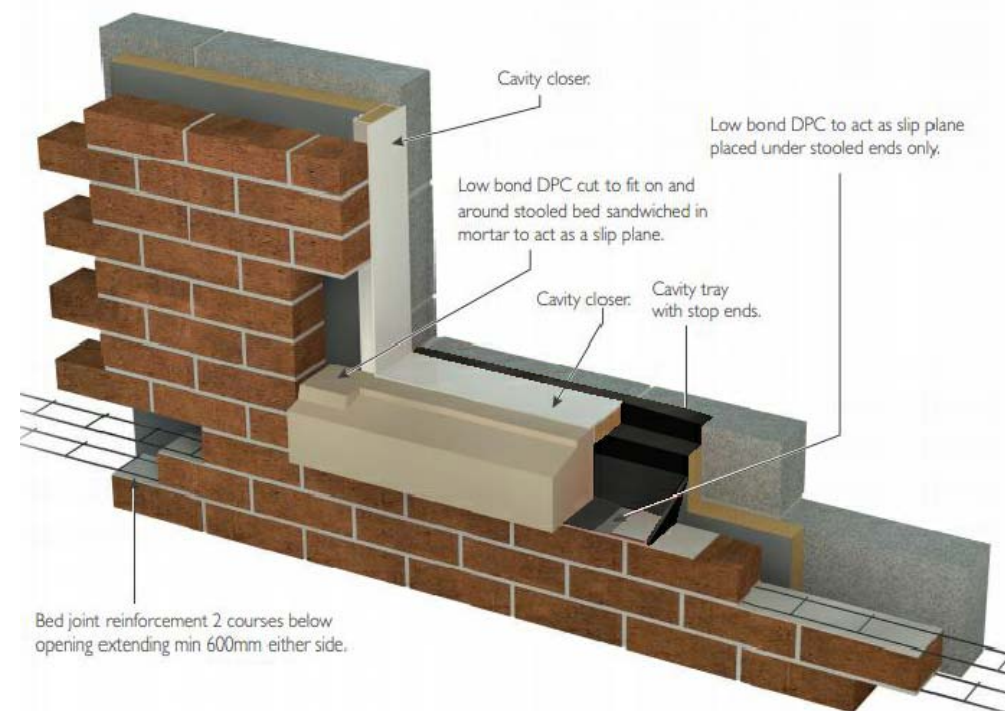

SECTION THROUGH STOOLED CILL
SCALE 1:10

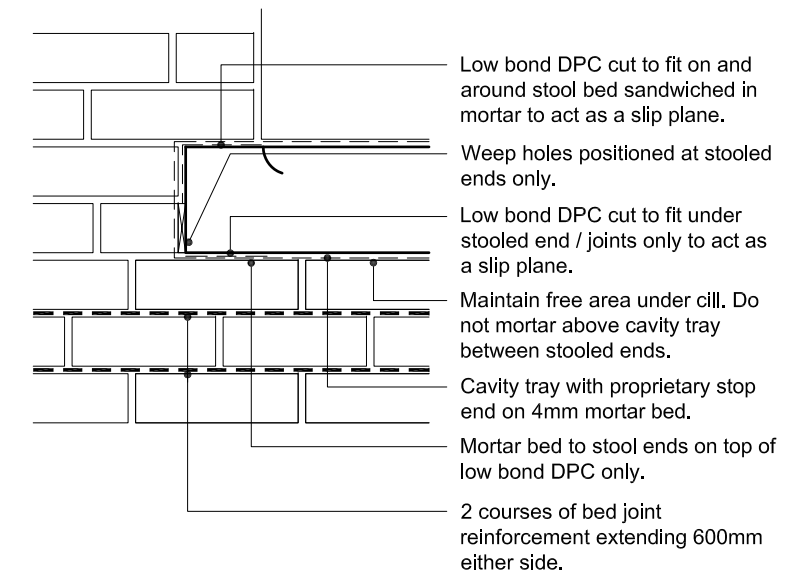

STOOLED CILL DETAIL (ELEVATION)
SCALE 1:10

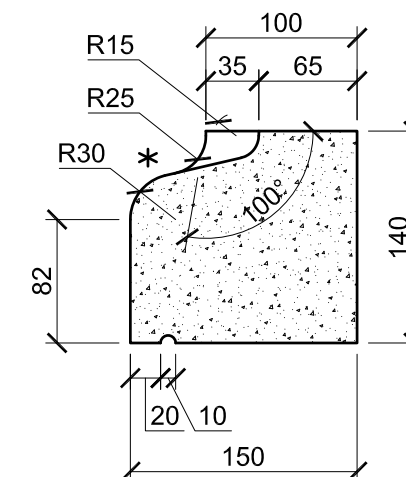

FORTICRETE STOOLED CILL
SCALE 1:5

EXTERNAL REFERENCE :

Brand: **DAVID WILSON HOMES**

Range: **-5 / -7**

Title: **Recon Stone Cill Details**

Detail No: **DW-SD07-018**

Drawn: **GDT**

Checked: **GDT**

Scale: **1:25**

Date: **APR 19**

Description:
3D image updated. DPC under joins.

Rev: **A**

Date:
Nov 20

