



NOTES:
1. Do not scale this drawing except for Planning purposes.
2. Use figured dimensions only,
3. All dimensions must be checked on site by the contractor prior to commencement of work.
4. All construction details are indicative and are to be checked and confirmed on site and any divergence's are to be agreed with the Contract Administrator.
5. This drawing is the copyright of ACB Architectural Services

Ordnance Survey, (c) Crown Copyright 2019.
All rights reserved. Licence number 100022432

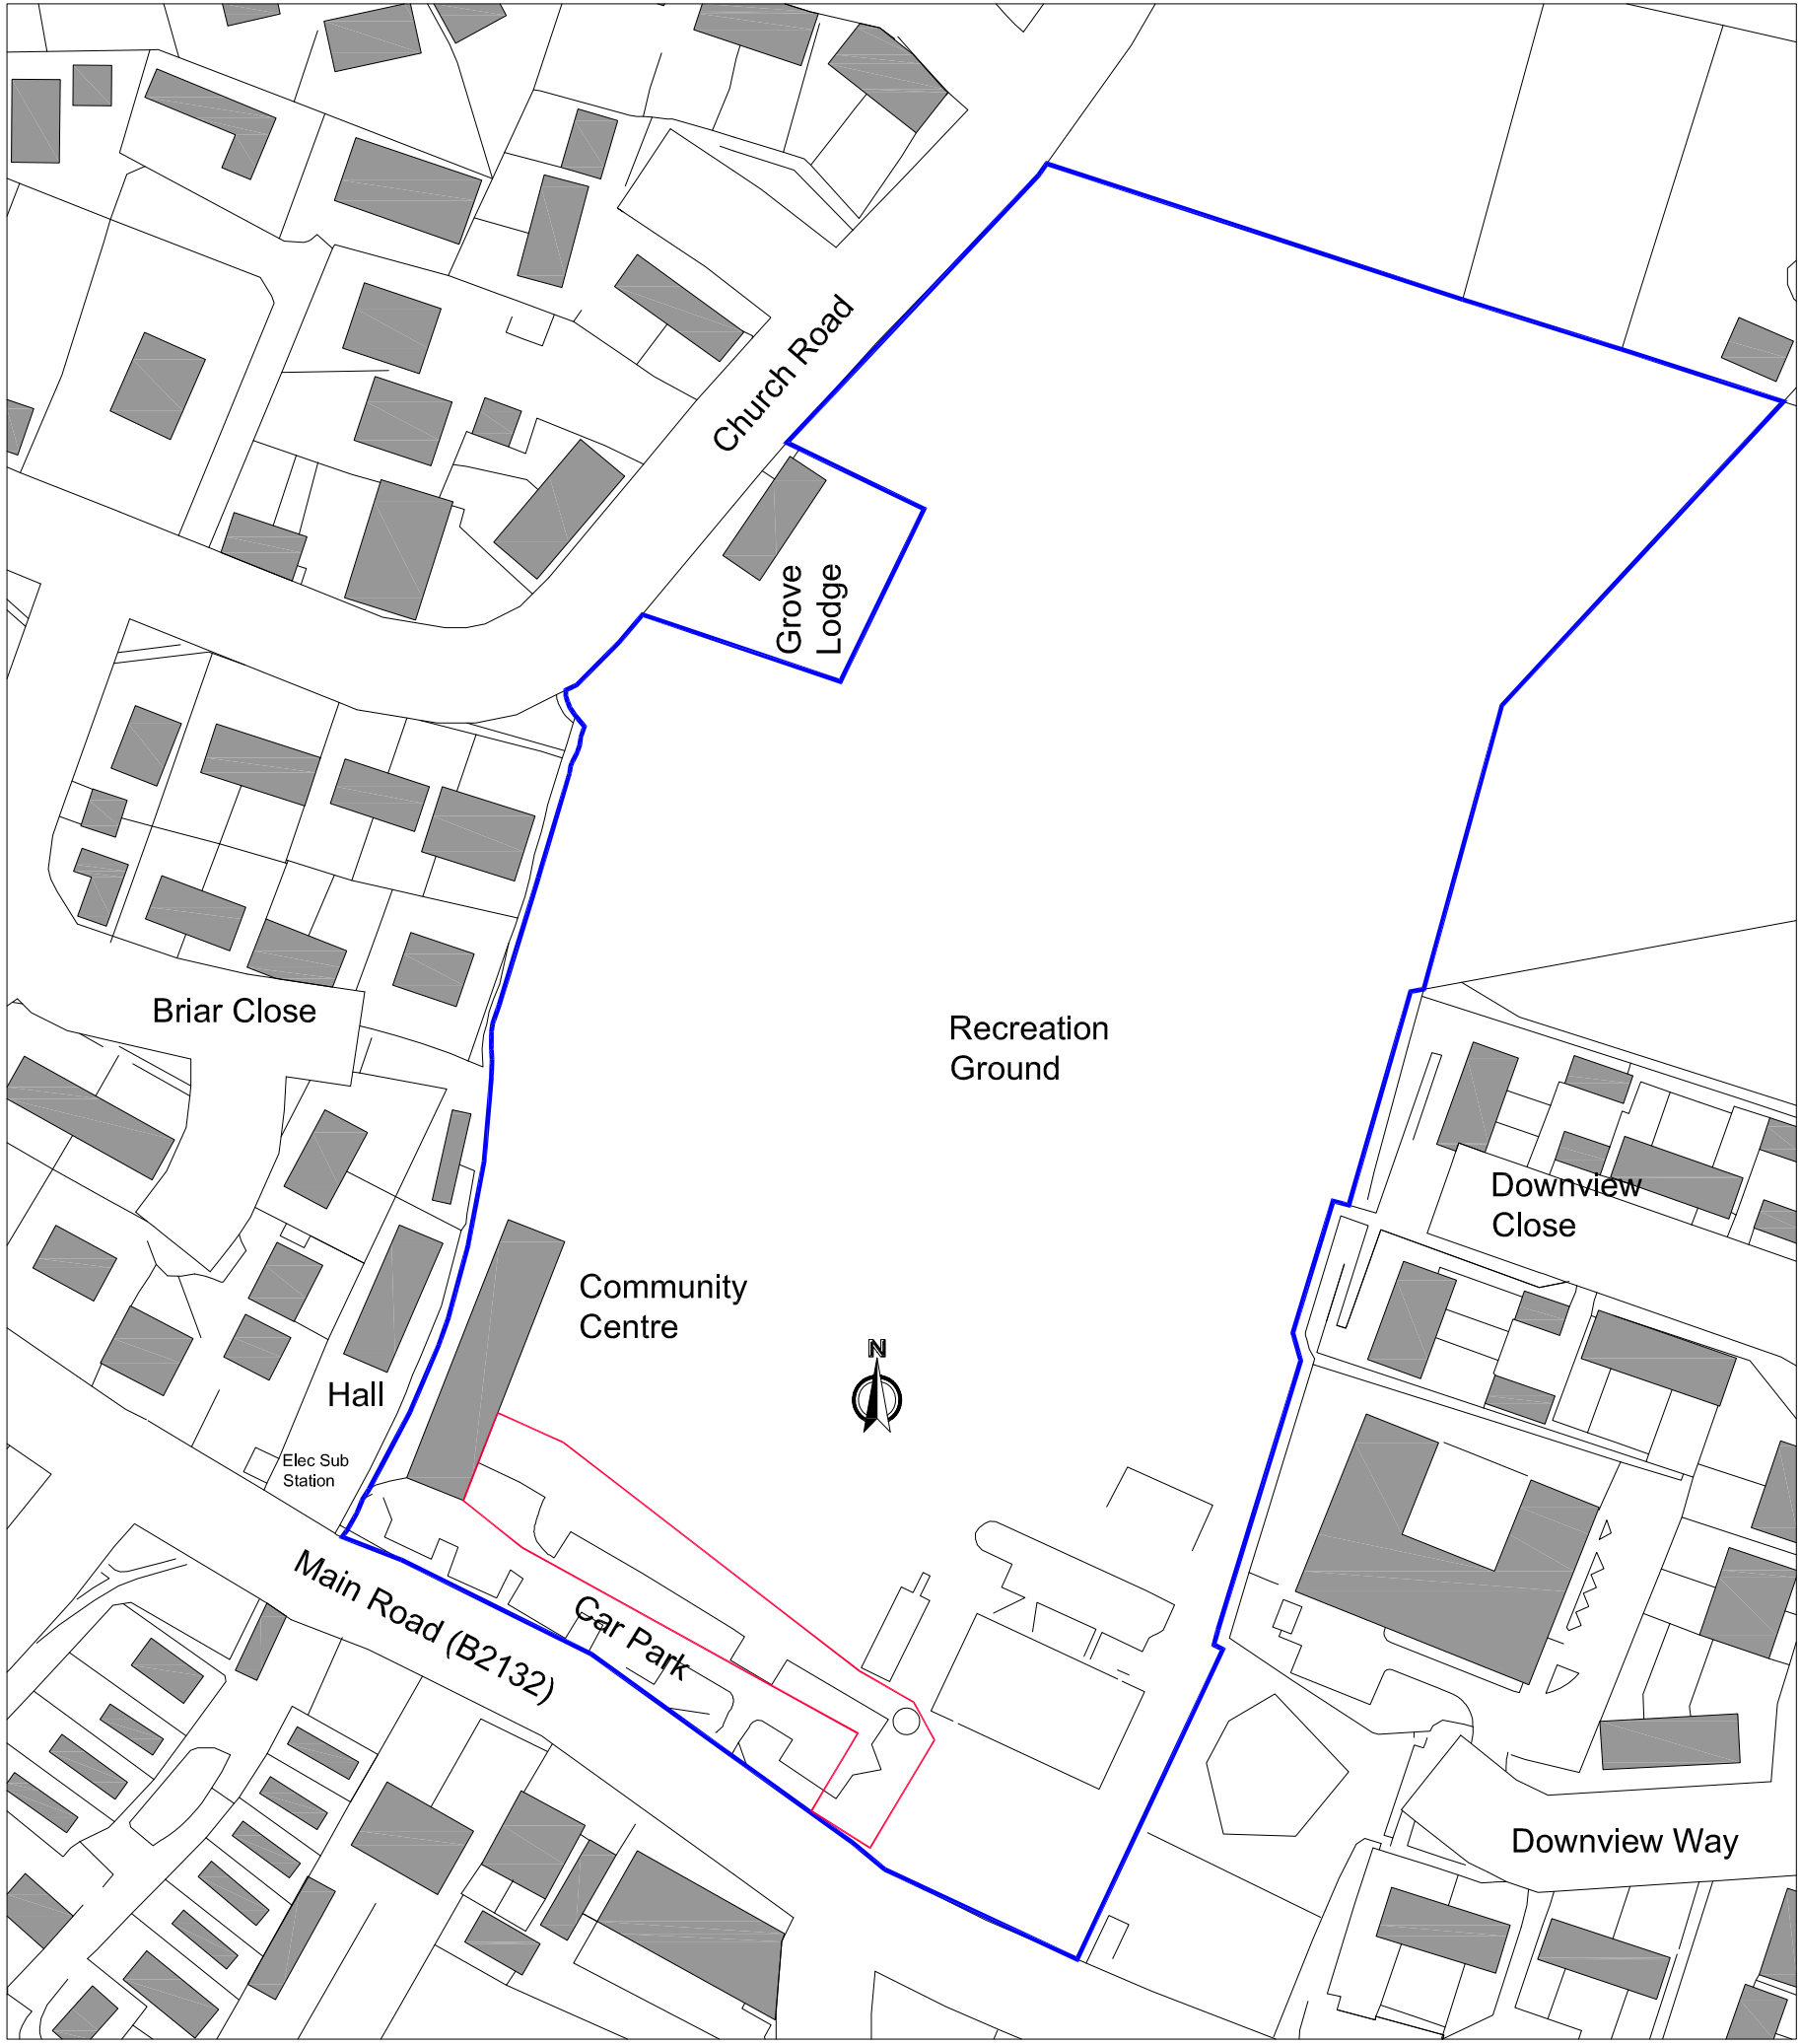


SITE LOCATION PLAN
Scale 1:1250

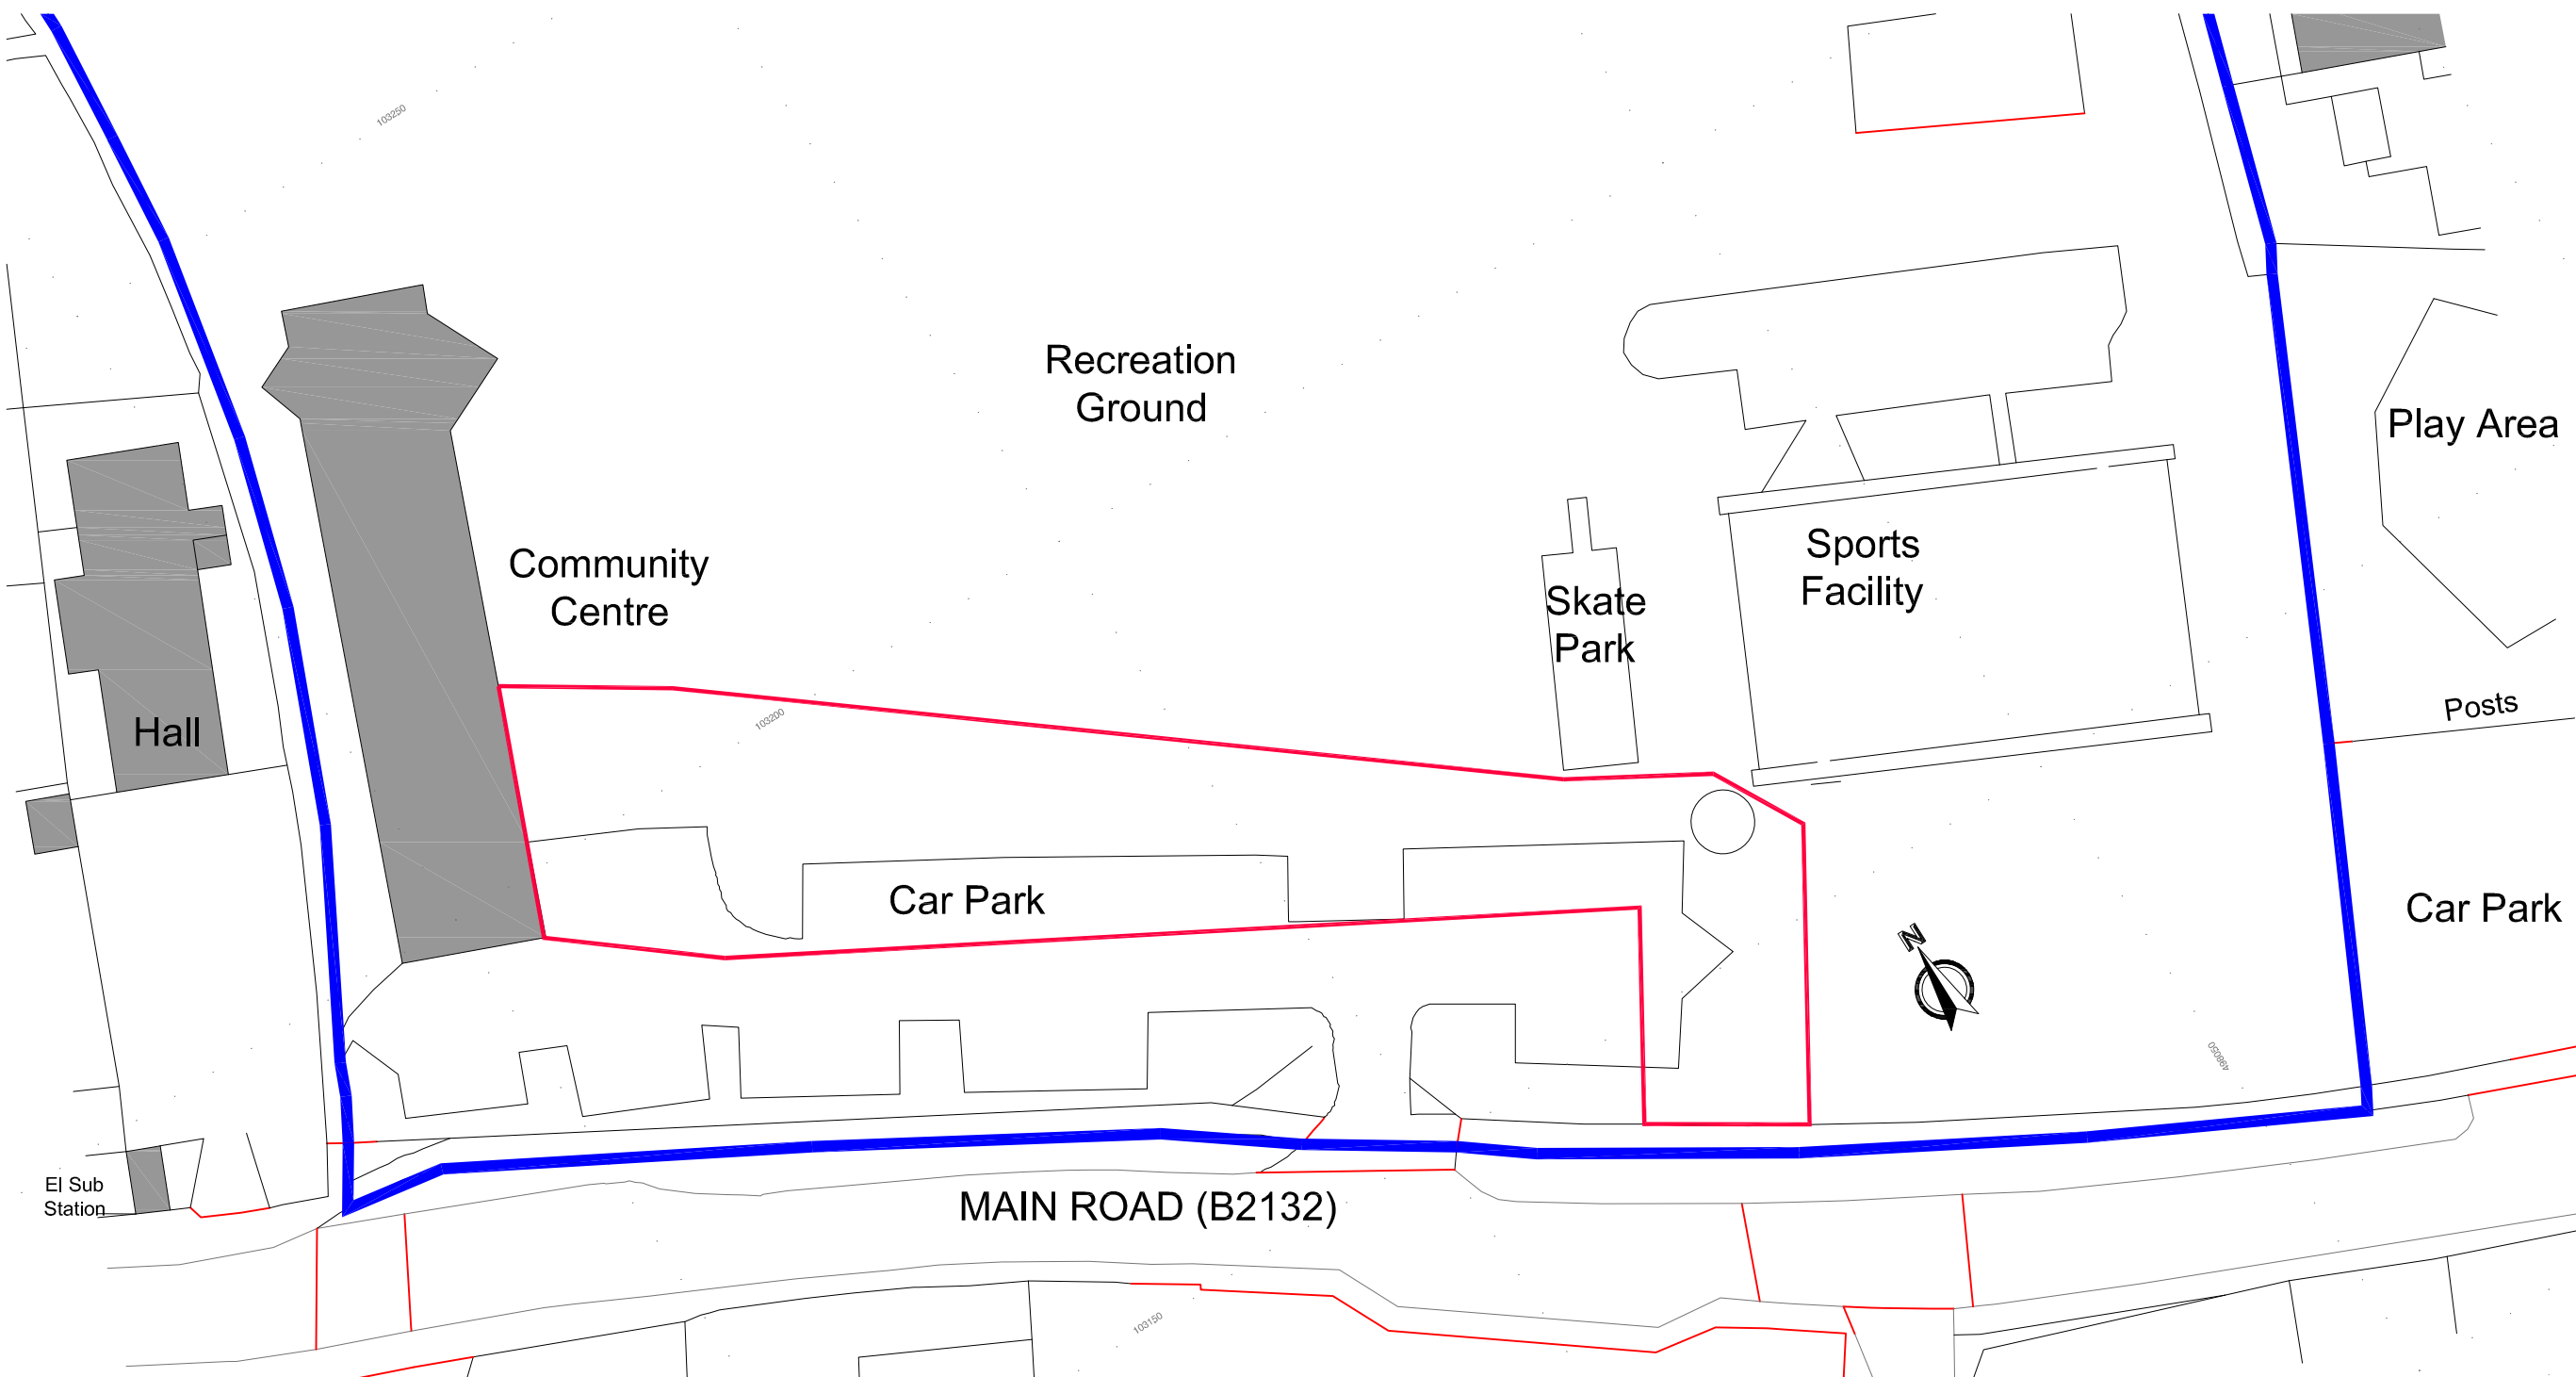

SITE BLOCK PLAN
Scale 1:500

Revisions

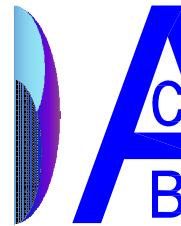				ACB ARCHITECTURAL SERVICES 23 ELCOMBE CLOSE BRACKLESHAM BAY CHICHESTER WEST SUSSEX PO20 8QZ ☎07870487367 ✉andy.bell@virgin.net	
Site					
King George's V Recreation Field Main Road Yapton Arundel BN180ET					
Title					
NEW SECURITY EARTH BUND SITE LOCATION AND BLOCK PLANS					
Status					
PLANNING					
Scale	1:1250 - 1:500	@A1	drawn by	ACB	
Date	December 2019		checked		
Drawing Number				0109-01	