
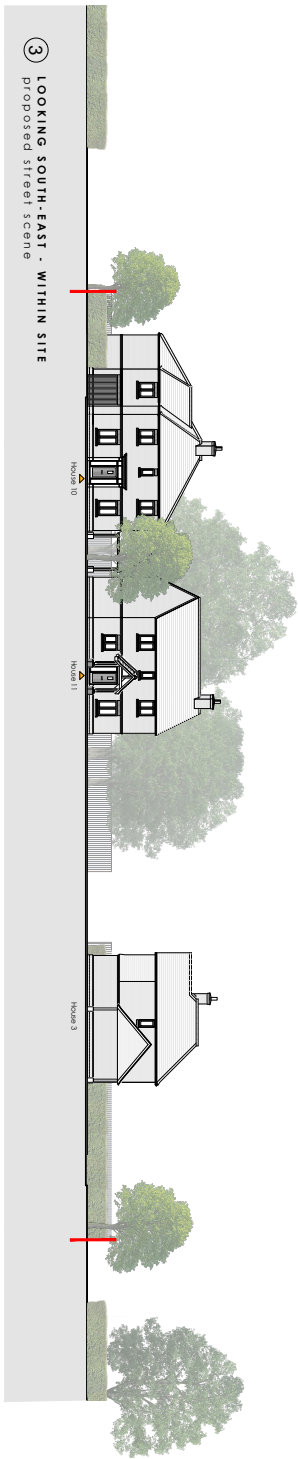


- Notes
- This drawing is the copyright of ARUN Architects Ltd
 - Drawings shall not be used for any purpose without the written authority of ARUN Architects Ltd
 - All dimensions must be checked in the field by the contractor prior to commencement of the works.

Client Approval

X	A. Approved			
X	B. Approved with comments			
X	C. Do not use			
Rev	Revision	Drawn By	Date	Check By

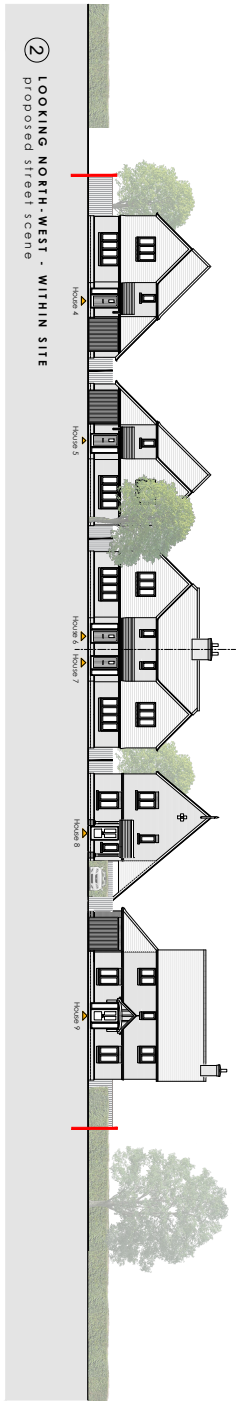

The Steddles, Yapton

For Elberry Properties