



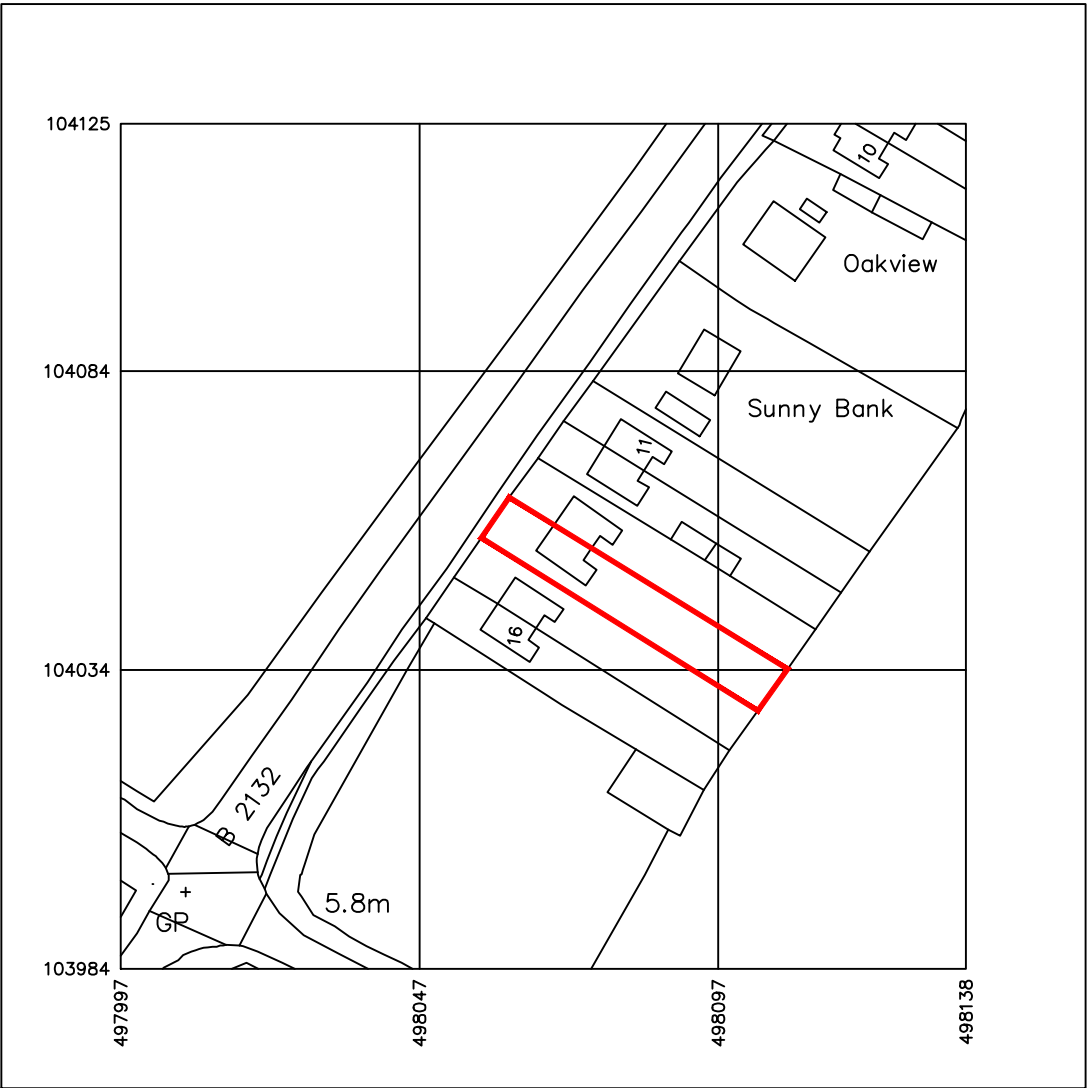


Produced on 21 June 2016 from the Ordnance Survey National Geographic Database and incorporating surveyed revision available at this date.
This map shows the area bounded by 497997,103984 497997,104125 498138,104125 498138,103984
Reproduction in whole or part is prohibited without the prior permission of Ordnance Survey.
Crown copyright 2016. Supplied by copla ltd trading as UKPlanningMaps.com a licensed Ordnance Survey partner (100054135).
Data licenced for 1 year, expiring 21 June 2017. Unique plan reference: v2b/99696/137626


Location Plan – 1:1250

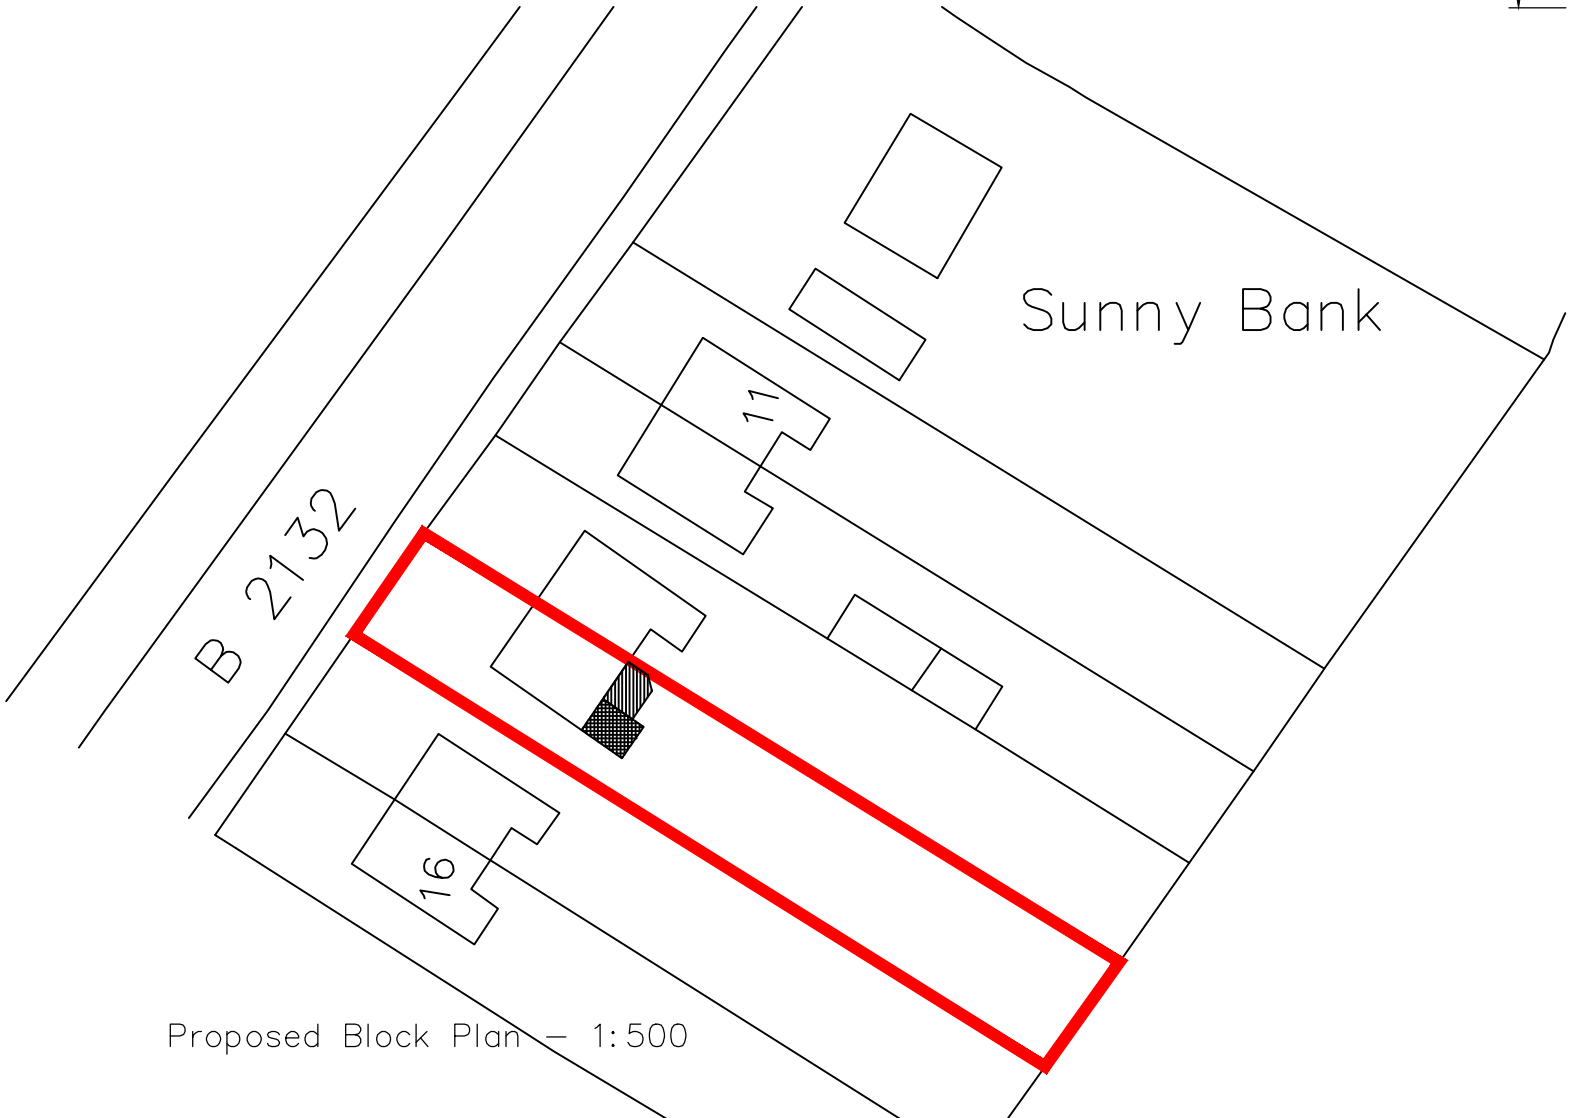


Proposed Block Plan – 1:500

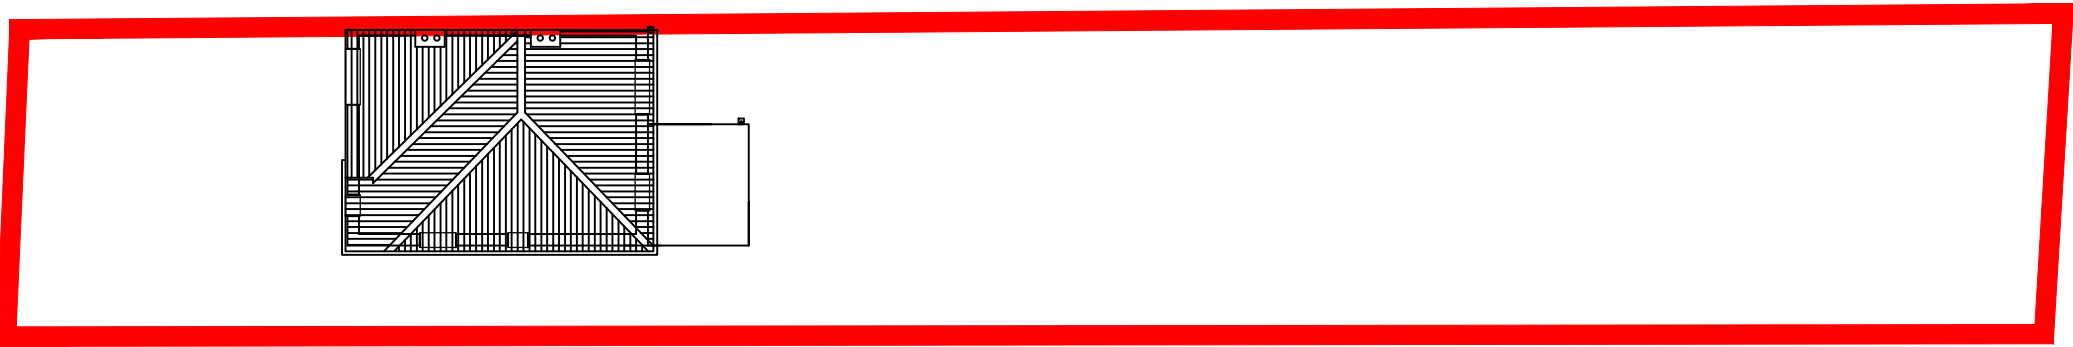


Existing Block Plan (Roof) – 1:200

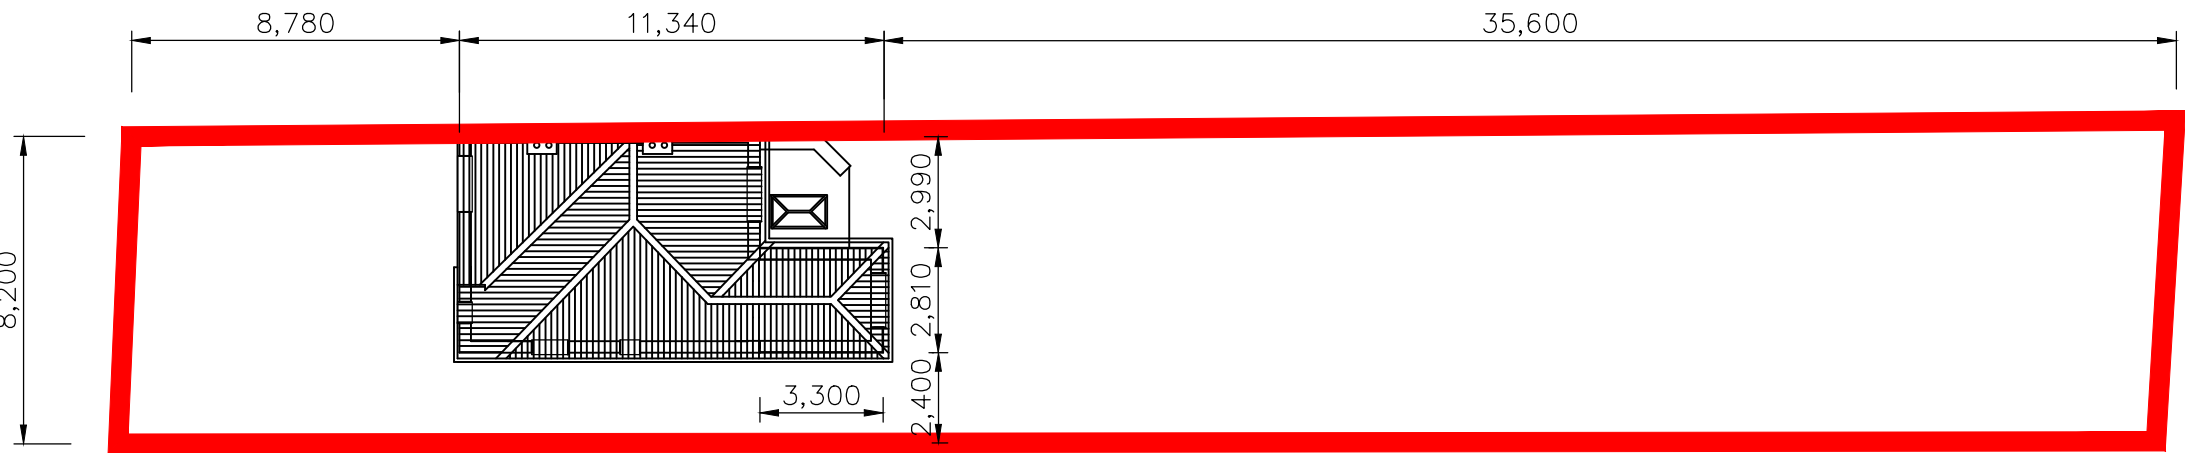

Proposed Block Plan(Roof) – 1:200

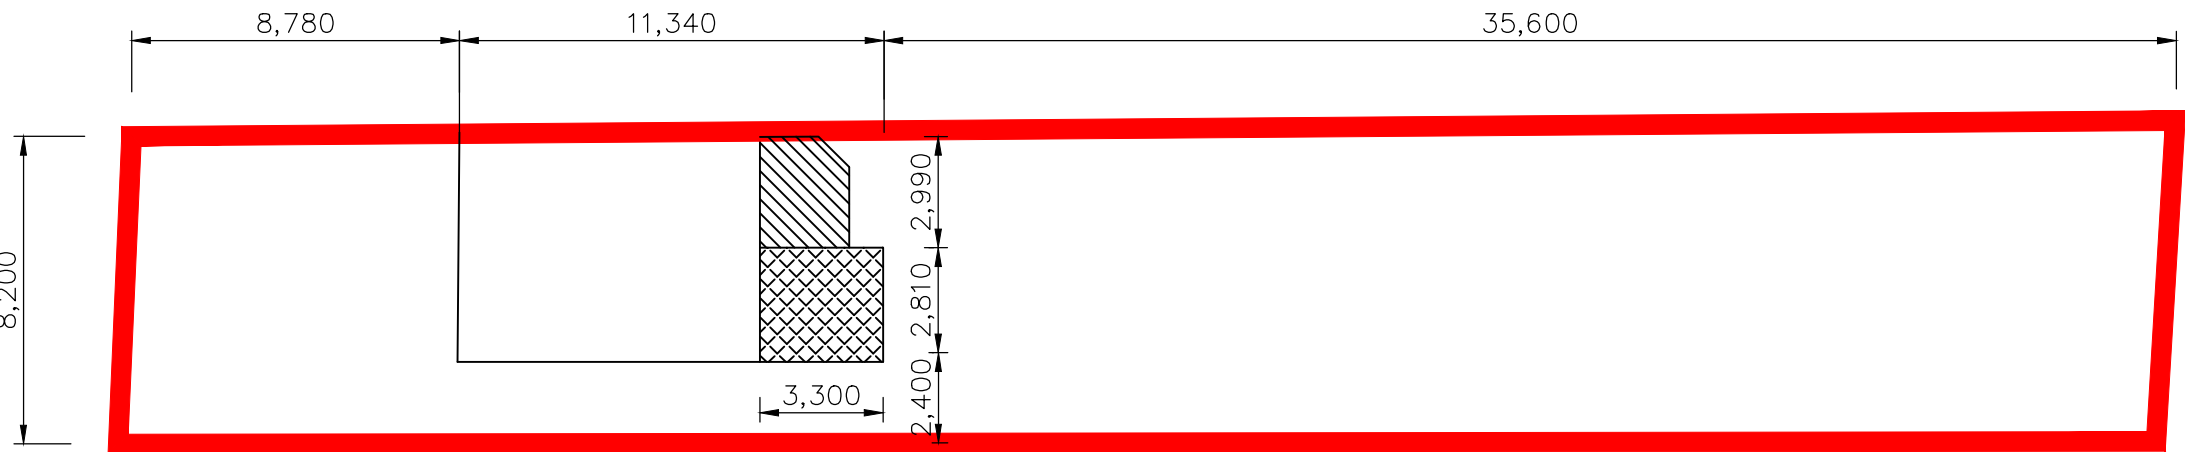

Proposed Block Plan (Extension hatched) – 1:200

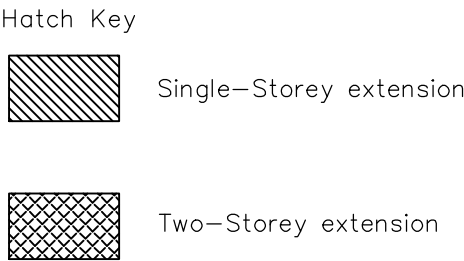

Rev B – 11/07/16 – 1:200 & 1:500 Block Plans (hatched) added as requested.
Rev A – 04/07/16 – Dimensions added to proposed Block plan as requested.

Mitchell Architectural Services
Tel: 01483 833711
Mob: 07776216298

Job Title: –
PROPOSED EXTENSIONS & ALTERATIONS TO
14 EAST BANK, YAPTON,
WEST SUSSEX BN18 0DJ
FOR MR S. LYNNE.

LOCATION & BLOCK PLANS

Date:– June 2016

Scale:– 1:200 & 1:1250@A2

Dwg No:–16–SL–02 (B)