



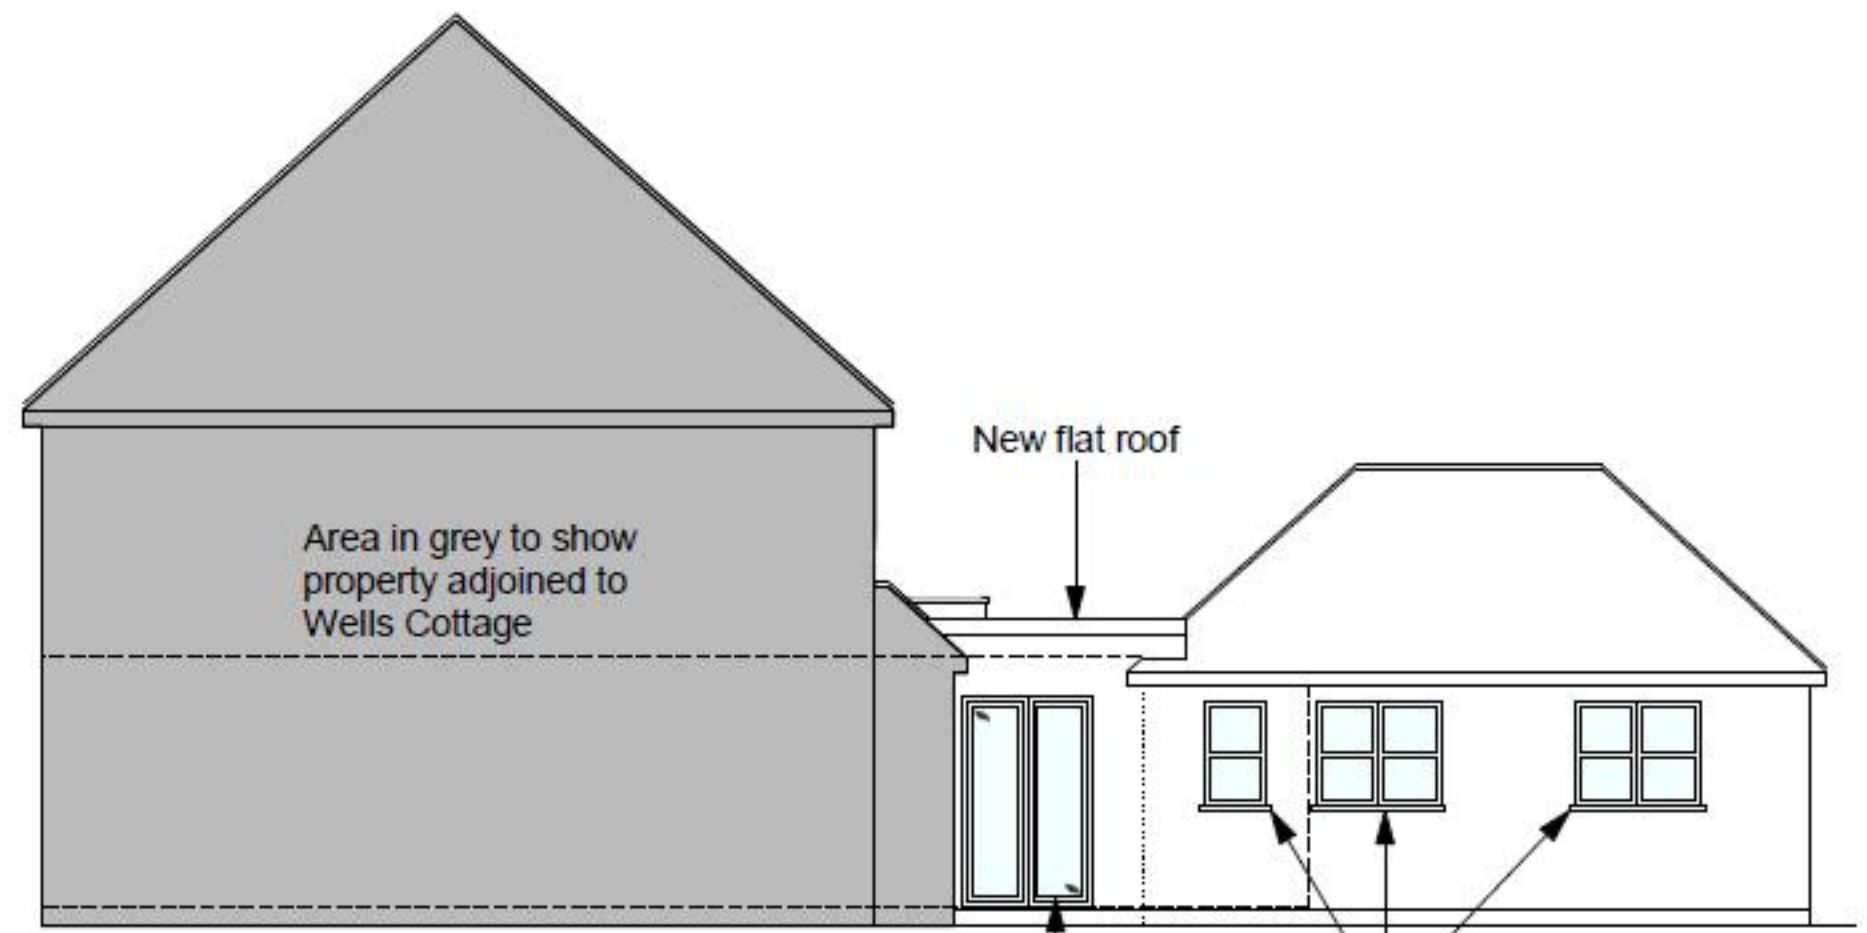


Front Elevation Proposed (North)

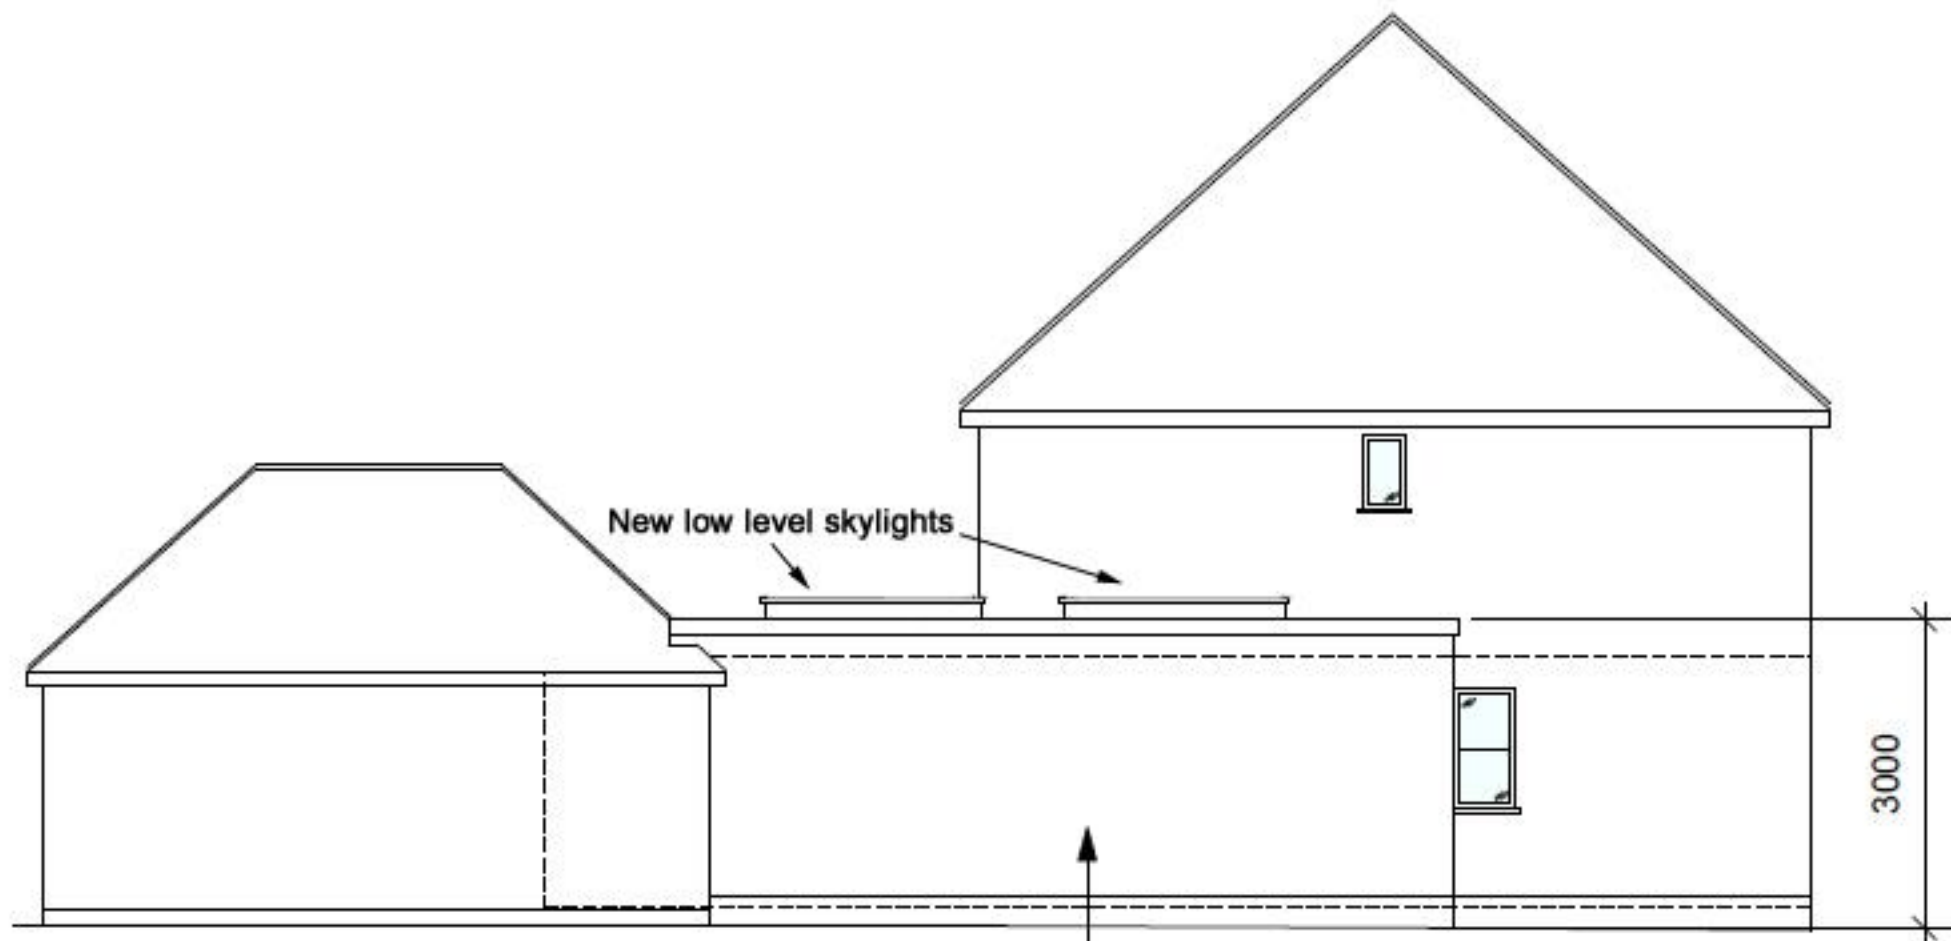

Side Elevation Proposed (East)



Side Elevation Proposed (West)

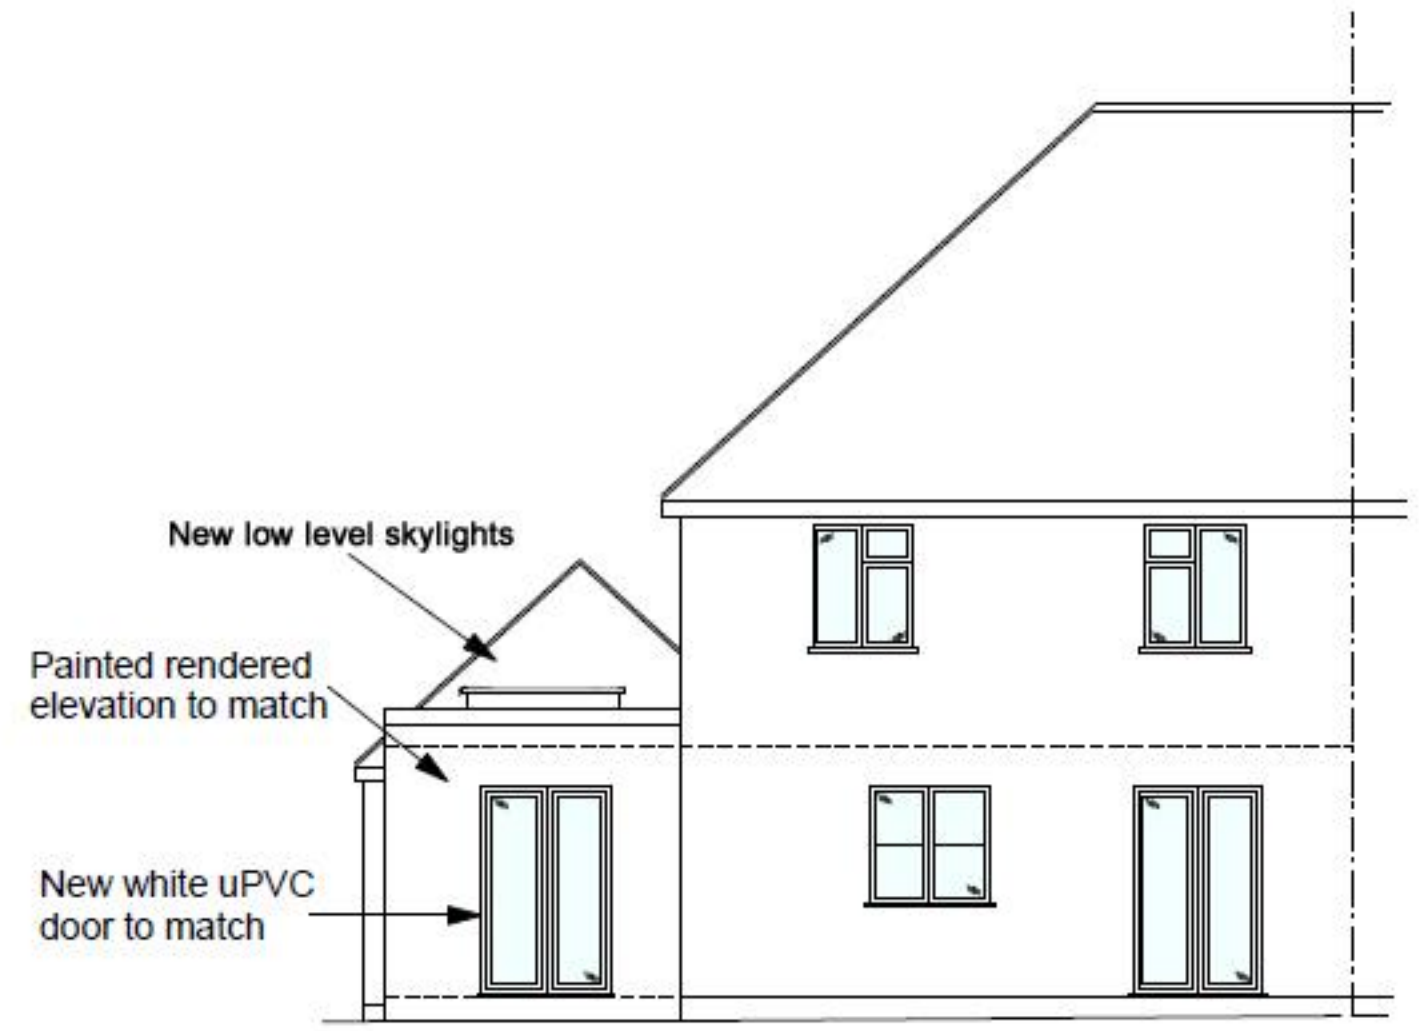

Rear Elevation Proposed (South)