


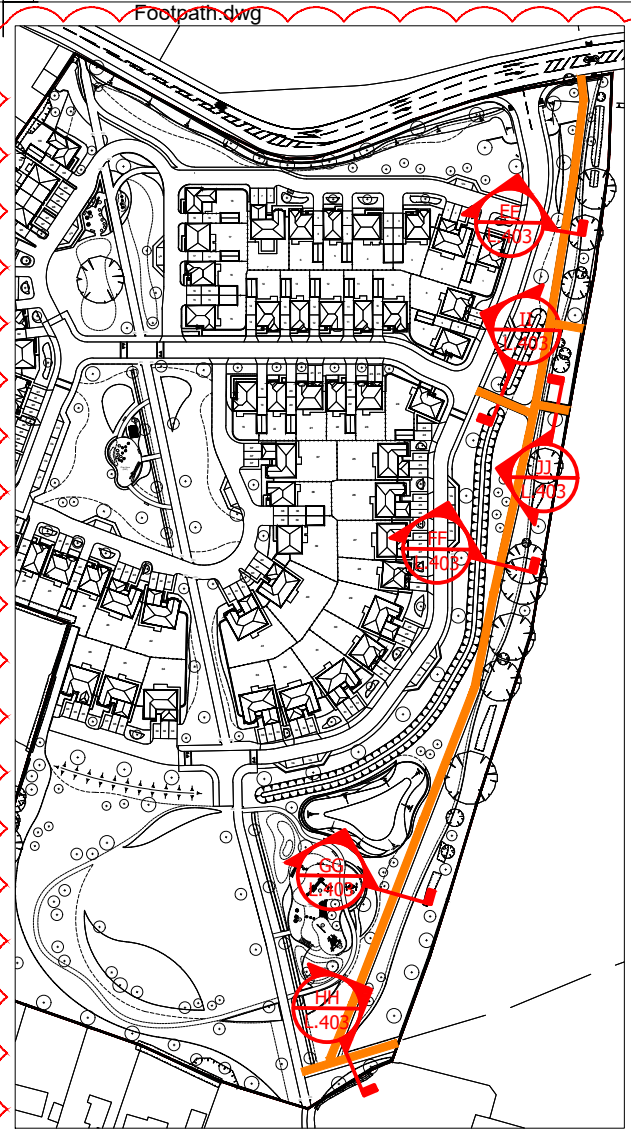

Location Plan - PRoW no.358 & 359

LEGEND

Public Right of Way 358 & 359

Site Boundary

PRoW 358


Hard Material Pathway (Image 1)

PRoW 359

Hard Material Pathway (Image 1)




IMAGE 1
Hard Footpath Material. Compacted self-binding gravel, locally sourced Fittleworth aggregate or similar and approved

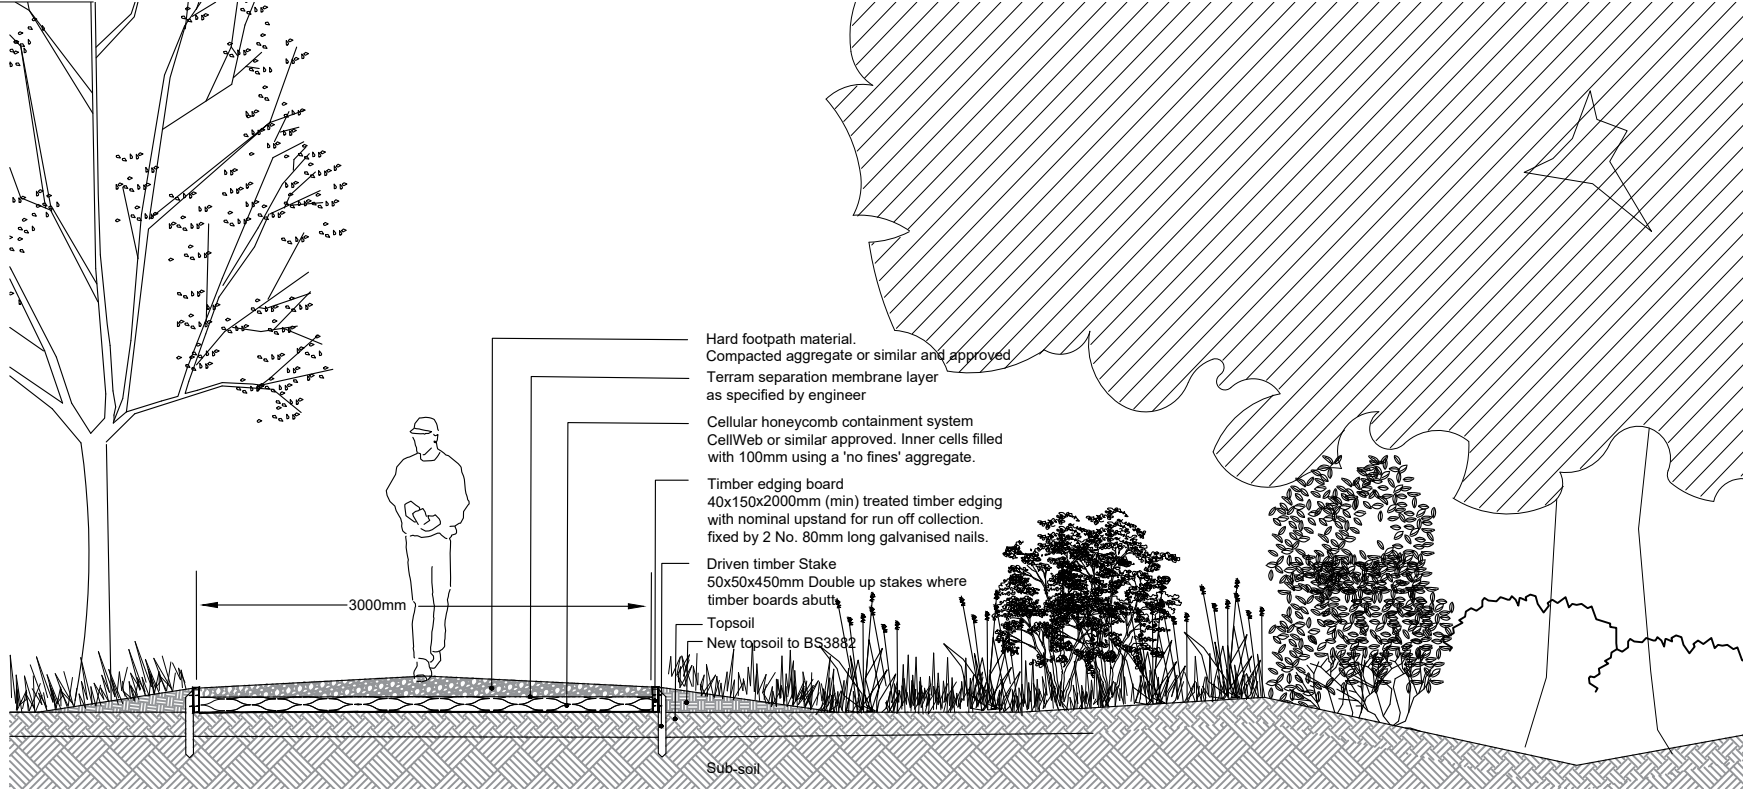


Section EE - within root protection area

1:50

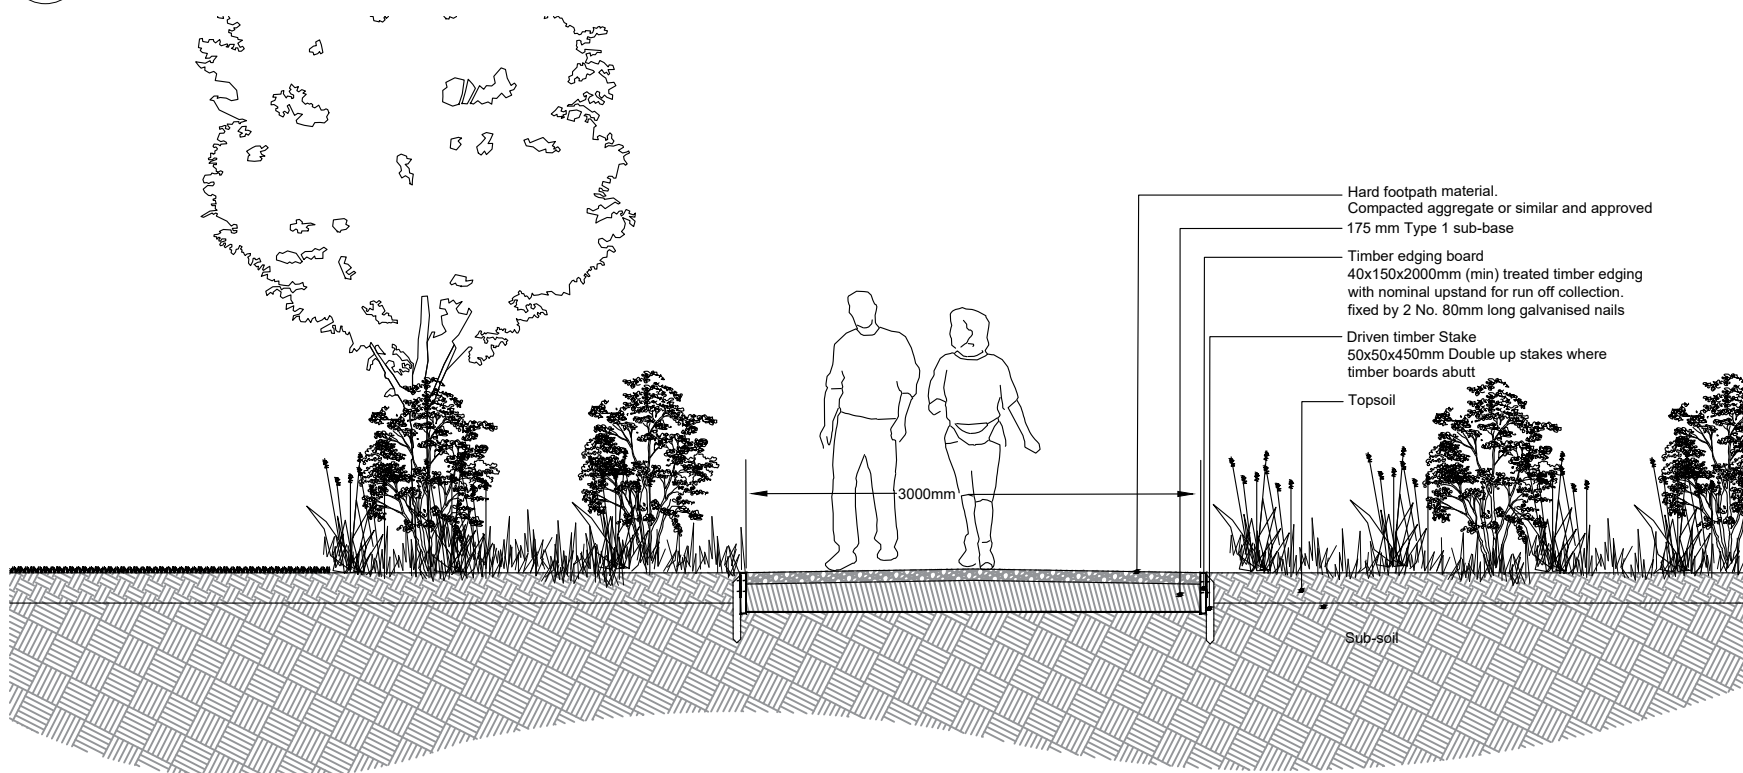


Section GG

1:50

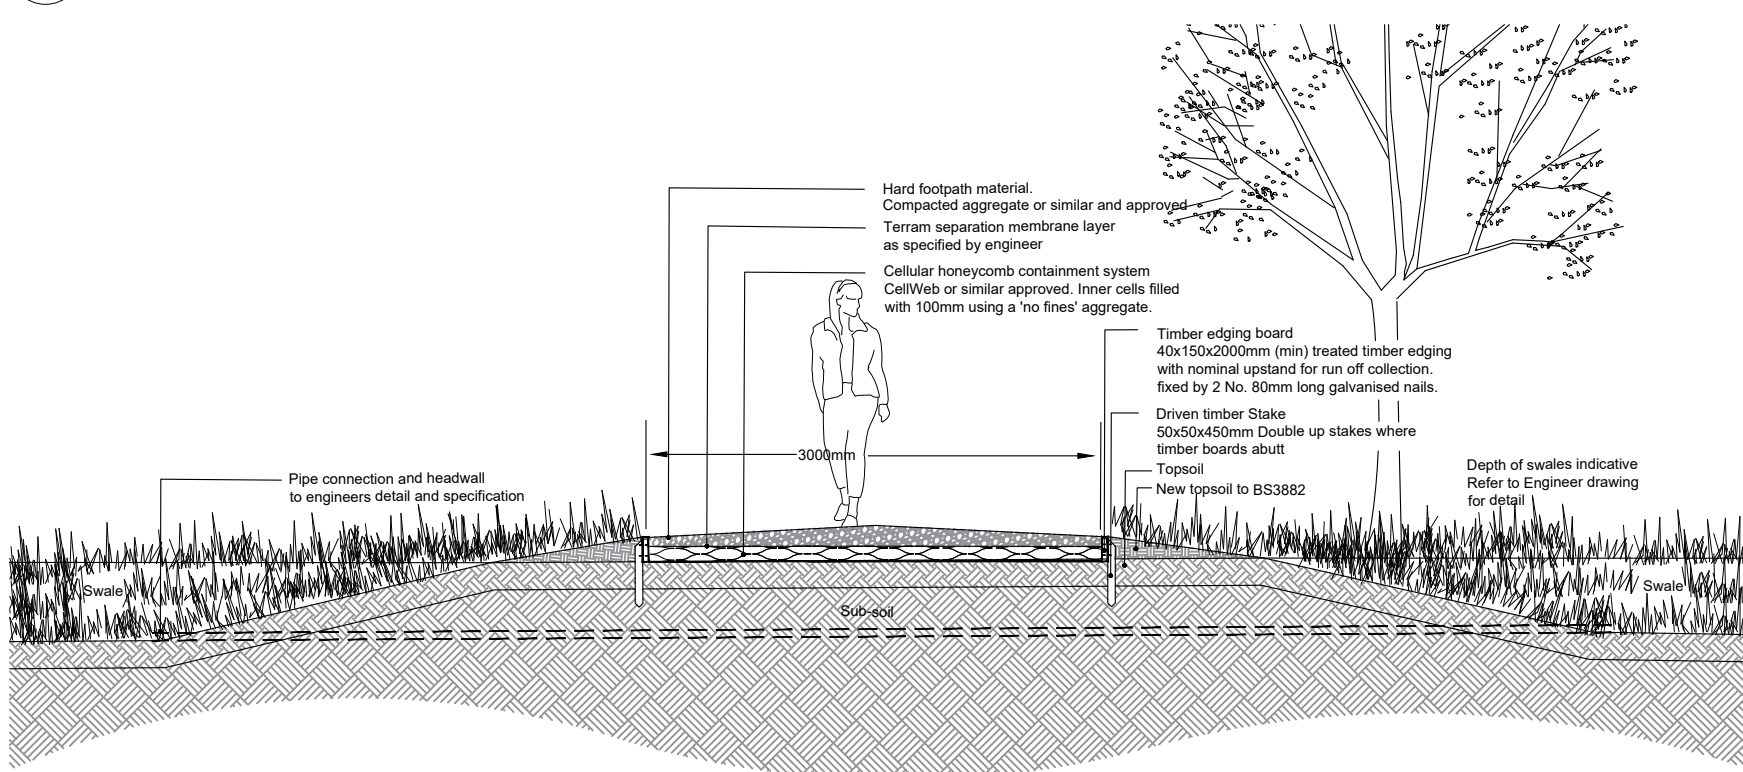


Section II

1:50

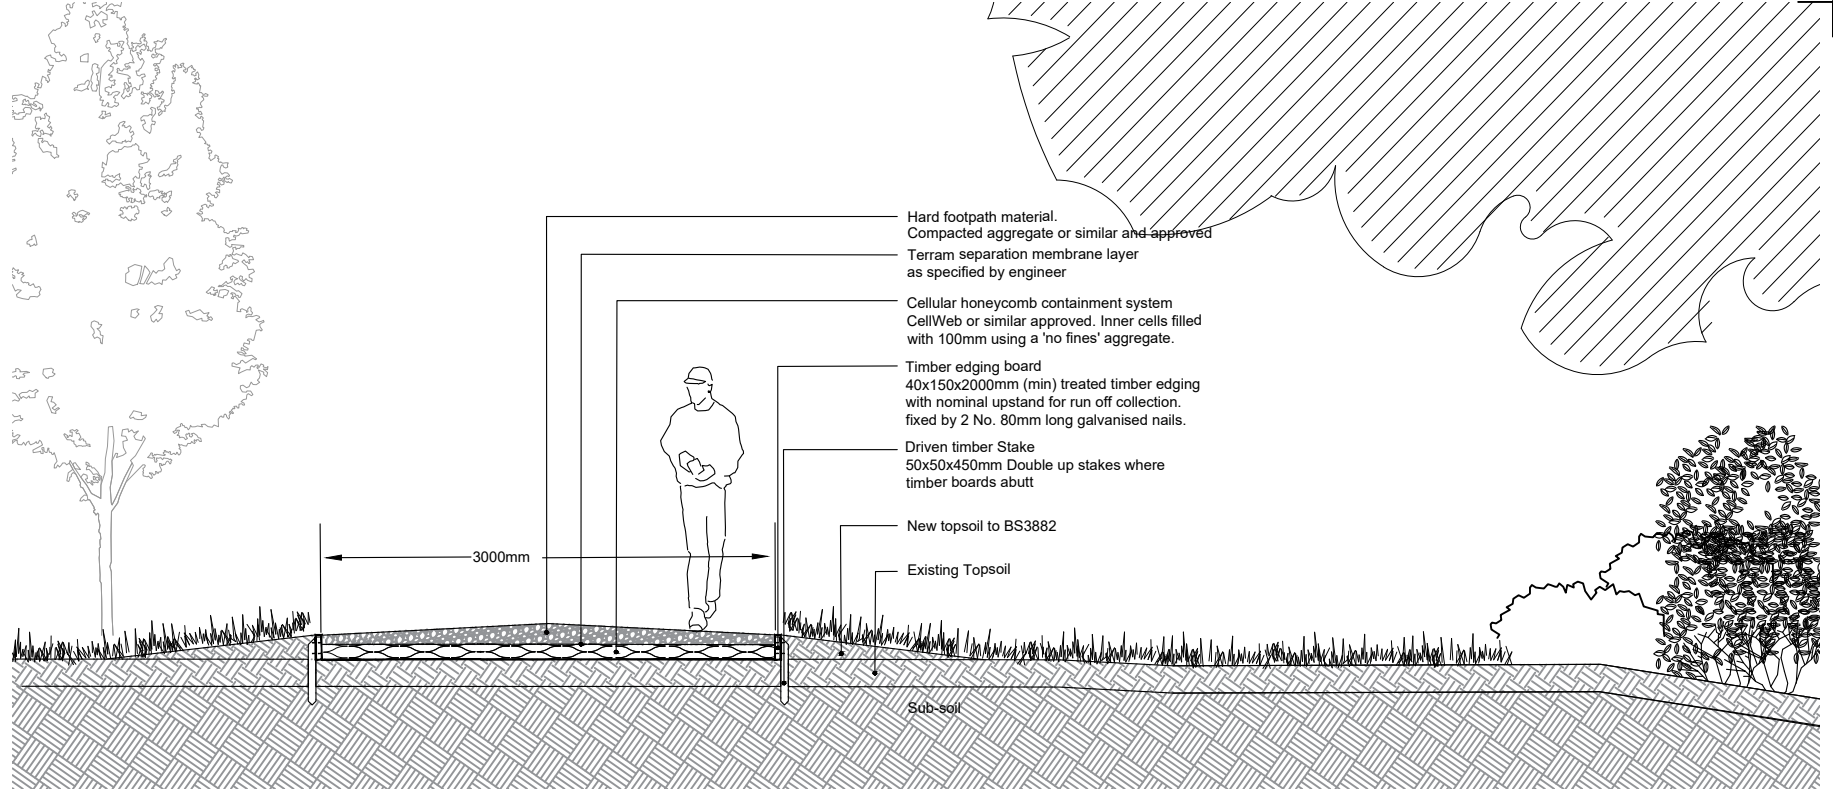


Section FF - within root protection area

1:50

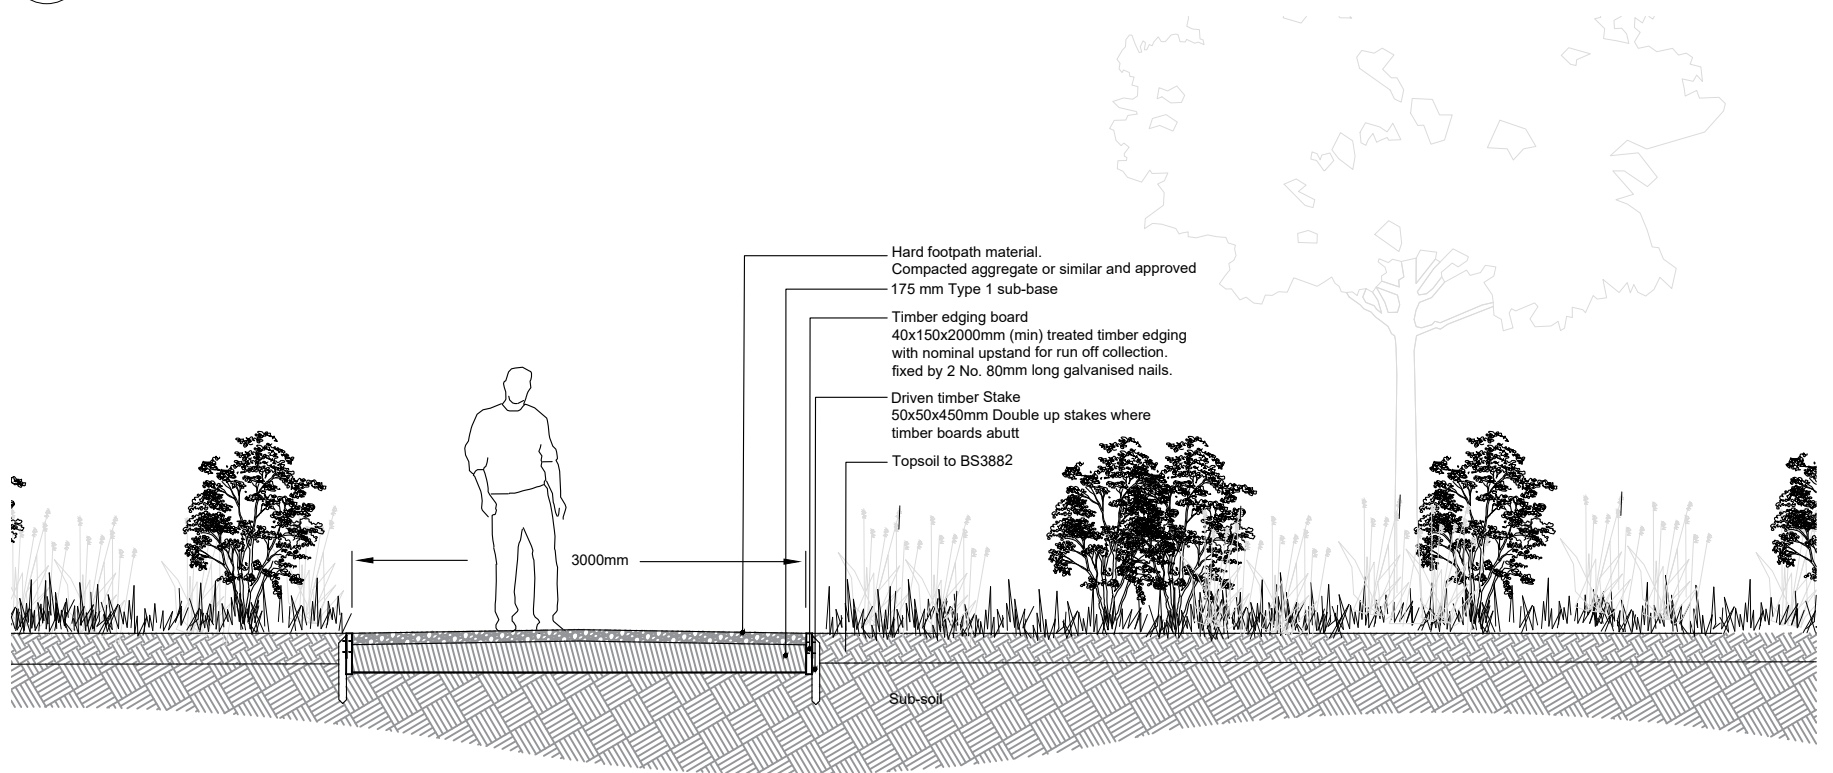

Section HH

1:50

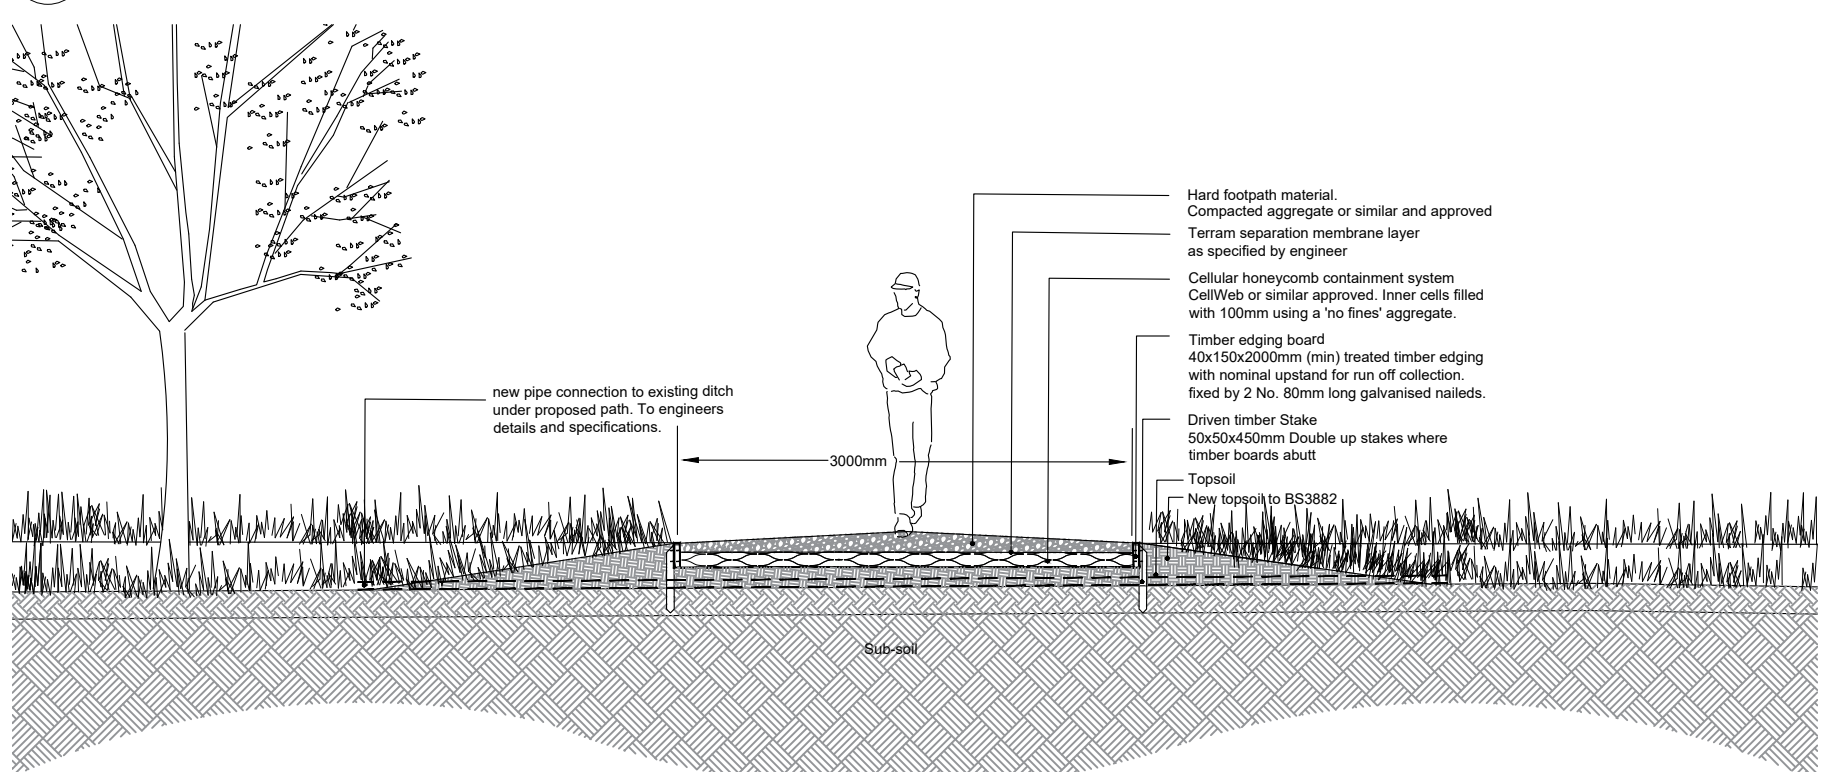

Section JJ

1:50

This drawing may contain: Ordnance Survey material by permission of Ordnance Survey on behalf of the Controller of Her Majesty's Stationery Office © Crown Copyright 2017. All rights reserved. Reference number xxxxxx. OS Open data © Crown copyright and database right 2017. Aerial Photography © XXXXXX

Revision	Date	Reason	Drawn	Checked
PL04	12.07.2021	Location Plan updated in line with latest layout.	mf	klk
PL03	24.06.2021	Location Plan updated in line with latest layout.	mf	sg
PL02	08.01.2021	Addition of sections II and JJ following planning comments and client instruction.	af	sg
PL01	12.10.2020	Issued for Planning	af	sg

Disclaimer:
1. This drawing is copyright of fabrik ltd. It must not be copied or reproduced without written consent from the owner.
2. Do not scale from this drawing. Only figured dimensions are to be taken from this drawing.
3. All contractors must visit site and be responsible for taking and checking all dimensions related to the works shown on the drawing prior to fabrication or setting out.
4. This drawing uses coloured lines. Please do not rely on a monochrome copy.

External References:
• D2831 Ford Lane, Yapton, West Sussex\Drawings\02 Architect\200930_Site Layout revised\A855_65A_PLANNING LAYOUT - Standard\A855_65A_PLANNING LAYOUT - Copy
• D2831 Ford Lane, Yapton, West Sussex\Drawings\07 fabrik\01 AutoCAD\Design\PLANNING\D2831_xref working drawing

Project		Client	
Ford Lane, Yapton, West Sussex		Redrow Homes Limited	
Drawing Title			
Sections through public right of way footpath 358 and 359			
Purpose of Issue		Drawn By	Checked By
ISSUED FOR PLANNING APPROVAL		af	sg
Project Number		Origin	Zone
D2831		FAB	00
Level		File Type	Role
GL		DR	L
Number		Revision	Date of First Issue
0403		PL04	As shown@A2Sept 2020