
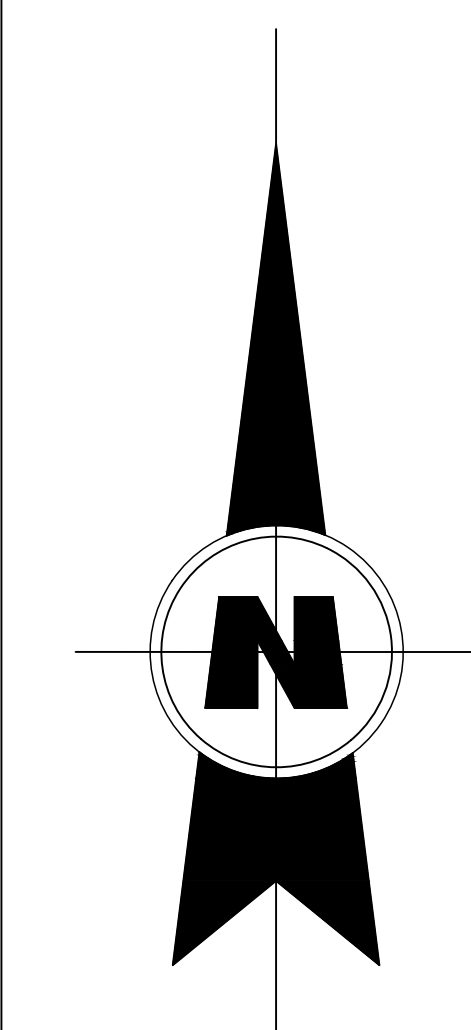


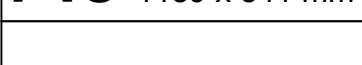


Orchard Business Park

FORD LANE

[illegible]

CHURCH LANE

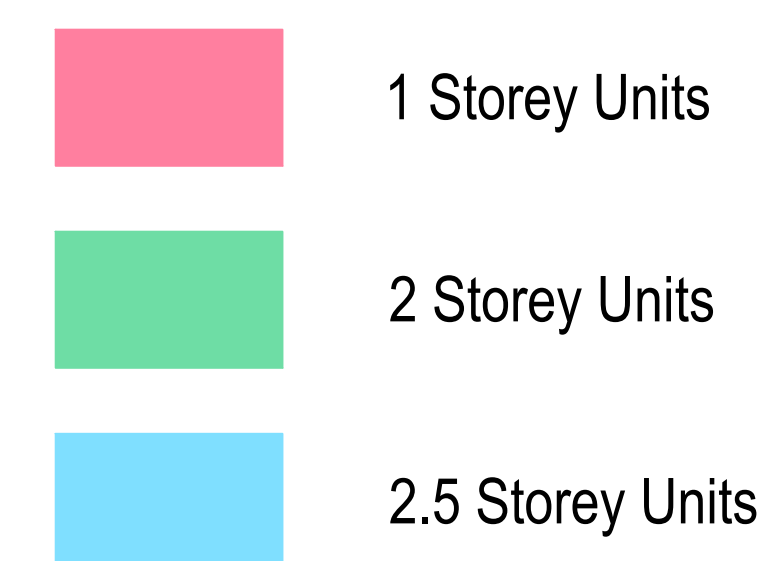[illegible]

B	Updated in accordance with A958_01D	NGS	17/06/21
A	Updated in accordance with A958_01C	NGS	08/07/21
Rev:	Description:	Initials:	Date:



Client:
REDROW HOMES SOUTHERN
COUNTIES LTD

Project:
FORD LANE, YAPTON
(SOUTHERN PARCEL)

Title:
MASSING PLAN

Date: 30 / 06 / 2021 Scale: 1:500 @ A0
Drawn by: HS Checked by: NGS

Job No.	Drg No.	Rev.
A958	07	B

Scale Check:

