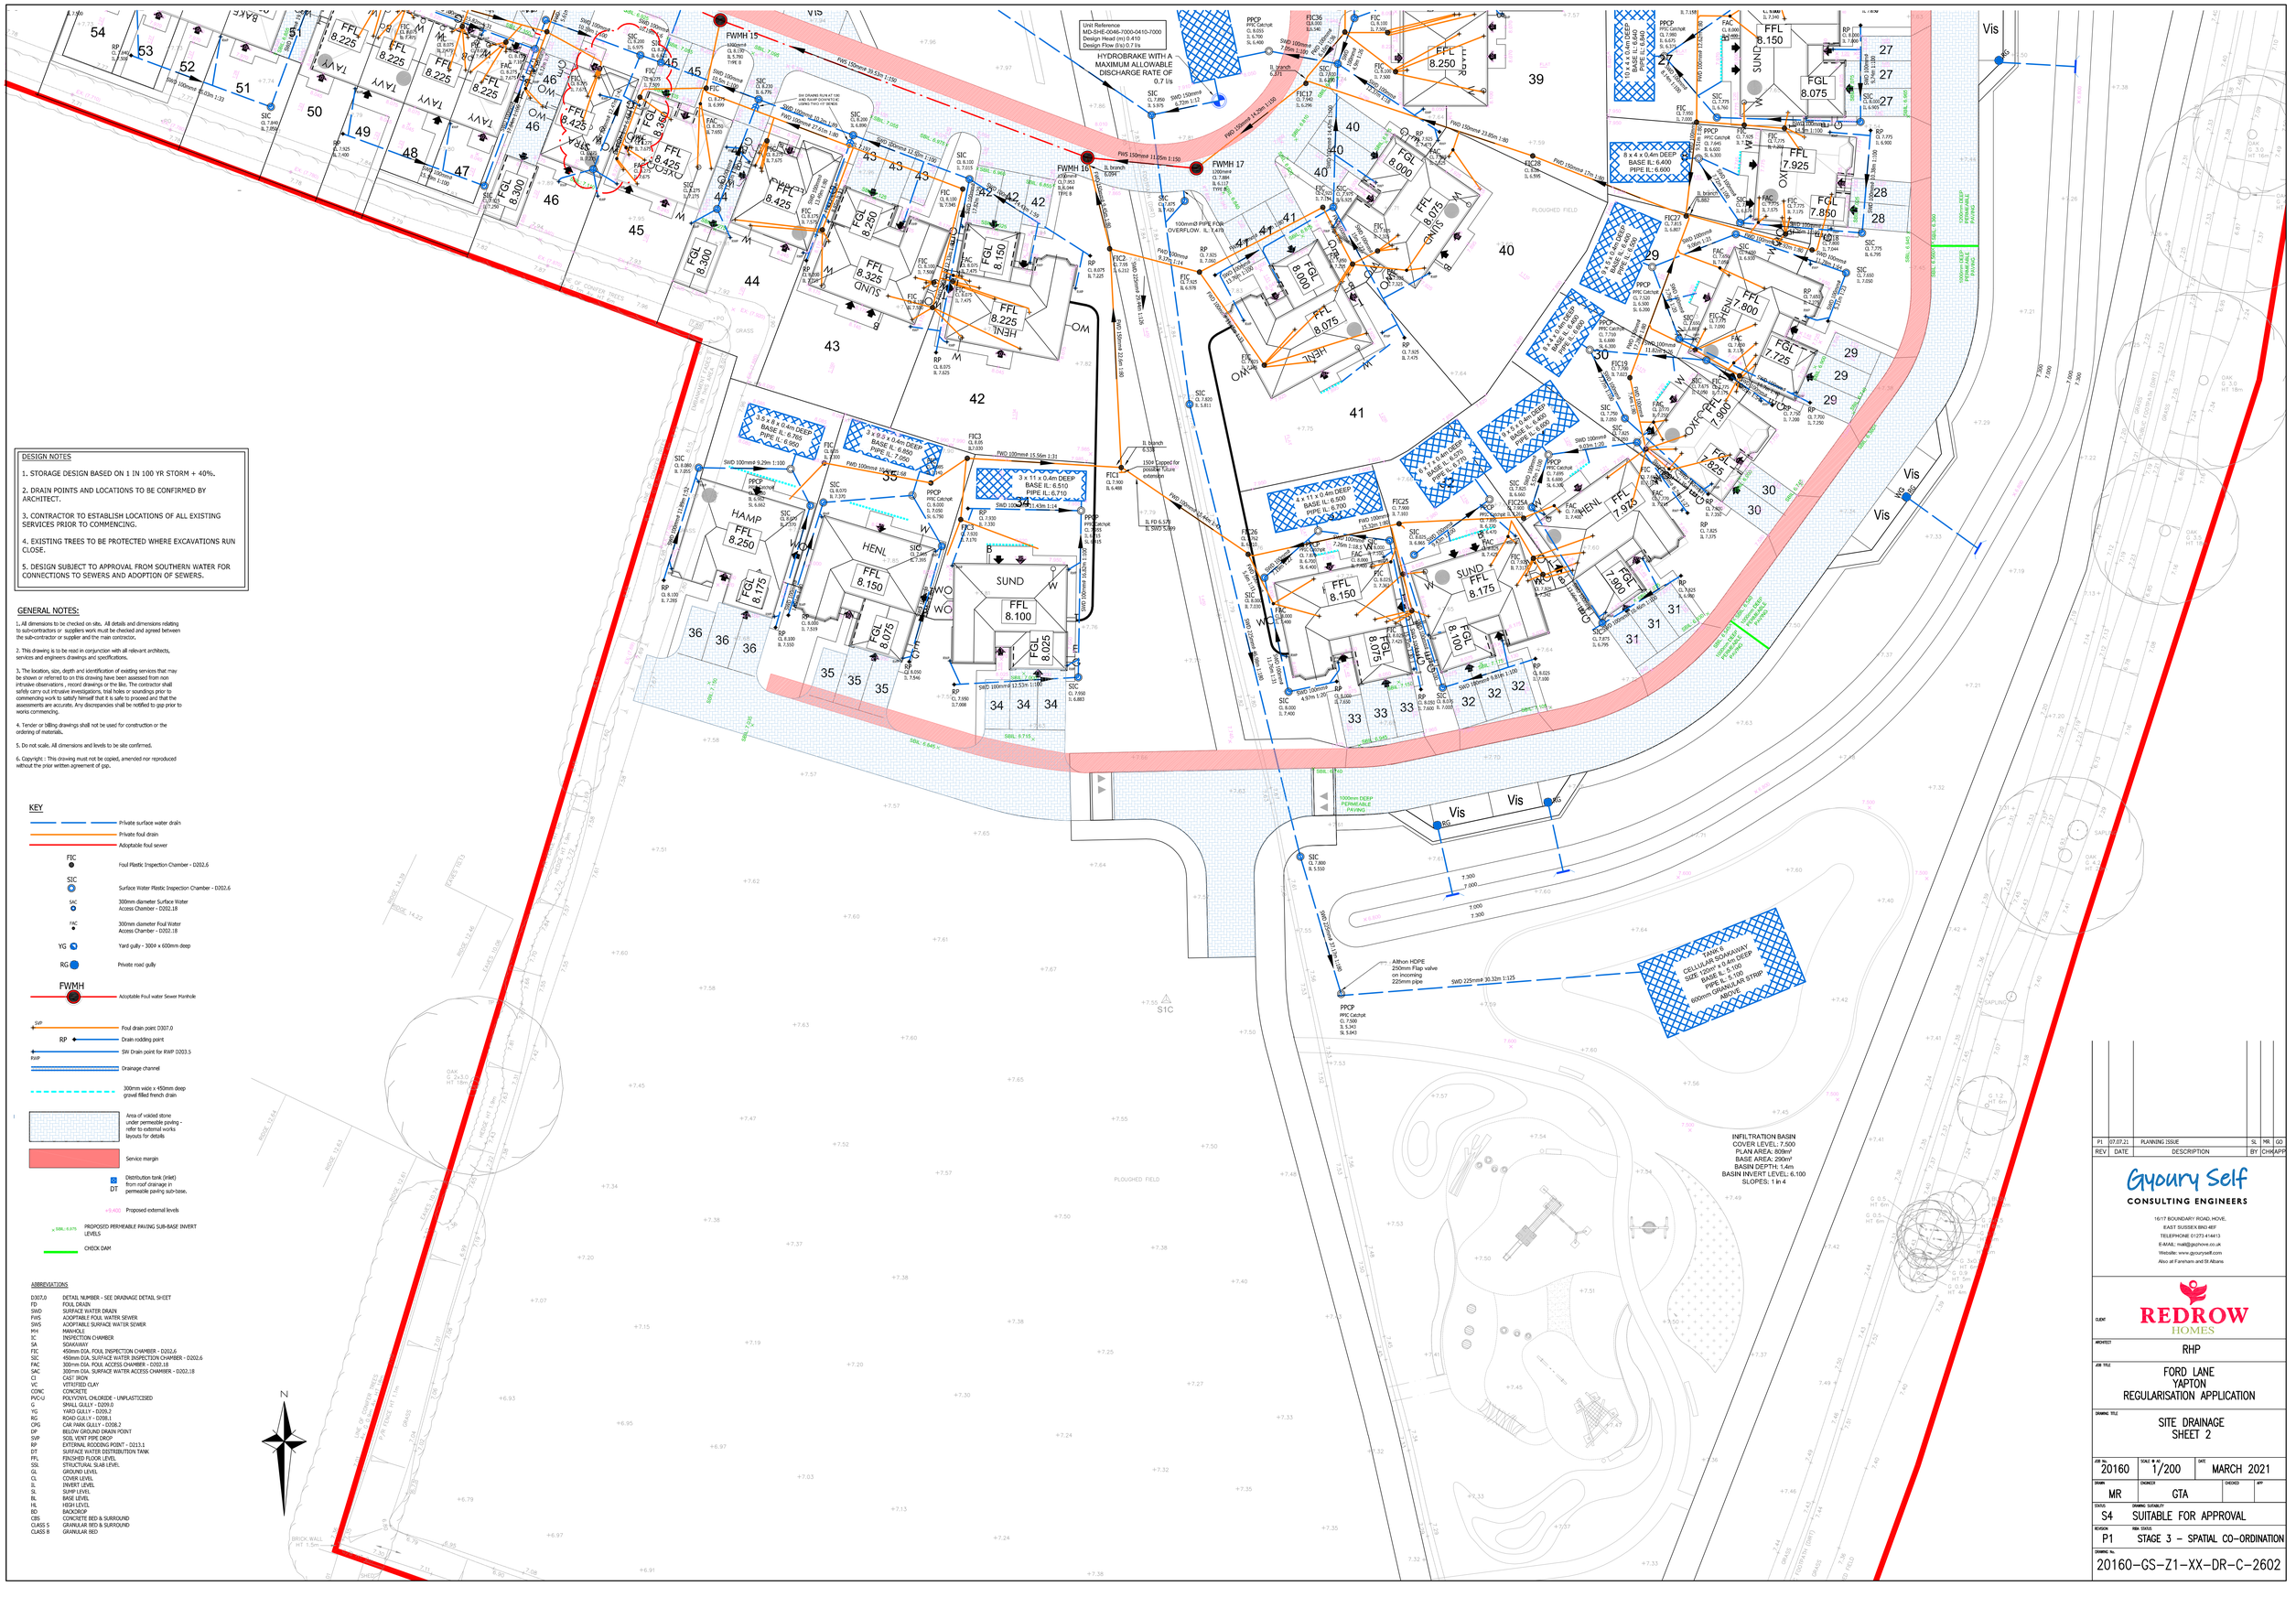


DESIGN NOTES

1. STORAGE DESIGN BASED ON 1 IN 100 YR STORM + 40%.

2. DRAIN POINTS AND LOCATIONS TO BE CONFIRMED BY ARCHITECT.

3. CONTRACTOR TO ESTABLISH LOCATIONS OF ALL EXISTING SERVICES PRIOR TO COMMENCING.

4. EXISTING TREES TO BE PROTECTED WHERE EXCAVATIONS RUN CLOSE.

5. DESIGN SUBJECT TO APPROVAL FROM SOUTHERN WATER FOR CONNECTIONS TO SEWERS AND ADOPTION OF SEWERS.

GENERAL NOTES:

1. All dimensions to be checked on site. All details and dimensions relating to sub-contractors or suppliers work must be checked and agreed between the sub-contractor or supplier and the main contractor.

2. This drawing is to be read in conjunction with all relevant architects, services and engineers drawings and specifications.

3. The location, size, depth and identification of existing services that may be shown or referred to on this drawing have been assessed from non intrusive observations , record drawings or the like. The contractor shall safely carry out intrusive investigations, trial holes or soundings prior to commencing work to satisfy himself that it is safe to proceed and that the assesments are accurate. Any discrepancies shall be notified to gsp prior to works commencing.

4. Tender or billing drawings shall not be used for construction or the ordering of materials.

5. Do not scale. All dimensions and levels to be site confirmed.

6. Copyright : This drawing must not be copied, amended nor reproduced without the prior written agreement of gsp.

KEY

- Private surface water drain
- Private foul drain
- Adoptable foul sewer
- FIC — Foul Plastic Inspection Chamber - D202.6
- SIC — Surface Water Plastic Inspection Chamber - D202.6
- SAC — 300mm diameter Surface Water Access Chamber - D202.18
- FAC — 300mm diameter Foul Water Access Chamber - D202.18
- YG — Yard gully - 300ø x 600mm deep
- RG — Private road gully
- FWMH — Adoptable Foul water Sewer Manhole
- SVP — Foul drain point D307.0
- RP — Drain rodding point
- SW Drain point for RWP D203.5
- RWP
- Drainage channel
- 300mm wide x 450mm deep gravel filled french drain
- Area of voided stone under permeable paving - refer to external works layouts for details
- Service margin
- DT — Distribution tank (inlet) from roof drainage in permeable paving sub-base.
- +9.400 — Proposed external levels
- x SSL: 6.975 — PROPOSED PERMEABLE PAVING SUB-BASE INVERT LEVELS
- CHECK DAM

ABBREVIATIONS

D307.0	DETAIL NUMBER - SEE DRAINAGE DETAIL SHEET
FD	FOUL DRAIN
SWD	SURFACE WATER DRAIN
FWS	ADOPTABLE FOUL WATER SEWER
SWS	ADOPTABLE SURFACE WATER SEWER
MH	MANHOLE
IC	INSPECTION CHAMBER
SA	SOAKAWAY
FIC	450mm DIA. FOUL INSPECTION CHAMBER - D202.6
SIC	450mm DIA. SURFACE WATER INSPECTION CHAMBER - D202.6
FAC	300mm DIA. FOUL ACCESS CHAMBER - D202.18
SAC	300mm DIA. SURFACE WATER ACCESS CHAMBER - D202.18
CI	CAST IRON
VC	VITRIFIED CLAY
CONC	CONCRETE
PVC-U	POLYVINYL CHLORIDE - UNPLASTICISED
G	SMALL GULLY - D205.0
YG	YARD GULLY - D205.2
RG	ROAD GULLY - D208.1
CPG	CAR PARK GULLY - D208.2
DP	BELOW GROUND DRAIN POINT
SVP	SOIL VENT PIPE DROP
RP	EXTERNAL RODDING POINT - D213.1
DT	SURFACE WATER DISTRIBUTION TANK
FFL	FINISHED FLOOR LEVEL
SSL	STRUCTURAL SLAB LEVEL
GL	GROUND LEVEL
CL	COVER LEVEL
IL	INVERT LEVEL
SL	SUMP LEVEL
BL	BASE LEVEL
HL	HIGH LEVEL
BD	BACKDROP
CBS	CONCRETE BED & SURROUND
CLASS S	GRANULAR BED & SURROUND
CLASS B	GRANULAR BED

REV	DATE	DESCRIPTION	BY	CHK	APP
P1	07.07.21	PLANNING ISSUE	SL	MR	GD

Gyoury Self
CONSULTING ENGINEERS
16/17 BOUNDARY ROAD, HOVE,
EAST SUSSEX BN3 4EF
TELEPHONE 01273 414413
E-MAIL: mail@gyoury.co.uk
Website: www.gyoury.com
Also at Fareham and St Albans

CLIENT: REDROW HOMES

ARCHITECT: RHP

JOB TITLE: FORD LANE YAPTON REGULARISATION APPLICATION

DRAWING TITLE: SITE DRAINAGE SHEET 2

JOB No.	SCALE @ A1	DATE
20160	1/200	MARCH 2021

DRAWN	ENGINEER	CHECKED	APP
MR	GTA		

STATUS: S4 — DRAWING SUITABILITY: SUITABLE FOR APPROVAL

REVISION: P1 — RIBA STATUS: STAGE 3 - SPATIAL CO-ORDINATION

DRAWING No.: 20160-GS-Z1-XX-DR-C-2602

APPROVED DOCUMENT CONTROL 31/03/2015