A1 File Reference D2831 Working Sheets - 502-505 Play areas_RA.dwg Plot Date 5-Nov-21

LEGEND

Play Equipment

1 **Hut Combination 47 (2.14700)**
Providing motion, balance, running and social development.
Movement through climbing, crawling and agility.
Fall height of ≤ 1.50 m.
As supplied by Timberplay (Tel: 0114 282 3474) or similar approved. To be installed to Manufacturer's details.

2 **Climbing Structure (6.51019)**
Providing motion, balance, running and social development.
Movement through climbing, crawling and agility.
Fall height of ≤ 1.50 m.
As supplied by Timberplay (Tel: 0114 282 3474) or similar approved. To be installed to Manufacturer's details.

3 **See-saw (6.11000)**
Providing balancing. Fall height of ≤ 1.00 m.
As supplied by Timberplay (Tel: 0114 282 3474) or similar approved. To be installed to Manufacturer's details.

4 **Jumping Disc (6.06000)**
Providing balancing, rocking and jumping play.
Fall height of ≤ 0.60 m.
As supplied by Timberplay (Tel: 0114 282 3474) or similar approved. To be installed to Manufacturer's details.

5 **Cradle Nest (6.14500)**
Providing Swinging and rocking. Fall height of ≤ 1.50 m.
As supplied by Timberplay (Tel: 0114 282 3474) or similar approved. To be installed to Manufacturer's details.

Natural Play Features
Boulders, stepping logs and fallen logs.

Furniture

FT1 **Proposed Seating**
Zenith Seat with recycled plastic slats, framework and posts in plastic coated finish (ZEN 6A)
As supplied by Furnitubes (Tel: 020 8378 3200) or similar approved. To be installed to Manufacturer's details.

FT2 **Proposed Bins**
Tenby Litter Bin with iroko timber slats - 'sadolin classic teak' stained (TSL 231)
As supplied by Furnitubes (Tel: 020 8378 3200) or similar approved. To be installed to Manufacturer's details.

Note: If possible, furniture to be locally sourced to reduce travel and carbon footprint.

Hard Landscape

PT1 **Paving Type 1**
Rubber Crumb Safety Surfacing
As supplied by RTC Safety Surfaces (Tel: 01282 414 131) or similar approved.
Product: Wet pour safety surfacing or similar and approved.
Colour: Grey. Refer to detail design drawings
Note: Specified / approved by equipment supplier. Specified in accordance with BS EN 1176 for intended use as an impact absorbing safety surface.


PT2 **Paving Type 2**
Permeable Resin Bound
As supplied by SureSet (Tel: 0800 612 6501) or similar approved.
Product: Natural Aggregate
Colour: Cappaccino

MAINTENANCE AND INSPECTION

Play Areas Inspection: The Contractor shall allow a sum to maintain ensure that the play areas are inspected **weekly** in accordance with ROSPA Information Sheet Number 24 (see Landscape Maintenance & Management Specification). In addition, the Contractor shall allow a sum to maintain ensure that the play area is inspected **annually** in accordance with ROSPA Guidance and EN1176/7. Inspection should be done by an independent specialist. A report should be written covering site safety and condition of equipment, surfacing and ancillary safety items and compliance with EN1176 where relevant. The report should include any remedial action required with an assessment of the degree of risk.

Treatment of Play Gravel: The Contractor shall rake over play gravel and check for sharps 24 times a year, and annually top up the gravel to the approved levels where necessary. The contractor shall inspect all benches and safety signs on a regular bases to ensure no damage has be incurred. The contractor will notify the Estates Management Company of any defects.

Litter: Play areas shall be kept free of litter, so that at no time shall litter coverage of 5% be tolerated, and in accordance with this specification.

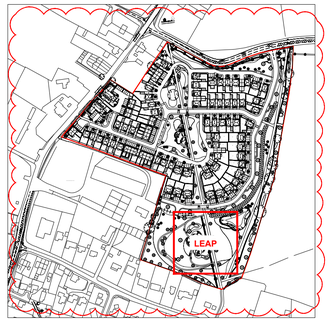

Play Area Location - Scale NTS@A1

LEGEND

General Legend

Site Boundary

Soft Landscape

Existing Tree / Hedgerow Planting to be retained

Proposed Tree Planting

Proposed Shrub Planting

Proposed Hedge Planting

Proposed Bulb Planting

Proposed Native Understorey Planting

GT1 **GT1 Proposed Amenity Grass**

GT3 **GT3 Proposed Meadow Grass**

GT4 **GT4 Proposed Species-Rich Lawn**


Note: Refer to drawings D2831 FAB 1 GL DR L 0301-309 to Detailed Planting Plans




Play Equipment 1



Play Equipment 2

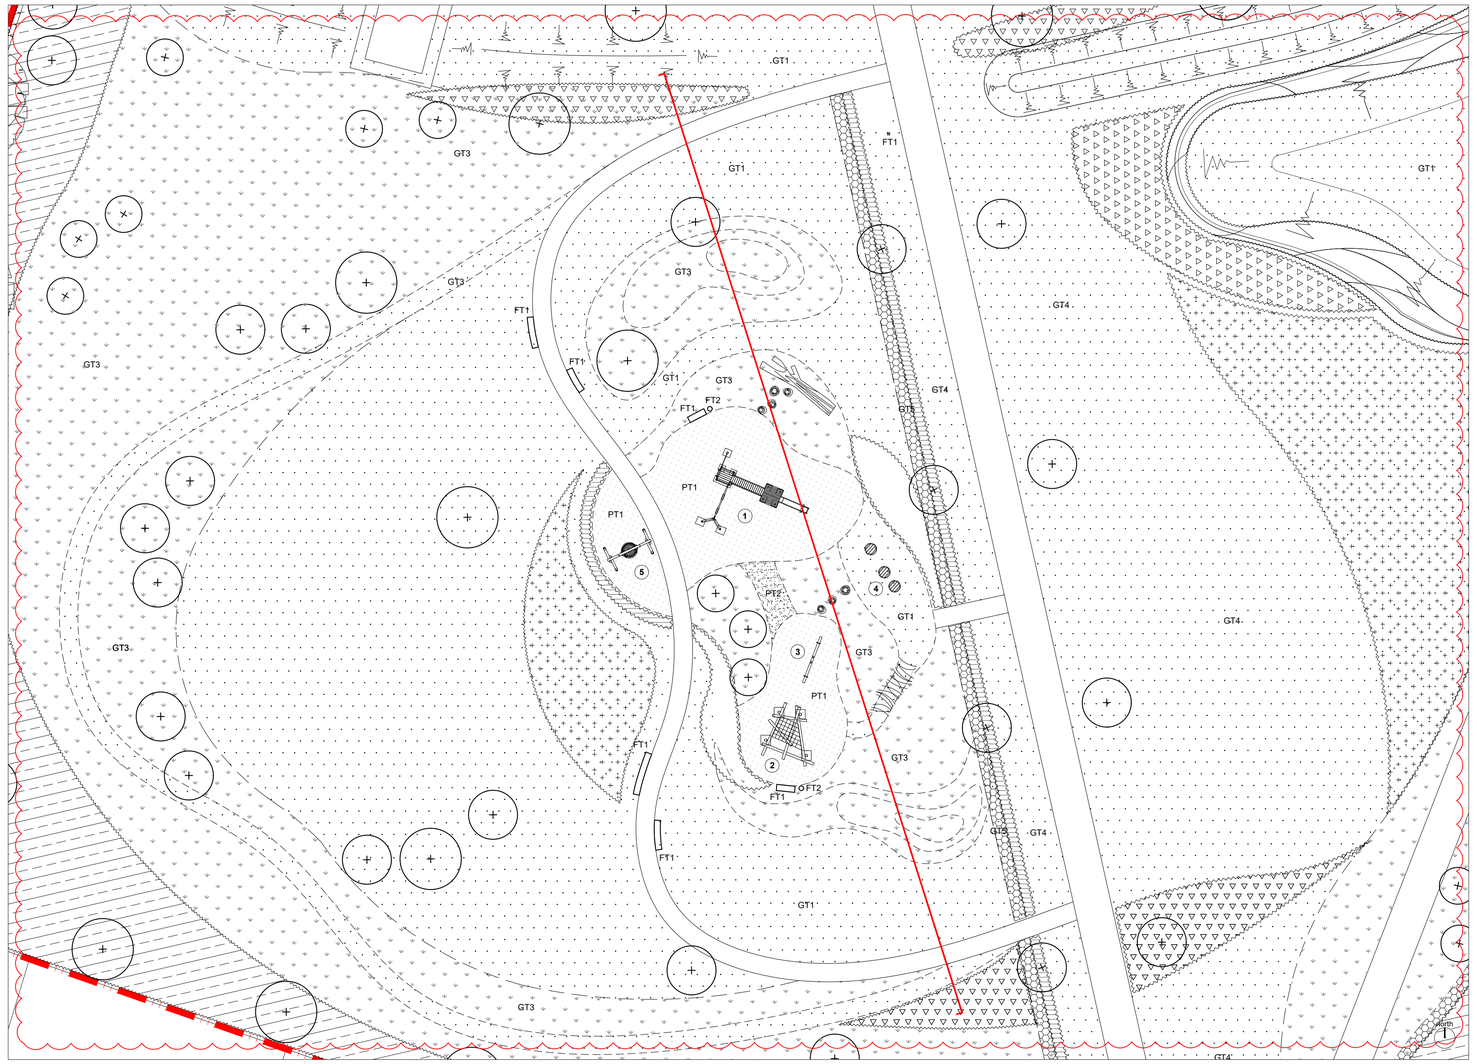

Play Area (LEAP) - Scale 1:250@A1

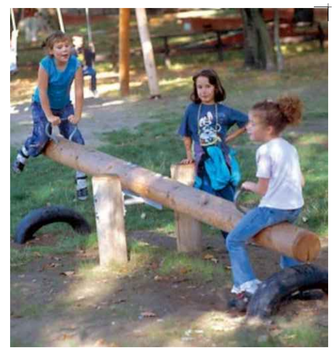


Play Equipment 3



Play Equipment 4



Play Equipment 5

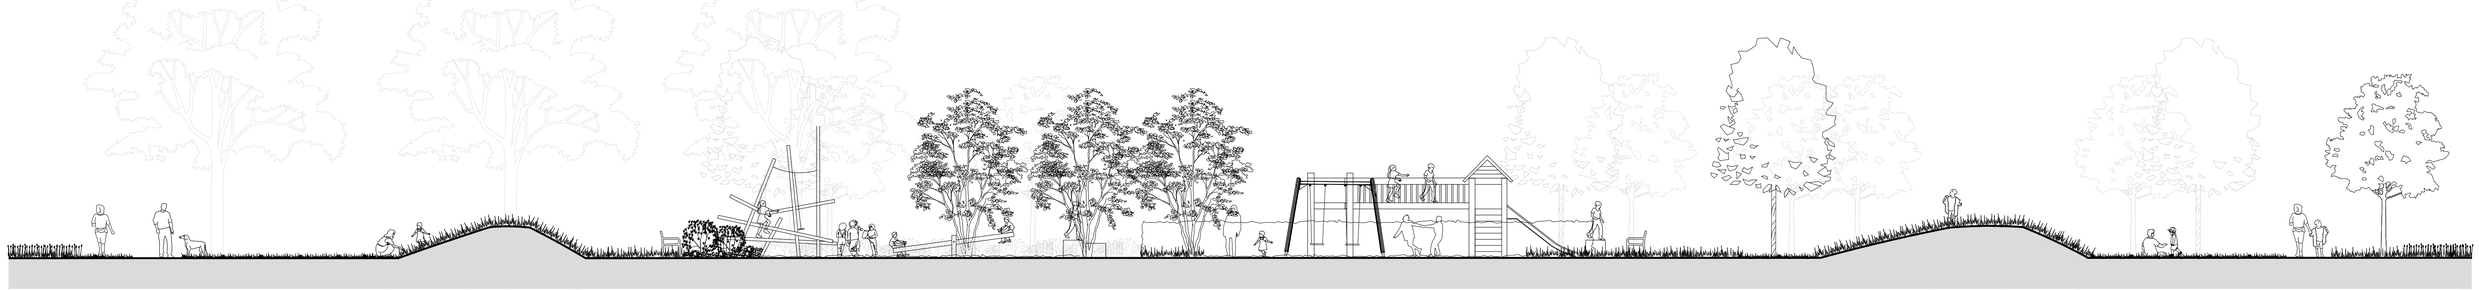

Play Area (LEAP) Section - Scale 1:100@A1

This drawing may contain: Ordnance Survey material by permission of Ordnance Survey on behalf of the Controller of Her Majesty's Stationery Office © Crown Copyright 2017. All rights reserved. Reference number xxxxxx. OS Open data © Crown copyright and database right 2017 | Aerial Photography © XXXXXX

Revision	Date	Reason	Drawn	Checked
PL09	24.06.2021	Plan and Location plan updated with latest layout	mf	sg
PL08	23.04.2021	Soft landscape amended in line with Wild London Recommendations	mf	sg
PL07	19.02.2021	Amended in line with latest layout and amended public rights of way	mf	sg
PL06	07.10.2020	Play equipment no.5 and PT1 surface updated following planning comments	mf	sg
PL05	02.10.2020	Layout and Location plan updated with latest layout. Issued for Planning	mf	sg
PL04	14.08.2020	Attenuation and swales reinstated. Amended in line with engineers drawings and client instruction.	mf	sg
PL03	31.07.2020	Location plan updated with latest layout. Issued for Planning	mf	sg
PL02	16.06.2020	Location plan updated with latest layout. Issued for Planning	mf	sg
PL01	20.02.2020	Issued for Planning.	pm	sg

Revision	Date	Reason	Drawn	Checked
PL12	05.11.2021	Updated to Regularisation Application layout. Planting and LEAP location amended in line with new architect's layout.	trb	sg
PL11	18.08.2021	Location plan updated with latest layout	af	sg
PL10	12.07.2021	Location plans and section updated with latest layout and relocation of LEAP and Attenuation Basin.	mf	kk

Disclaimer:
1. This drawing is copyright of fabrik ltd. It must not be copied or reproduced without written consent from the owner.
2. Do not scale from this drawing. Only figured dimensions are to be taken from this drawing.
3. All contractors must visit site and be responsible for taking and checking all dimensions related to the works shown on the drawing prior to fabrication or setting out.

External References:
- D2831 Ford Lane, Yapton, West Sussex\Drawings\02 Architect\210628_Revised Regularisation Application\A958_01_PLANNING LAYOUT - Standard\A958_01A_PLANNING LAYOUT - FAB Copy
- D2831 Ford Lane, Yapton, West Sussex\Drawings\07 fabrik\Working\AutoCAD\Design\D2591_xref legend
- D2831 Ford Lane, Yapton, West Sussex\Drawings\01 Client\20-08-10 Revised Layout\Ford Lane Layout18-344 Cellular Tanks

Note for Contractors
This drawing should be considered along with the risk information contained in the CDM Pre-construction Information. This information will include details of the SIGNIFICANT risks which fabrik has identified which may arise from constructing their designs shown on this drawing. A Competent Contractor should be aware of the typical risks associated with doing this work.

Note for Workers
DO NOT START YOUR WORK unless you know the Risks and Controls relating to the work on this drawing (including SAFE SEQUENCES OF WORK and EQUIPMENT).

STOP Do not issue copies of parts of this drawing without the above Note for Workers (unless you are sure that the Workers can undertake the work safely).

fabrik landscape architects
Lenten House | 16 Lenten Street | Alton | Hampshire | GU34 1HG
T : 01420 593250 | E : alton@fabrikuk.com | W : www.fabrikuk.com

Project
Ford Lane, Yapton, West Sussex

Client
Redrow Homes Limited

Drawing Title
Detailed Play Provision - LEAP

Purpose of Issue	Drawn By	Checked By	Drawn Scale	Date of First Issue
ISSUED FOR PLANNING APPROVAL	pm	sg	As shown@A1Feb \| 2020	

Project Number	Origin	Zone	Level	File Type	Role	Number	Revision
D2831	FAB	00	XX	DR	L	0505	PL12

ARUN DISTRICT COUNCIL 11/2021/PL