


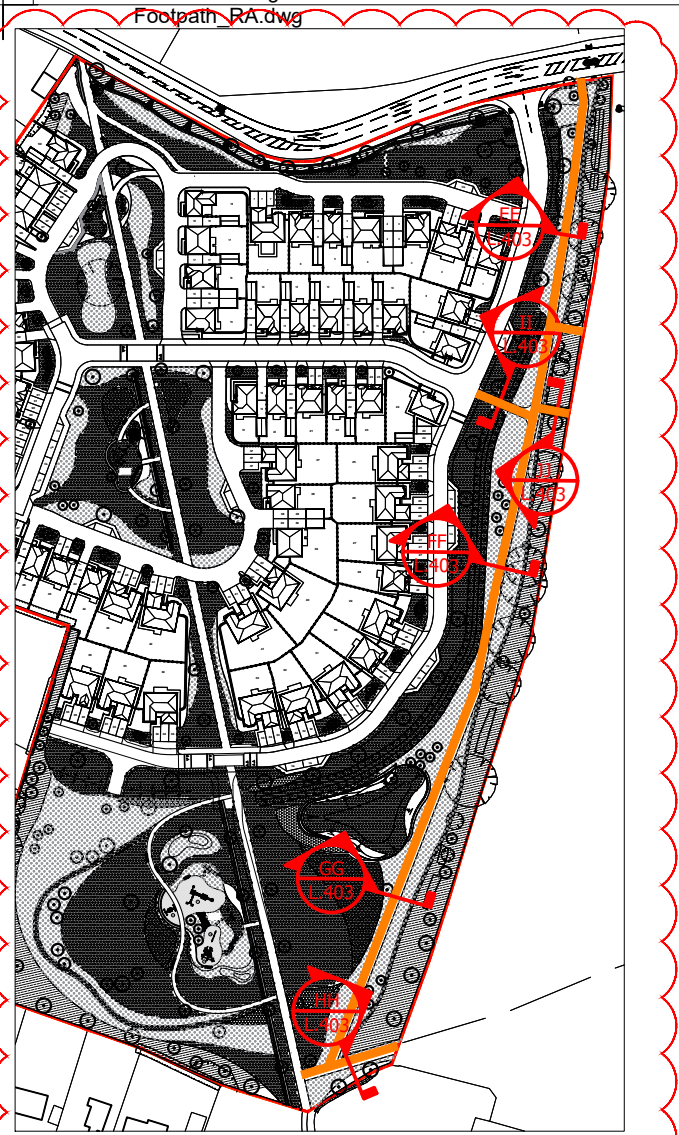

Location Plan - PRoW no.358 & 359

LEGEND
Public Right of Way 358 & 359

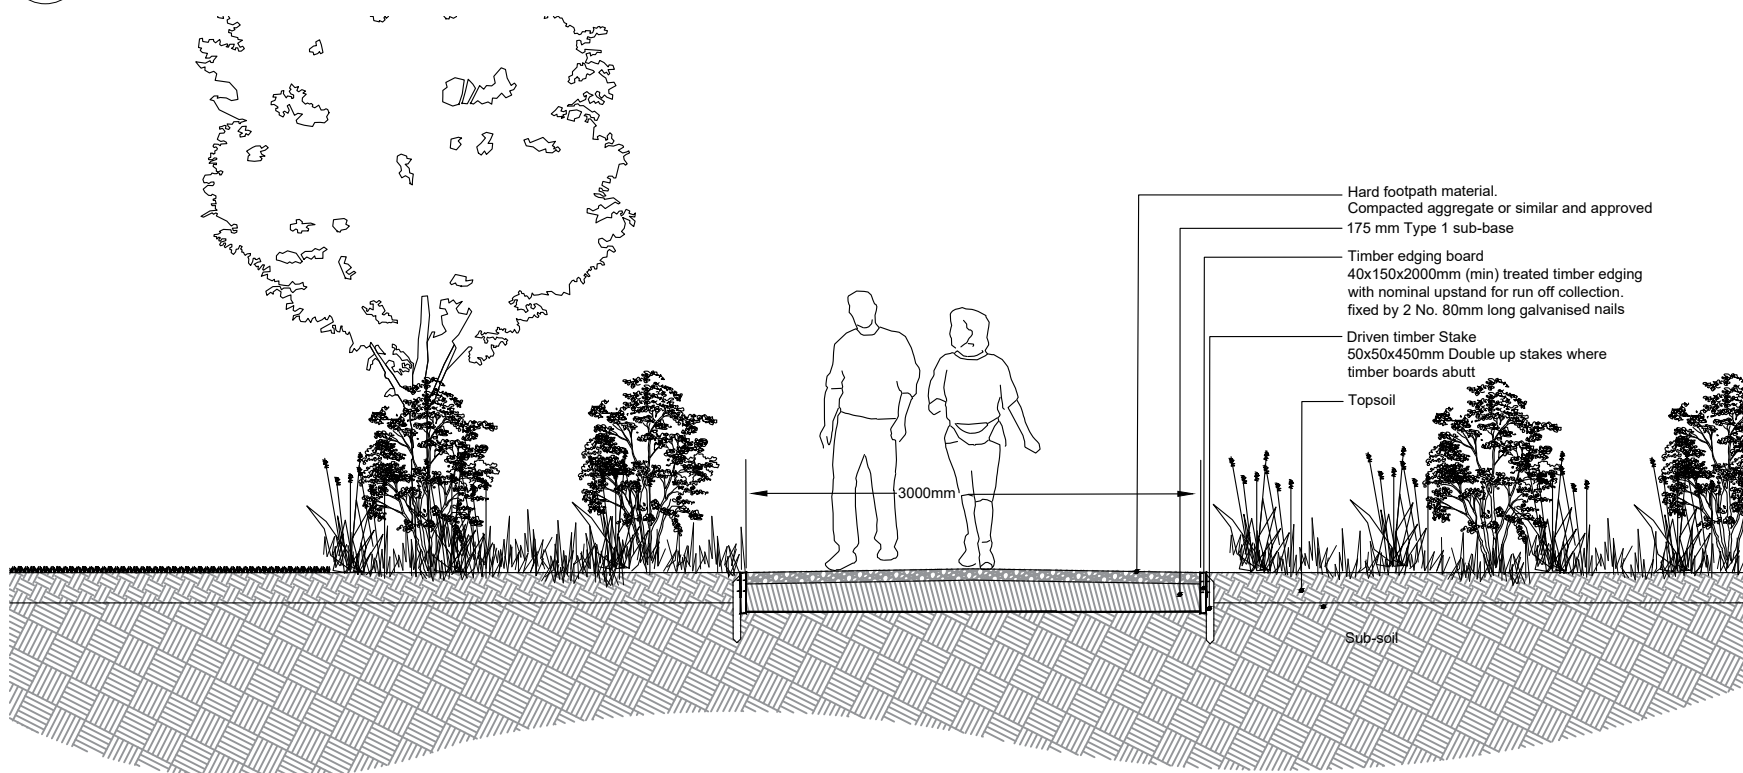


IMAGE 1
Hard Footpath Material. Compacted self-binding gravel, locally sourced Fittleworth aggregate or similar and approved




Section EE - within root protection area

1:50




Section GG

1:50

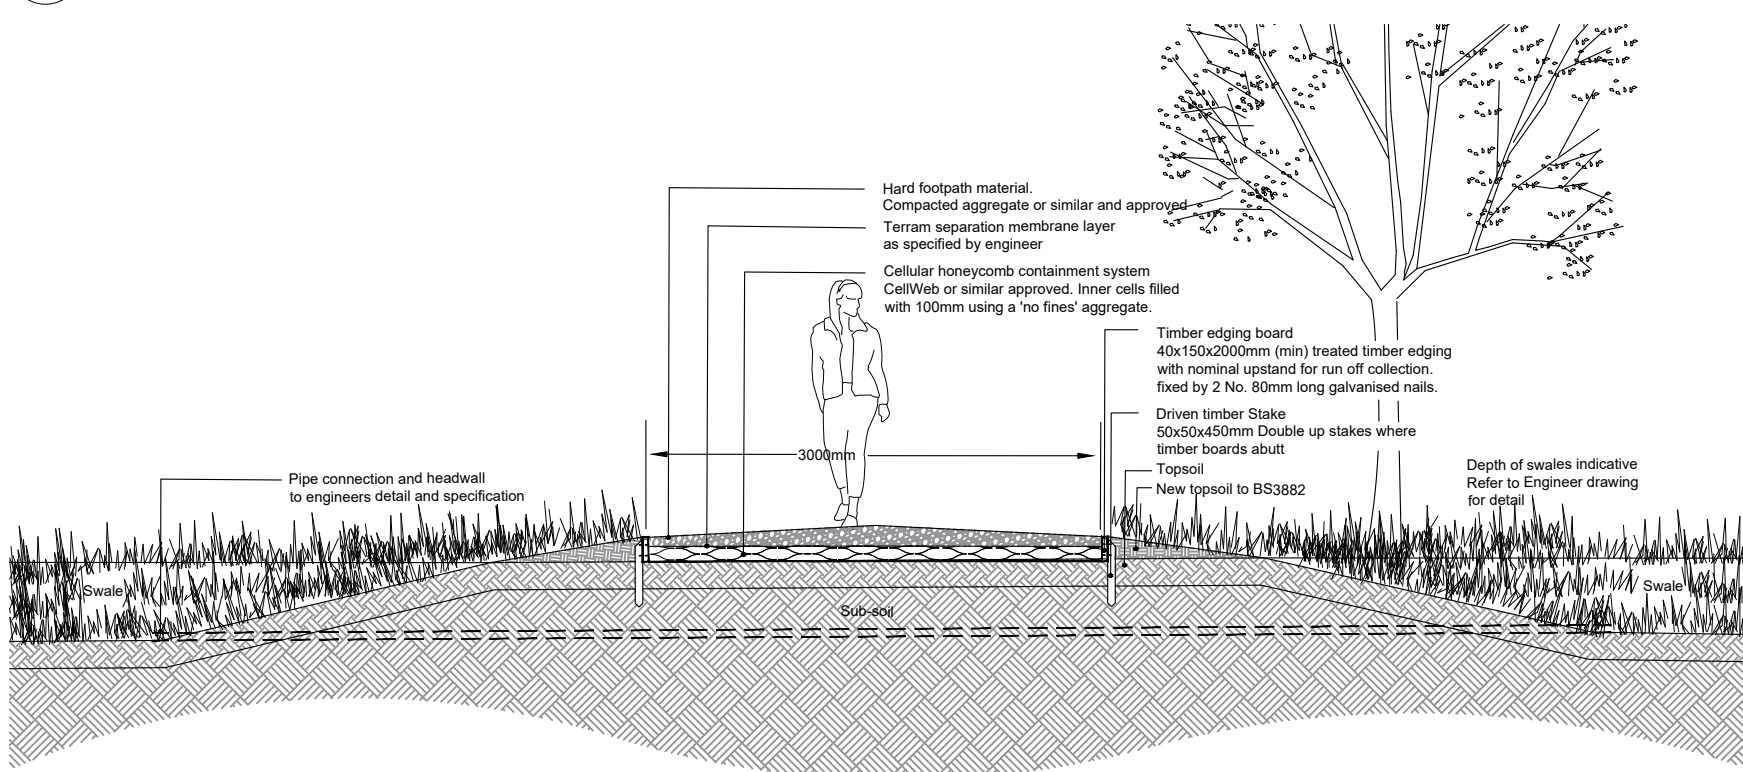


Section II

1:50

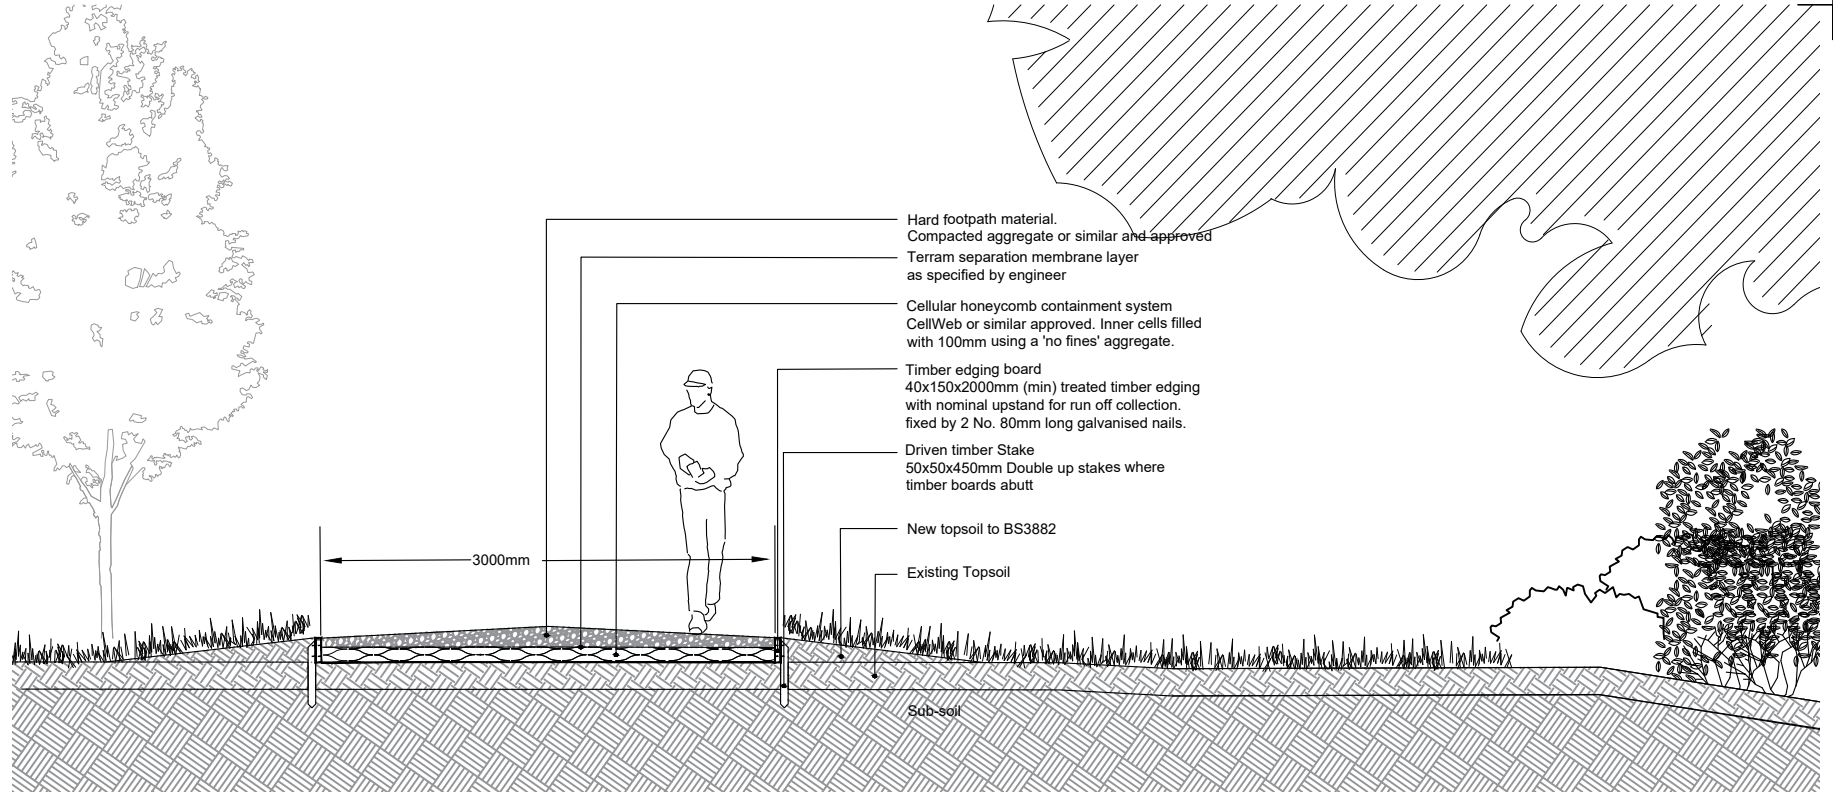


Section FF - within root protection area

1:50

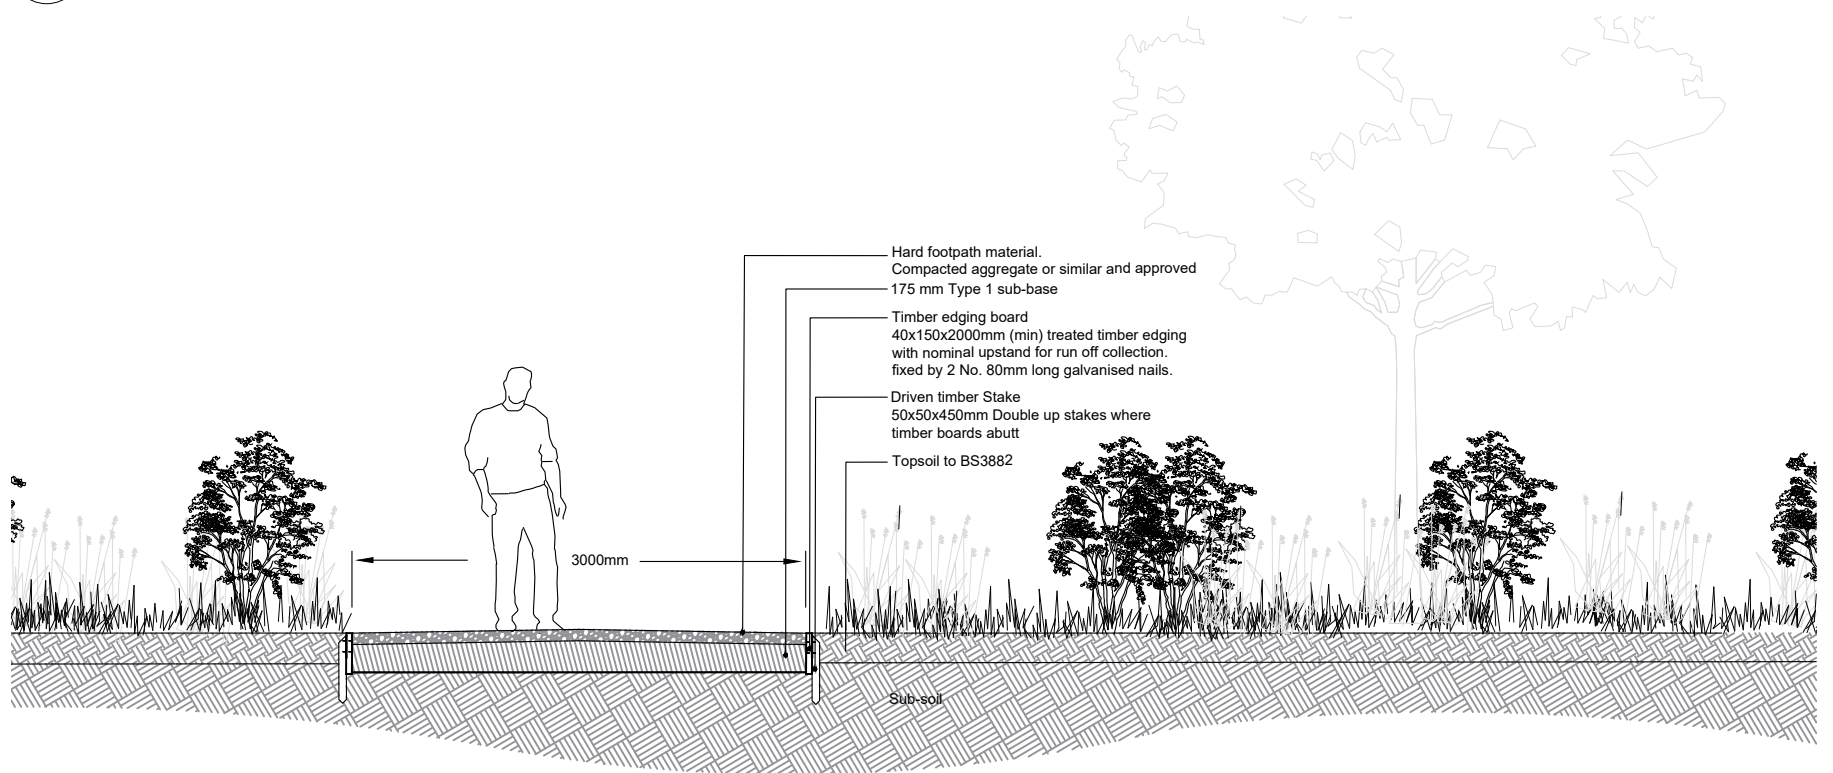

Section HH

1:50

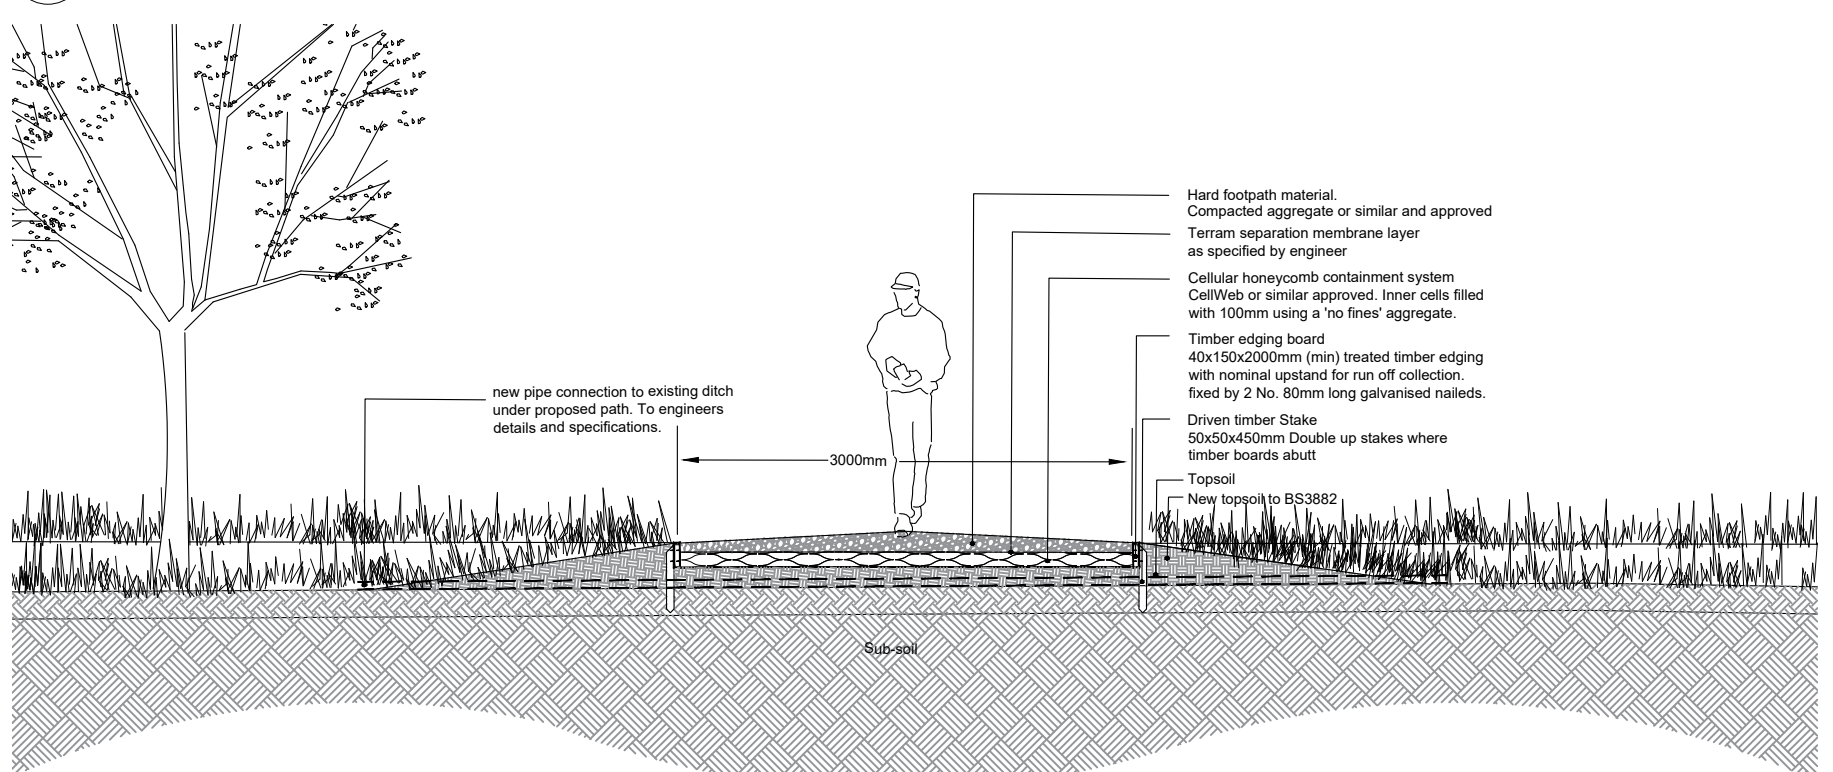

Section JJ

1:50

This drawing may contain: Ordnance Survey material by permission of Ordnance Survey on behalf of the Controller of Her Majesty's Stationery Office © Crown Copyright 2017. All rights reserved. Reference number xxxxxx. OS Open data © Crown copyright and database right 2017. Aerial Photography © XXXXXX

Revision	Date	Reason	Drawn	Checked
PL06	05.11.2021	Updated to latest Regularisation Application layout.	trb	sg
PL05	16.08.2021	Location Plan updated in line with latest layout.	af	sg
PL04	12.07.2021	Location Plan updated in line with latest layout.	mf	kk
PL03	24.06.2021	Location Plan updated in line with latest layout.	mf	sg
PL02	05.01.2021	Addition of sections II and JJ following planning comments and client instruction.	af	sg
PL01	12.10.2020	Issued for Planning	af	sg

Disclaimer:
1. This drawing is copyright of fabrik ltd. It must not be copied or reproduced without written consent from the owner.
2. Do not scale from this drawing. Only figured dimensions are to be taken from this drawing.
3. All contractors must visit site and be responsible for taking and checking all dimensions related to the works shown on the drawing prior to fabrication or setting out.
4. This drawing uses coloured lines. Please do not rely on a monochrome copy.

External References:
• D2831 Ford Lane, Yapton, West Sussex/Drawings/02 Architect/01 11.21, Site Layout revised/A855_65E_PLANNING LAYOUT - Standard/A855_65E_PLANNING LAYOUT - Copy
• D2831 Ford Lane, Yapton, West Sussex/Drawings/07 fabrik/01 AutoCAD/Design/PLANNING/D2831_xref working drawing

fabrik
landscape architects
Lentent House | 16 Lentent Street | Alton | Hampshire | GU34 1HG
T : 01420 593250 | E : alton@fabrikuk.com | W : www.fabrikuk.com

Client
Redrow Homes Limited

Project
Ford Lane, Yapton, West Sussex

Drawing Title
Sections through public right of way footpath 358 and 359

Purpose of Issue
ISSUED FOR PLANNING APPROVAL

Drawn By
af

Checked By
sg

Drawn Scale
As shown@A2Sept | 2020

Date of First Issue
As shown@A2Sept | 2020

Project Number	Origin	Zone	Level	File Type	Role	Number	Revision
D2831	FAB	00	GL	DR	L	0403	PL06

ARUN DISTRICT COUNCIL