




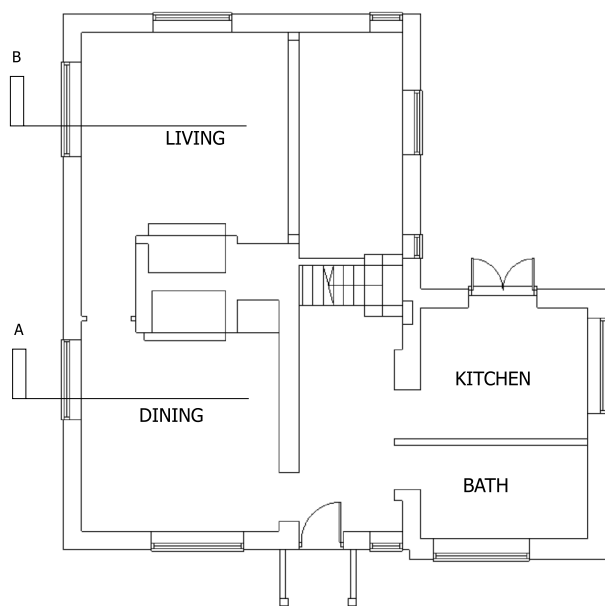

EXISTING GROUND FLOOR 1:100

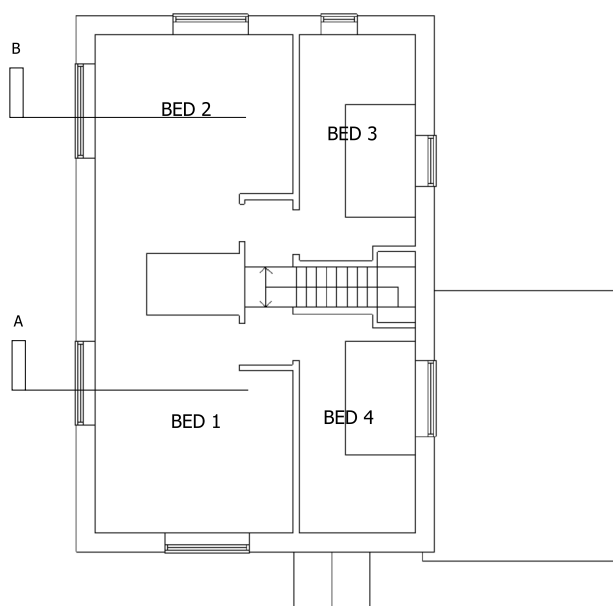

EXISTING FIRST FLOOR 1:100


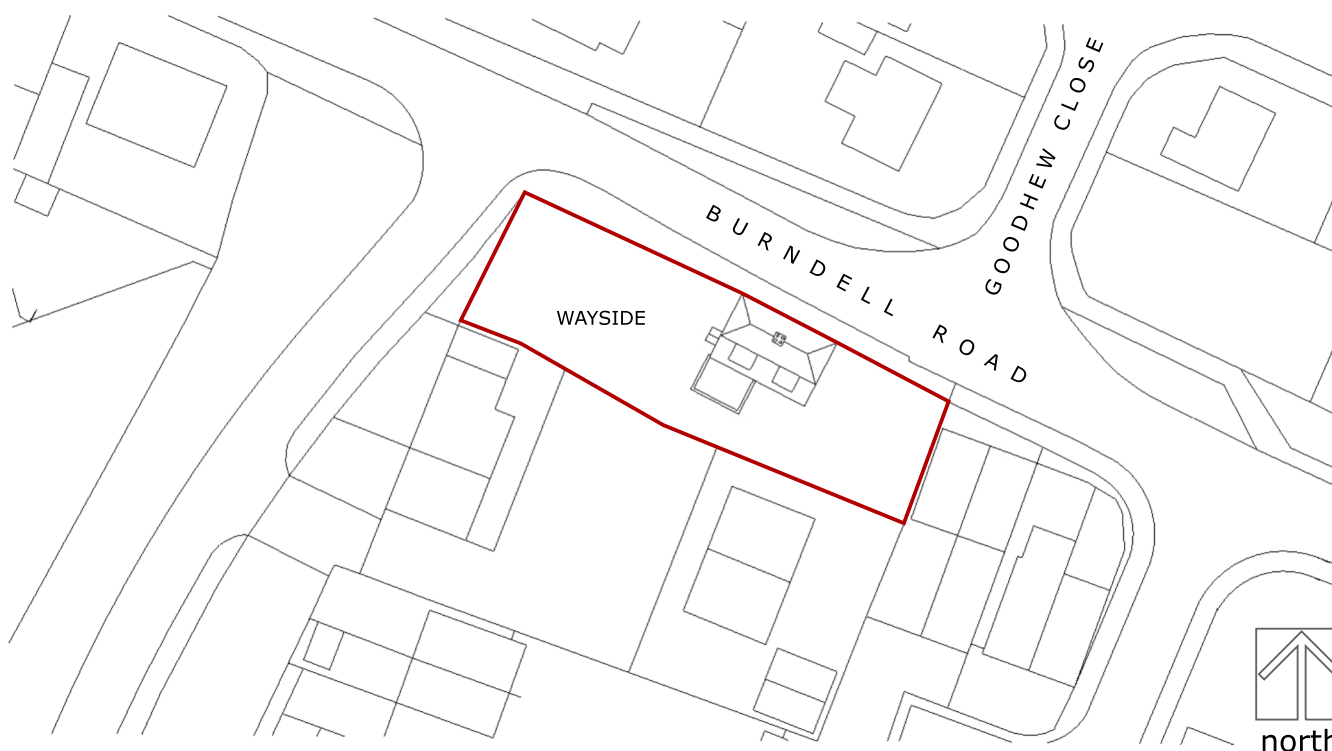


BLOCK PLAN 1:500

Drg no WAY/2021/01

Scale as indicated @ A3

PROPOSED ALTERATIONS TO "WAYSIDE" BURNDALL ROAD, YAPTON.

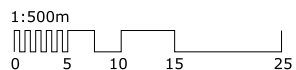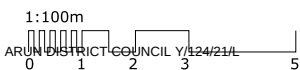

doug dadswell architecture

email : dadswell260@btinternet.com

mobile : 07906 117849