





Street Scene A - A

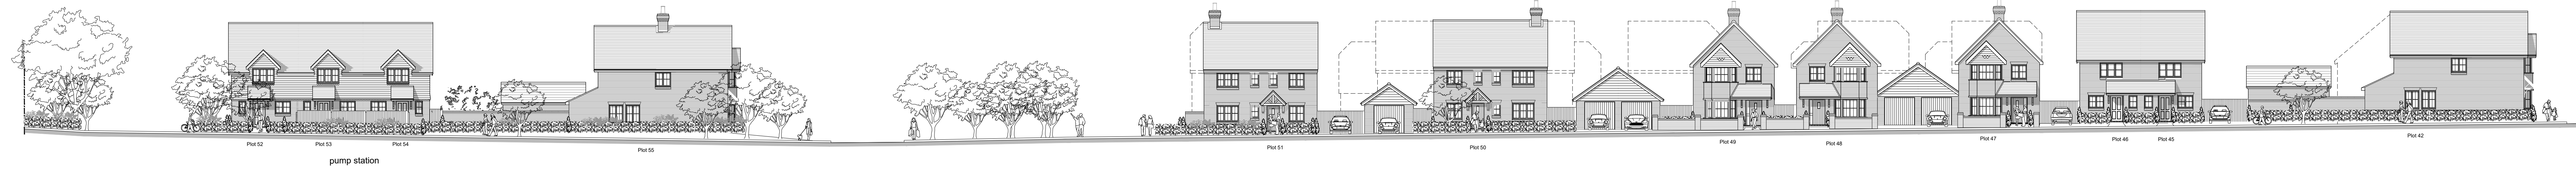


Street Scene B - B

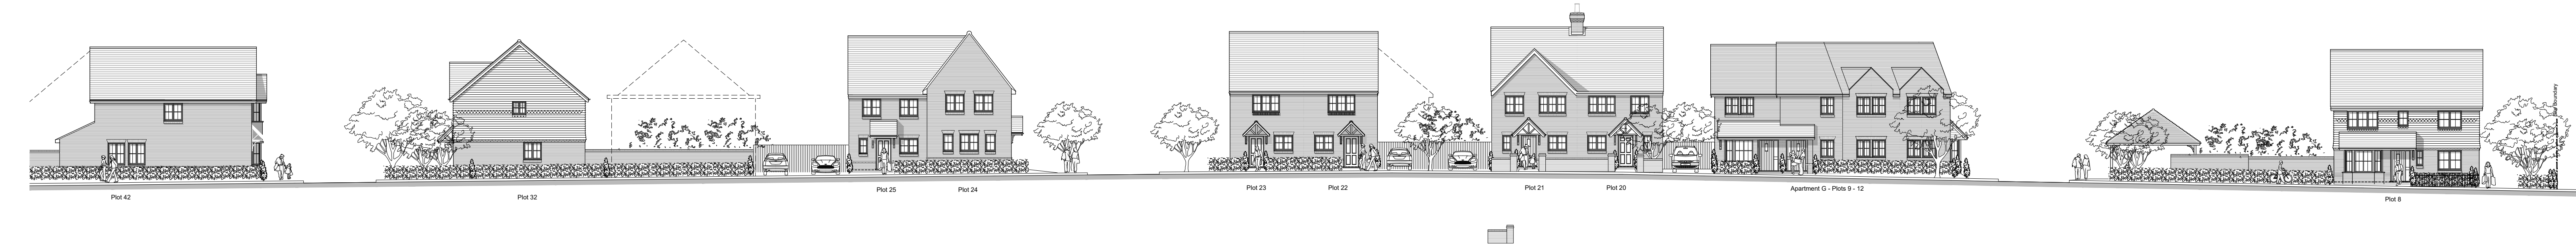

Street Scene B - B (continued)



Street Scene C - C

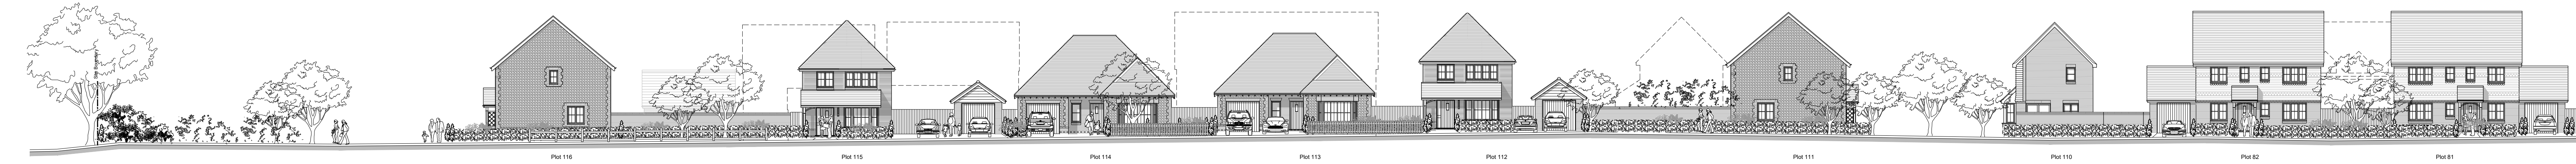

Street Scene D - D



Street Scene D - D (continued)

REV.	DATE	REVISIONS	BY	REV.	DATE	REVISIONS	BY	REV.	DATE	REVISIONS	BY	STATUS

Planning

CLIENT:	Bilsham Road Development LLP	PROJECT:	Land At Bilsham Road, Yapton
SCALE:	1:200 (A0 ORIGINAL)	DRAWING:	Illustrative Street Scenes A-A, B-B, C-C, D-D
DRAWN:	KLH	19284	C202
DATE:	July 2021		—



architecture · planning · masterplanning
Broadmeads House, Farnham Business Park,
Weydon Lane, Farnham, Surrey GU9 8DT
info@osparchitecture.com · www.osparchitecture.com
Tel: 01252 257678