



Datum 00.000

Street Scene E - E

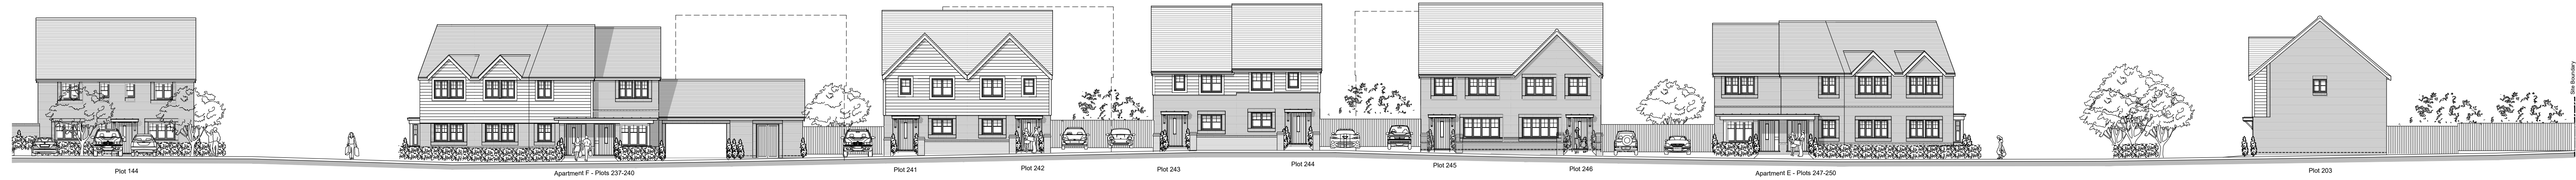


Datum 00.000

Street Scene E - E (continued)

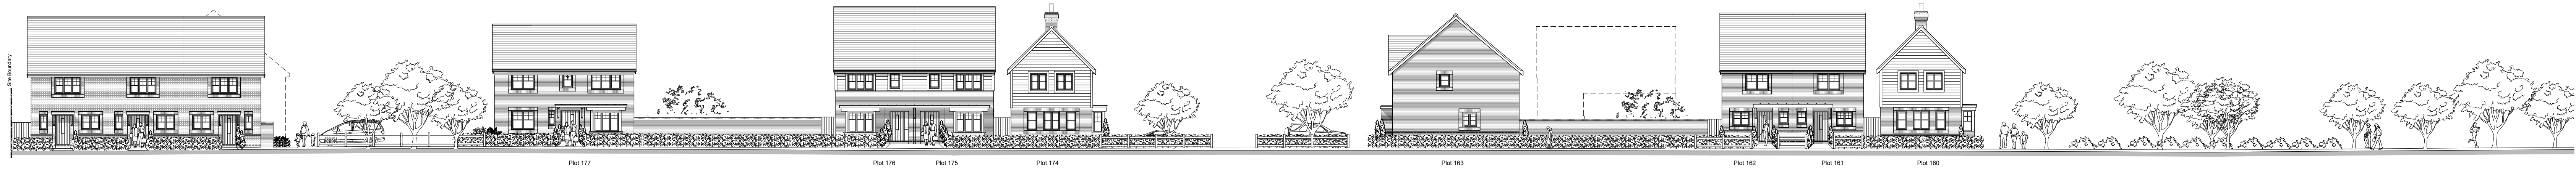


Datum 00.000

Street Scene F - F

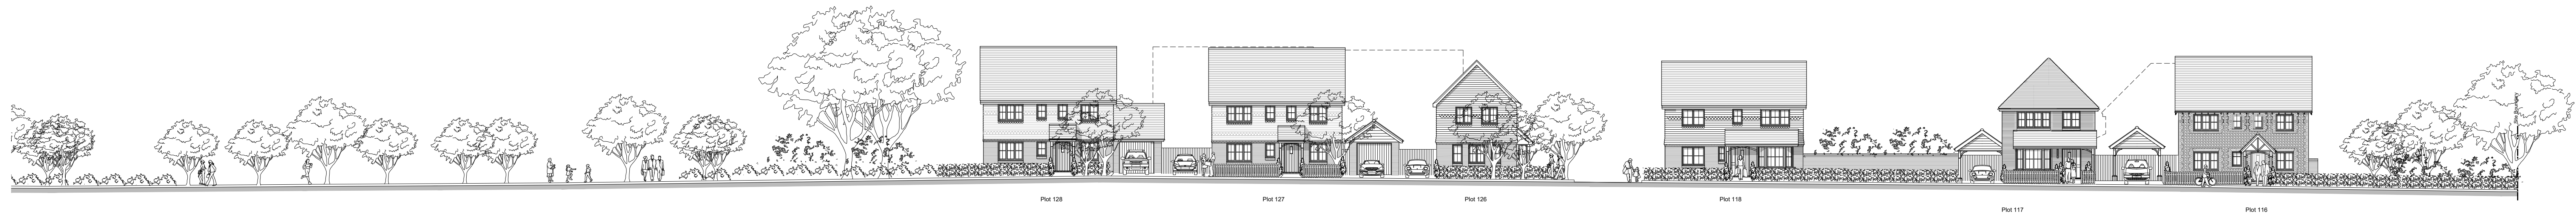


Datum 00.000

Street Scene F - F (continued)

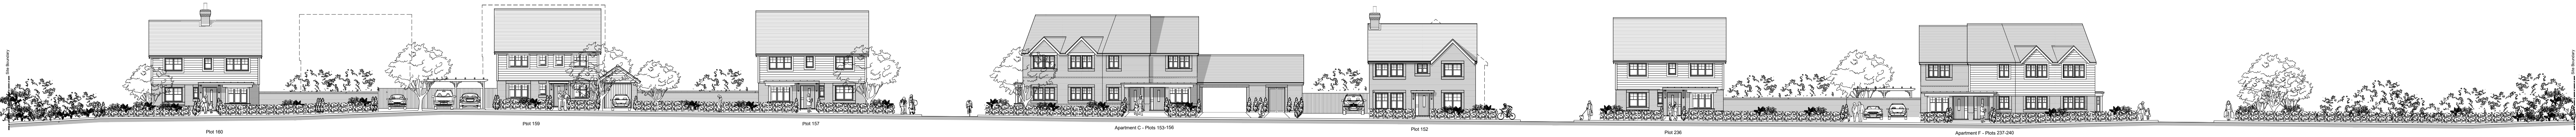

Datum 00.000

Street Scene G - G

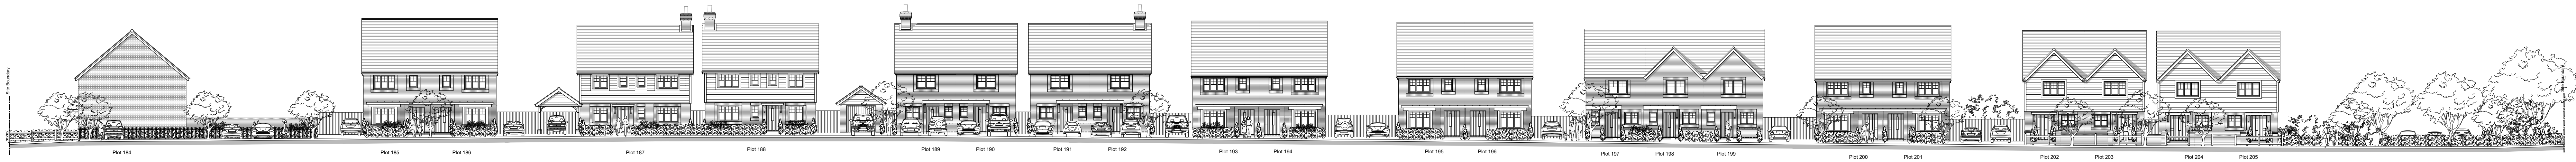

Datum 00.000

Street Scene H - H

REV.	DATE	REVISIONS	BY	REV.	DATE	REVISIONS	BY	REV.	DATE	REVISIONS	BY	STATUS

Planning

CLIENT:	Bilsham Road Development LLP	PROJECT:	Land At Bilsham Road, Yapton
SCALE:	1:200 (A0 ORIGINAL)	DRAWING:	Illustrative Street Scenes E-E, F-F, G-G, H-H
DRAWN:	KLH	19284	C203
DATE:	July 2021		—



architecture · planning · masterplanning

Broadacre House, Farnham Business Park,
Weydon Lane, Farnham, Surrey GU9 8DT
info@osparchitecture.com · www.osparchitecture.com
Tel: 01252 257678