


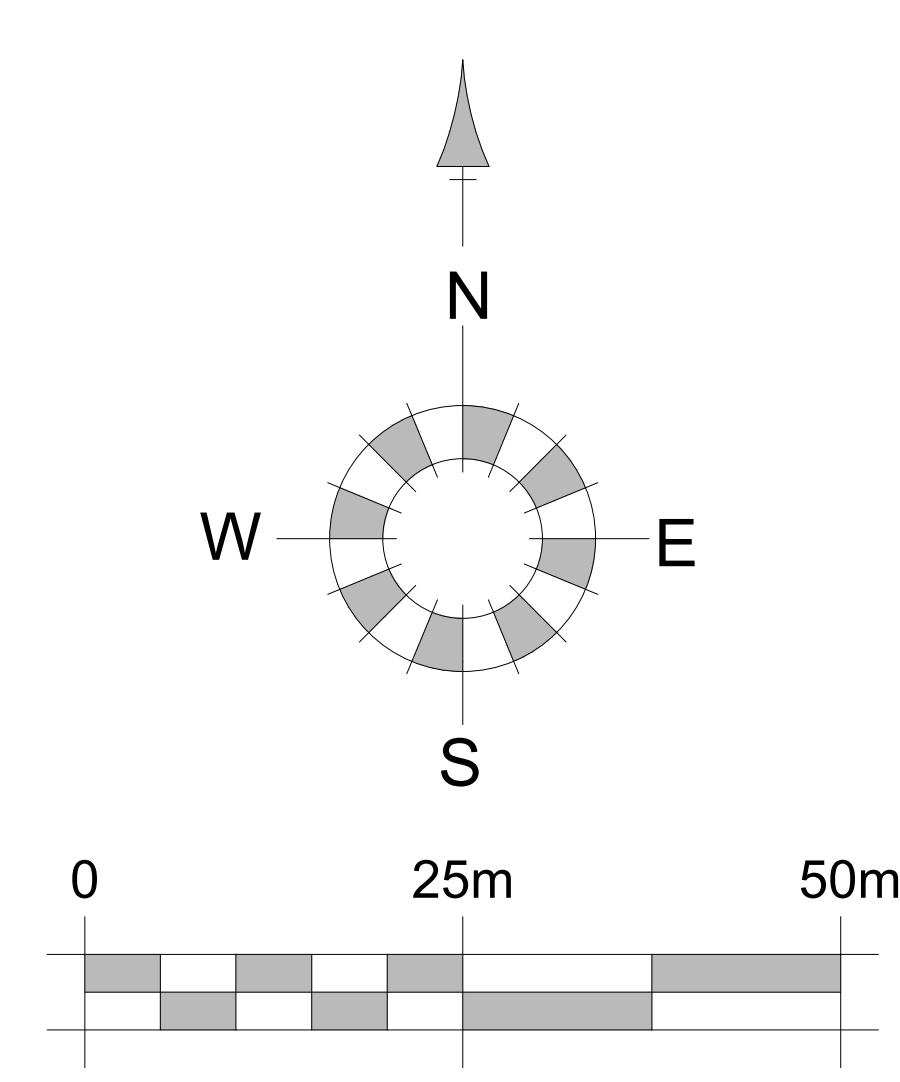

Planning

CLIENT: Bilsham Road Development LLP		PROJECT: Land At Bilsham Road, Yapton	
SCALE: 1:500 (AS ORIGINAL)		DRAWING: Site Survey Sheet Two	
DRAWN: RB/GE DATE: July 2021	19284	S202.2	—

