


Bilsham

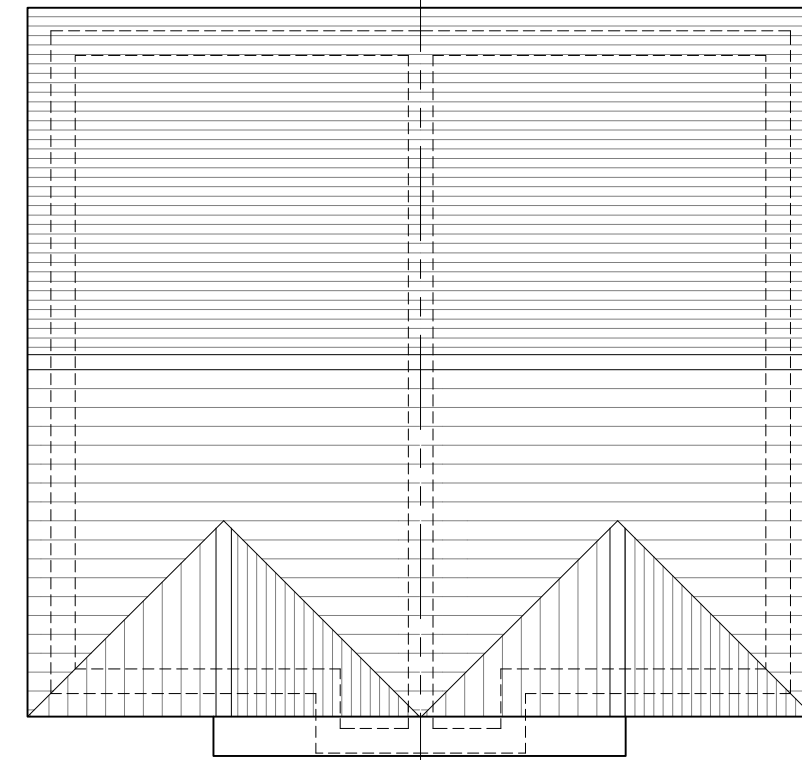

CLIENT: Bilsham Road Development LLP		PROJECT: Land At Bilsham Road, Yapton	
SCALE: 1:100 (A1 ORIGINAL)		DRAWING: 2B4P Type B - Semi Full Plans & Elevations	
DRAWN: RDB/GE DATE: July 2021	19284	P232	—



Planning