
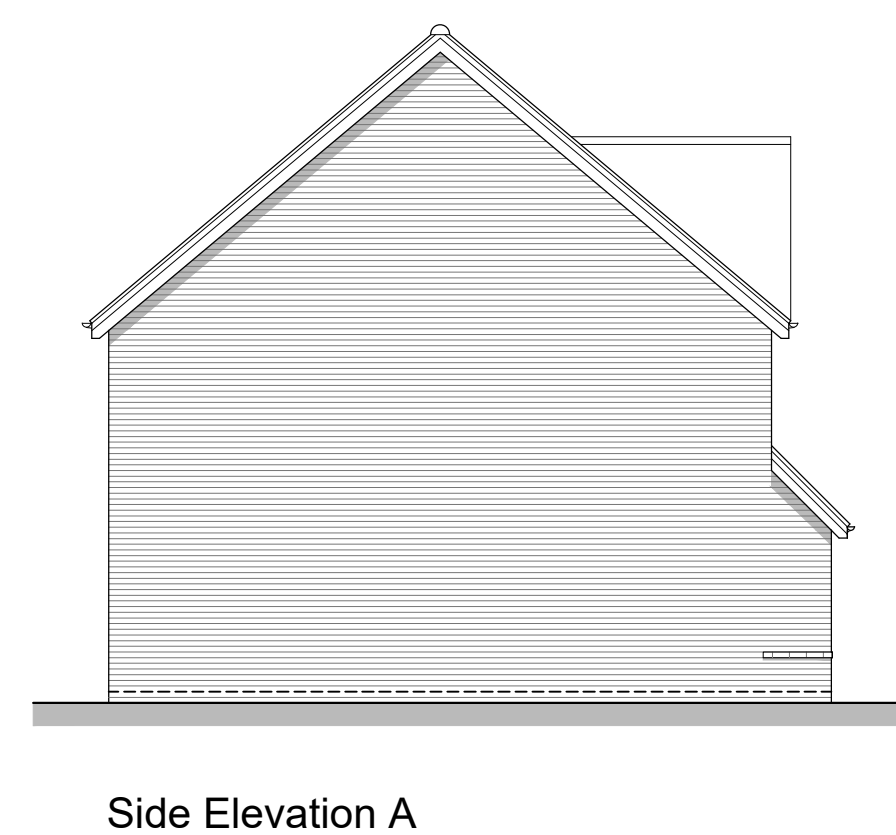
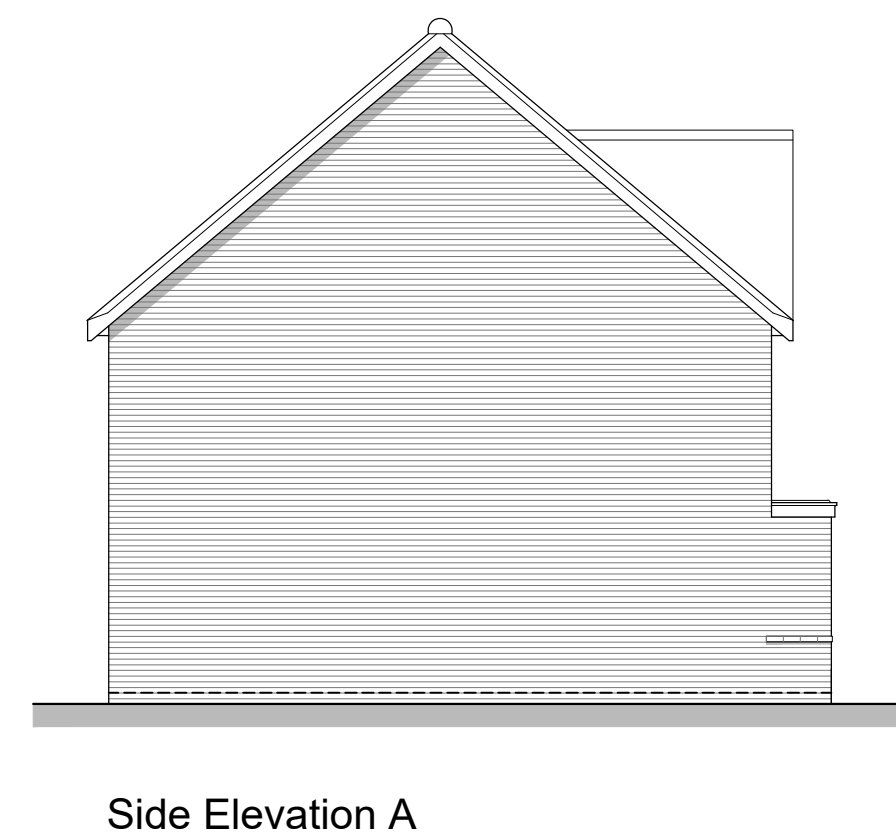
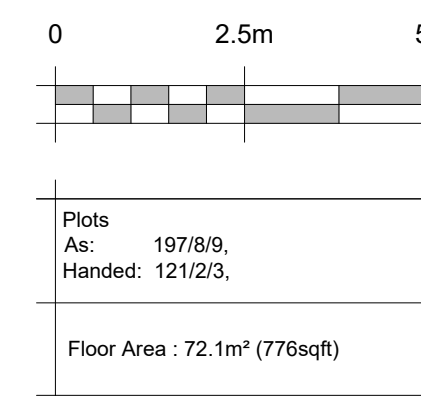
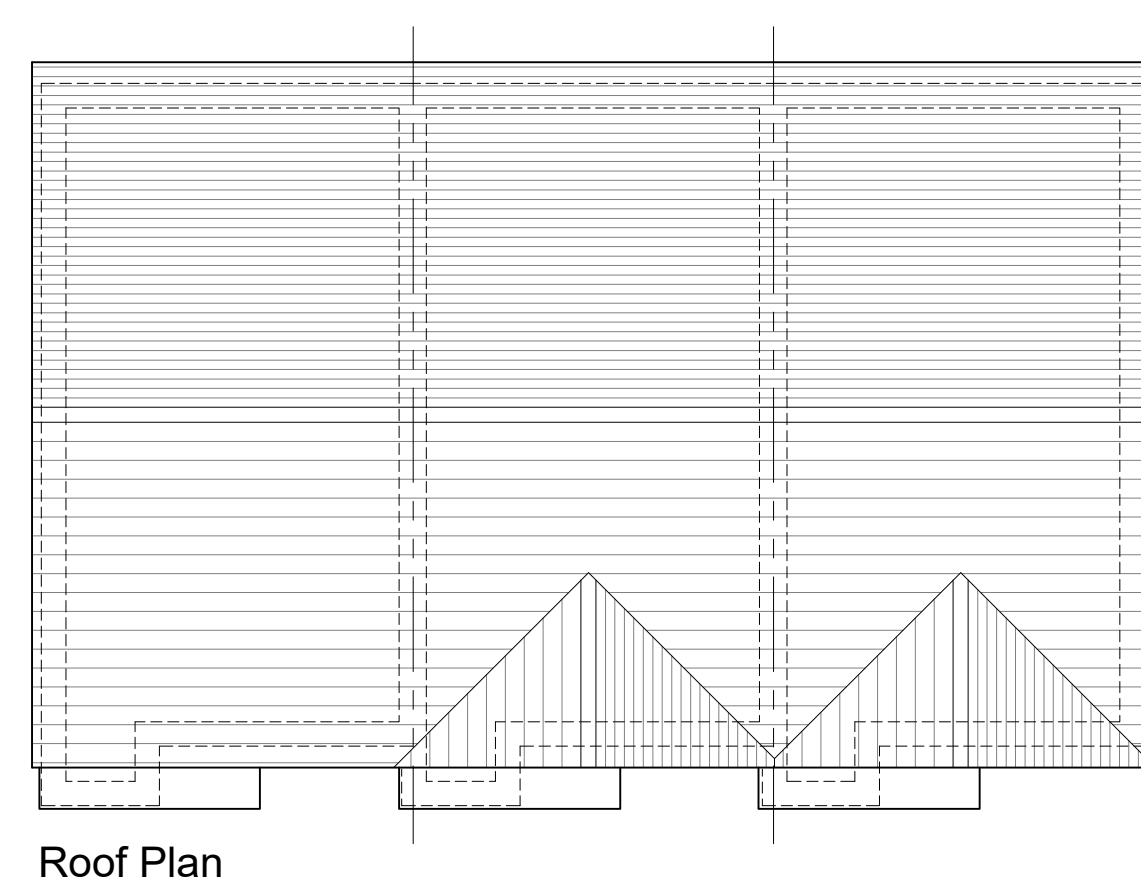


Drove Park

Lovey's

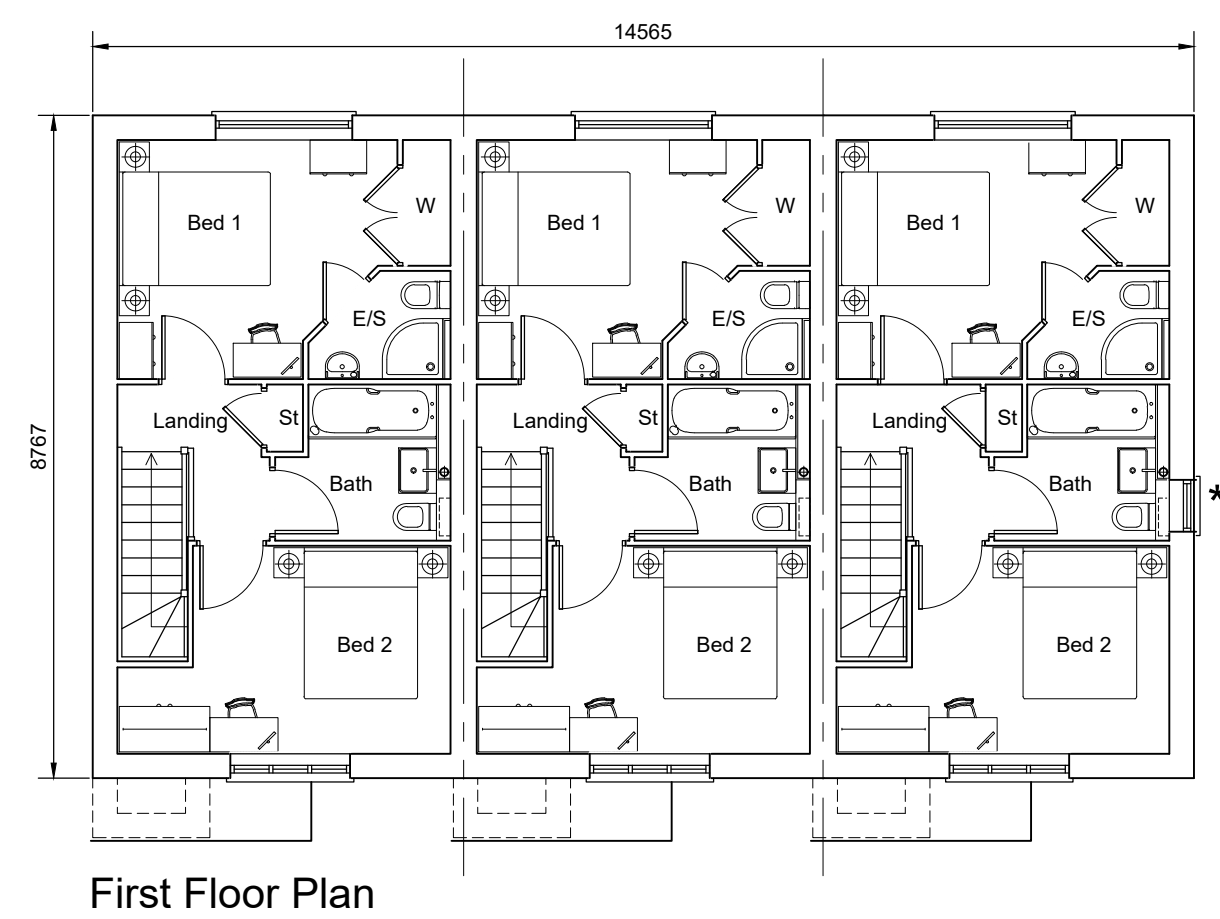

REV.	DATE	REVISIONS:	BY	REV.	DATE	REVISIONS:	BY	REV.	DATE	REVISIONS:	BY	STATUS:

Planning

© COPYRIGHT EXISTS ON THE DESIGNS AND INFORMATION SHOWN ON THIS DRAWING. This drawing may be scaled or cross referenced to the scale bar for planning application purposes only. Do not scale for any other purpose, use figured dimensions only. Subject to site survey and all necessary consents. All dimensions to be checked by user and any discrepancies, errors or omissions to be reported to the Architect before work commences. This drawing is to be read in conjunction with all other relevant materials. OS Licence No. 100007327

CLIENT: Bilsham Road Development LLP		PROJECT: Land At Bilsham Road, Yapton	
SCALE: 1:100 (A1 ORIGINAL)		DRAWING: 2B4P Type B - Terrace Full Plans & Elevations	
DRAWN: RDB/GE DATE: July 2021	19284	P233	—



Planning