ARUN DISTRICT COUNCIL Y/127/21/RES

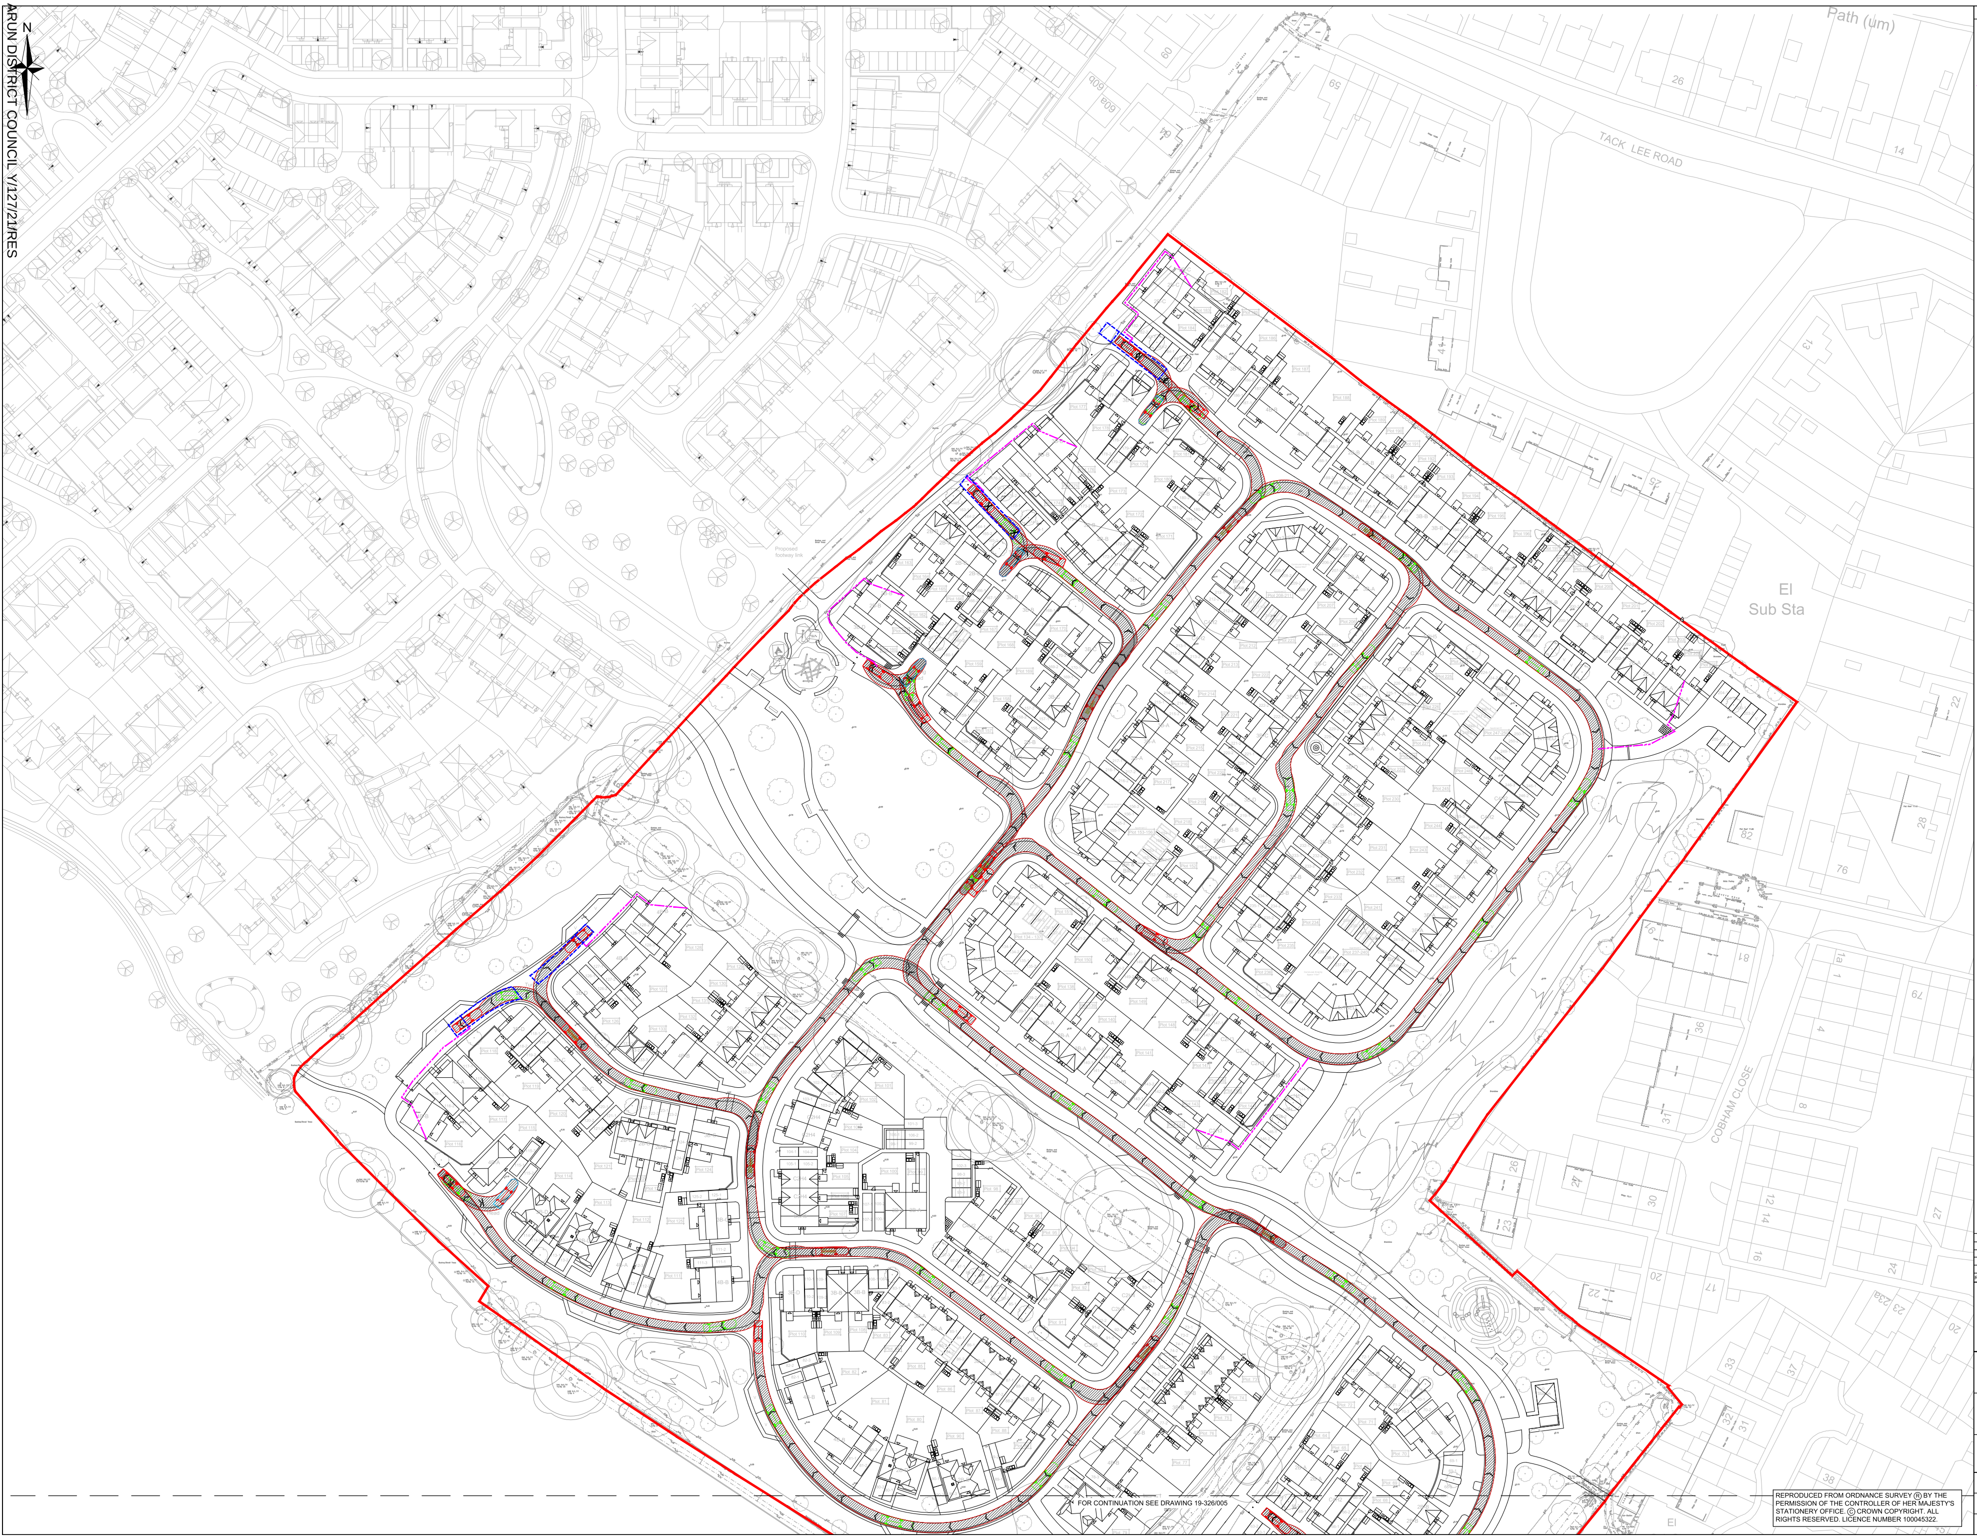

FOR CONTINUATION SEE DRAWING 19-326/005

REPRODUCED FROM ORDNANCE SURVEY ® BY THE PERMISSION OF THE CONTROLLER OF HER MAJESTY'S STATIONERY OFFICE. © CROWN COPYRIGHT. ALL RIGHTS RESERVED. LICENCE NUMBER 100045322.

NOTES

KEY

🟥 SITE BOUNDARY

▭ 20m MAXIMUM REVERSE DISTANCE

- - 45m HOSE DRAG LENGTH

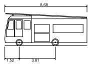

DB32 Fire Appliance	
Overall Length	8.680m
Overall Width	2.180m
Overall Body Height	3.452m
Min Body Ground Clearance	0.337m
Max Track Width	2.121m
Lock to lock time	6.00s
Kerb to Kerb Turning Radius	7.910m

Rev	Amendments	Drn	Chk	App	Date
E	UPDATED TO NEW SITE LAYOUT	MS	BM	BM	23/08/21
D	LAYOUT UPDATED.	MS	LH	LH	12/11/20
C	LAYOUT UPDATED. SPA & COMMENTS UPDATED	LS	BM	BM	23/10/20
B	LAYOUT UPDATED. SPA & COMMENTS UPDATED	MS	BM	BM	05/08/20
A	LAYOUT UPDATED. SPA & COMMENTS UPDATED	MS	TG	TG	30/06/20

ODYSSEY

Tuscany House
White Hart Lane
Basingstoke
Hampshire RG21 4AF

Telephone: 01256 331144
Fax: 01256 331134
E: info@odysseyconsult.co.uk
W: www.odysseyconsult.co.uk

Job Title

BILSHAM ROAD,
YAPTON

Drawing Title

FIRE TENDER SWEPT PATH
ANALYSIS SHEET 2 OF 2

Client

BILSHAM ROAD
DEVELOPMENT LLP

Scale	Date	Designed
1:500 @A0	JAN 20	MS
Drawn	**Checked**	**Approved**
MS	BM	RJH

Job No	Drawing No	Rev
19-326	19-326/006	E

P:\19-326 - Bilsham Road, Yapton RM\Tech\Acad\Drawings\000 Series\19-326-006 Fire Tender Swept Path Analysis Sheet 2 of 2.dwg