ARUN DISTRICT COUNCIL Y/127/21/RES

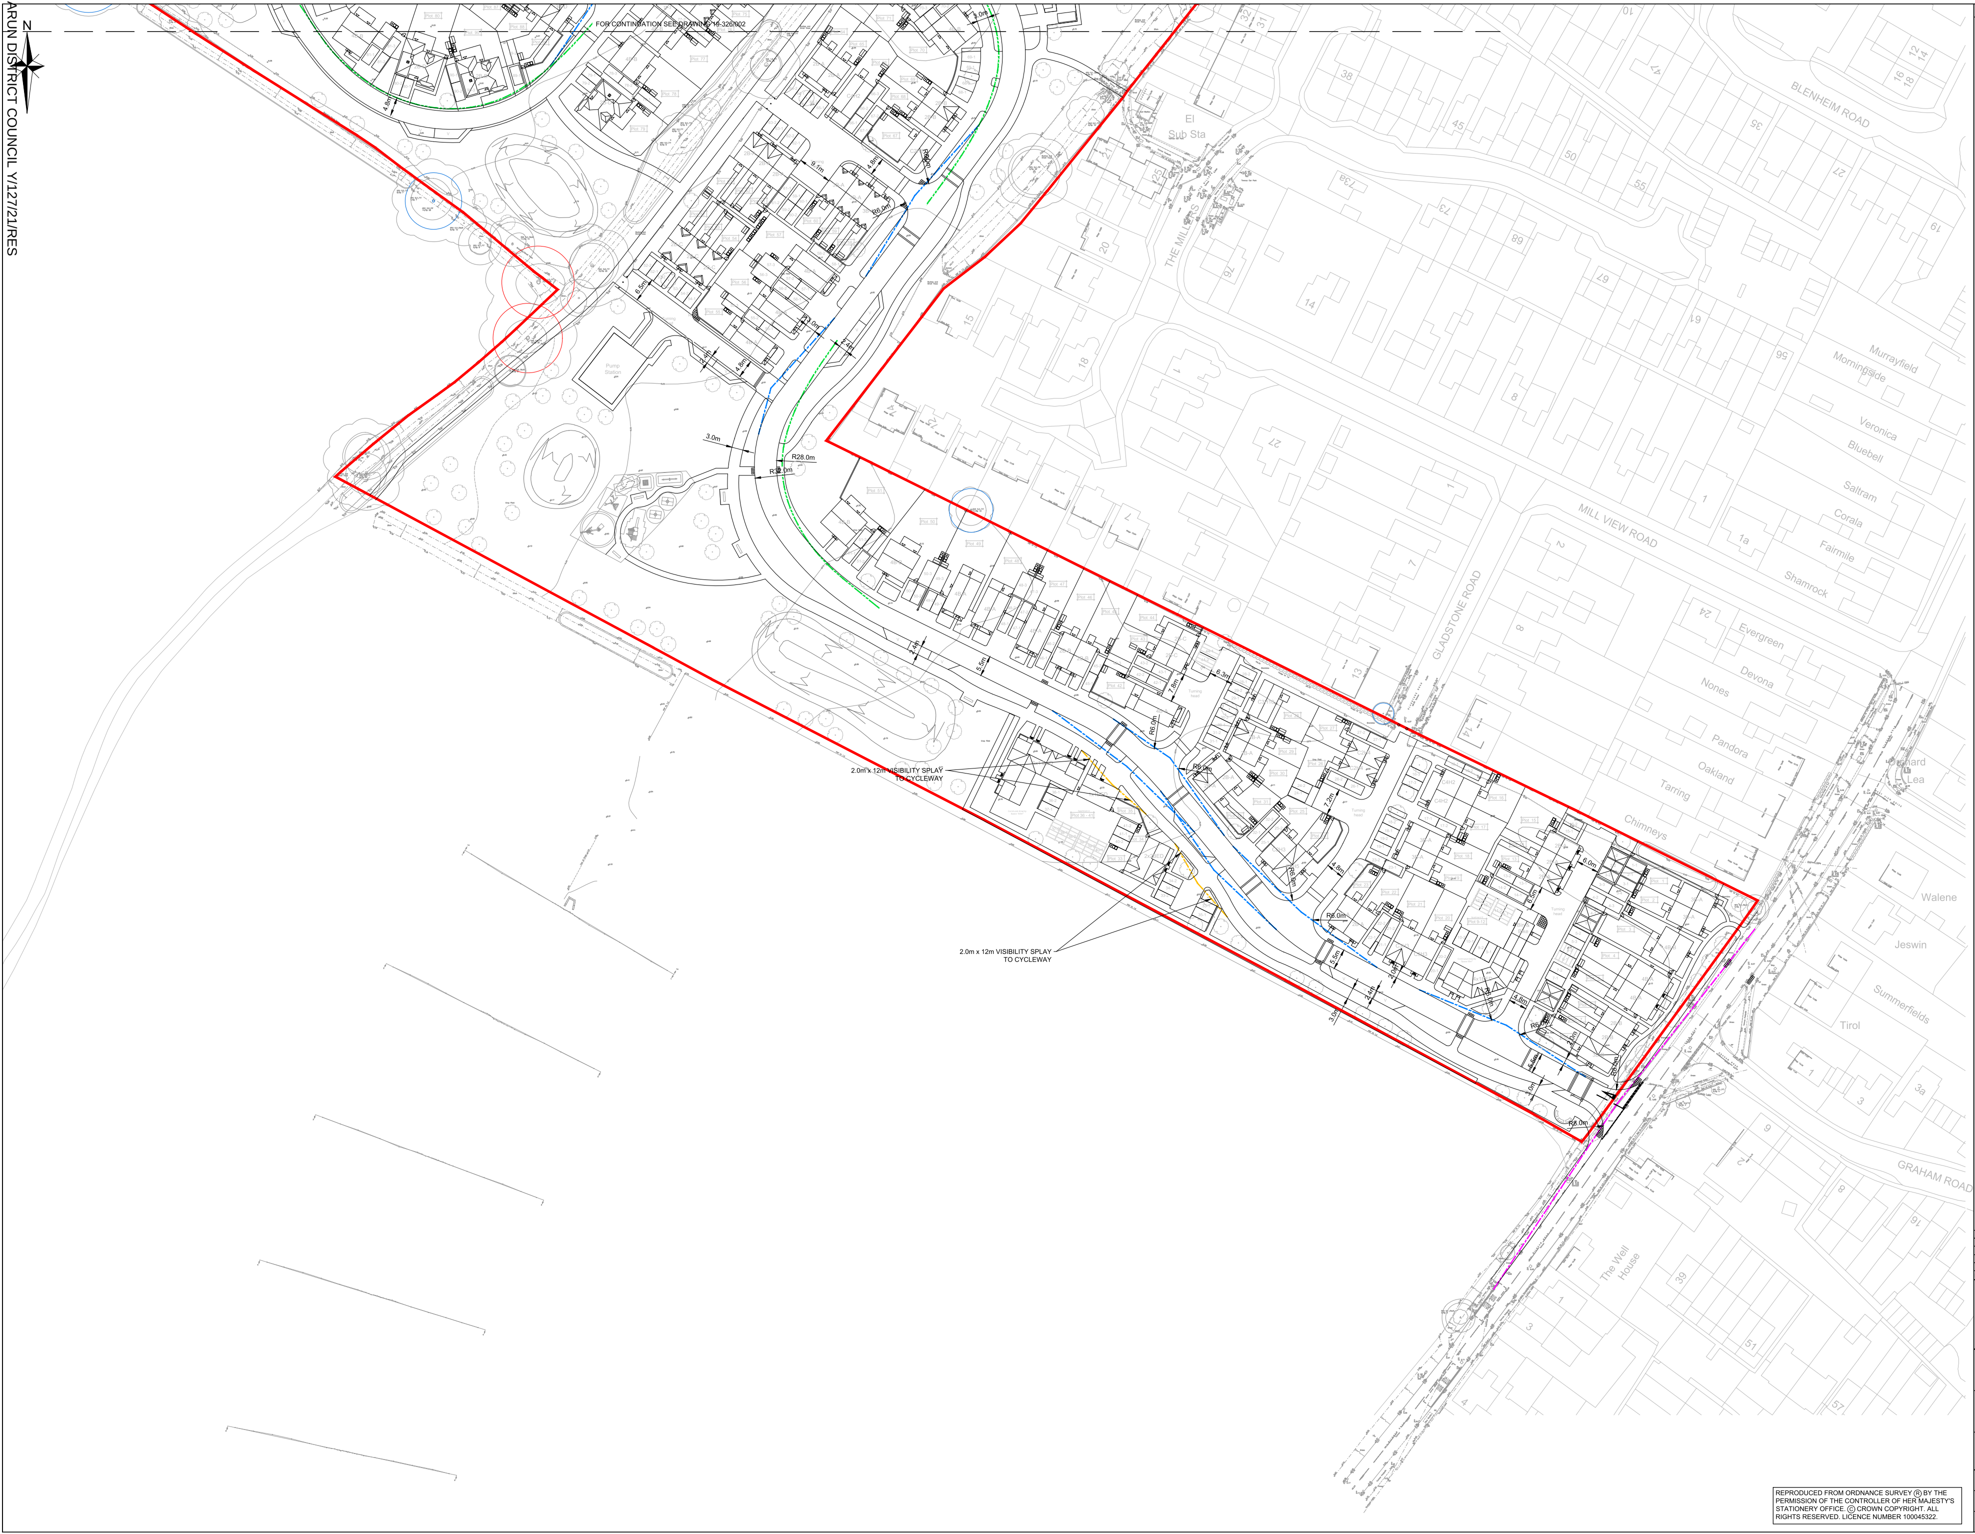

NOTES

KEY

- 🟥 SITE BOUNDARY
- 2.4m x 59m VISIBILITY SPLAY (UPTO 37mph MfS)
- 2.4m x 25m VISIBILITY SPLAY (20mph MfS)
- 25m FORWARD VISIBILITY (20mph MfS)
- 17m FORWARD VISIBILITY (15mph MfS)

REPRODUCED FROM ORDNANCE SURVEY ® BY THE PERMISSION OF THE CONTROLLER OF HER MAJESTY'S STATIONERY OFFICE. © CROWN COPYRIGHT. ALL RIGHTS RESERVED. LICENCE NUMBER 100045322.

Rev	Amendments	Drn	Chk	App	Date
E	UPDATED TO NEW SITE LAYOUT	MS	BM	BM	23/08/21
D	SITE LAYOUT UPDATED	MS	LH	LH	12/11/20
C	UPDATED TO NEW SITE LAYOUT	LS	RM	LH	23/10/20
B	SITE LAYOUT UPDATED. COMMENTS REVISED	MS	BM	BM	05/08/20
A	SITE LAYOUT UPDATED. COMMENTS REVISED	MS	TG	TG	30/06/20

ODYSSEY

Tuscany House
White Hart Lane
Basingstoke
Hampshire RG21 4AF

Telephone: 01256 331144
Fax: 01256 331134
E: info@odysseyconsult.co.uk
W: www.odysseyconsult.co.uk

Job Title

BILSHAM ROAD,
YAPTON

Drawing Title

GENERAL ARRANGEMENT
SHEET 1 OF 2

Client

BILSHAM ROAD
DEVELOPMENT LLP

Scale 1:500 @A0	Date JAN 20	Designed MS
Drawn MS	Checked BM	Approved RJH
Job No 19-326	Drawing No 19-326/001	Rev E

P:\19-326 - Bilsham Road, Yapton RM\Tech\Acad\Drawings\000 Series\19-326-001 General Arrangement Sheet 1 of 2.dwg