ARUN DISTRICT COUNCIL Y/127/21/RES

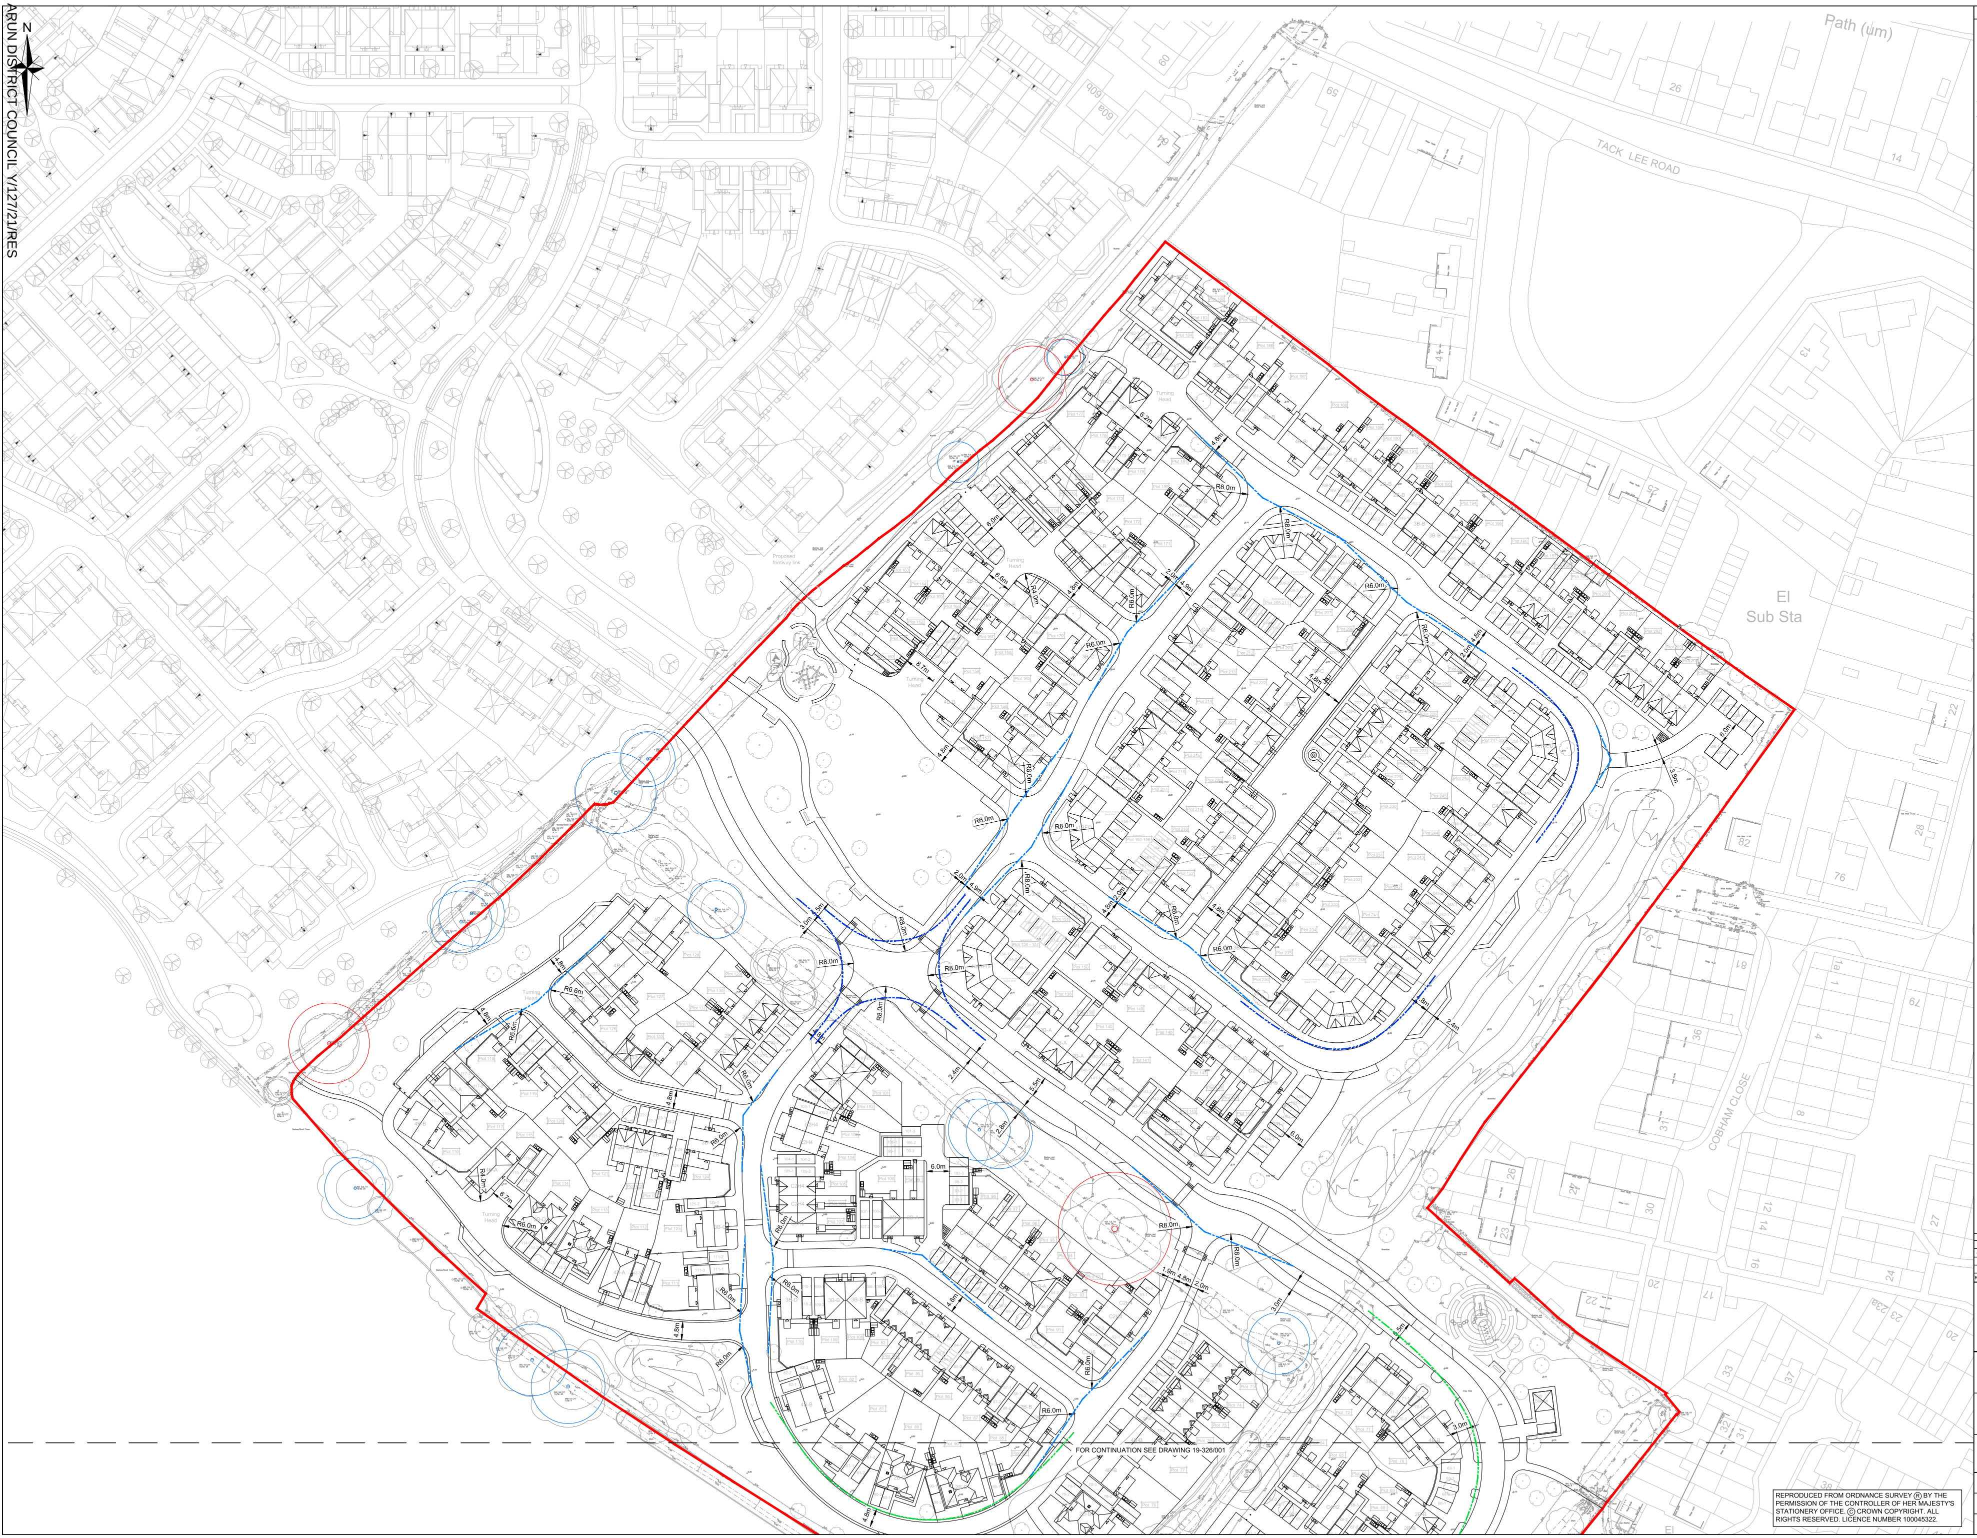

REPRODUCED FROM ORDNANCE SURVEY ® BY THE PERMISSION OF THE CONTROLLER OF HER MAJESTY'S STATIONERY OFFICE. © CROWN COPYRIGHT. ALL RIGHTS RESERVED. LICENCE NUMBER 100045322.

NOTES

KEY

🟥	SITE BOUNDARY
—	2.4m x 59m VISIBILITY SPLAY (UPTO 37mph MfS)
—	2.4m x 25m VISIBILITY SPLAY (20mph MfS)
—	25m FORWARD VISIBILITY (20mph MfS)
—	17m FORWARD VISIBILITY (15mph MfS)
—	S278 ACCESS ARRANGEMENT

Rev	Amendments	Drn	Chk	App	Date
E	UPDATED TO NEW SITE LAYOUT	MS	BM	BM	03/08/21
D	SITE LAYOUT UPDATED	MS	LH	LH	12/11/20
C	UPDATED TO NEW SITE LAYOUT	LS	RM	LH	23/10/20
B	SITE LAYOUT UPDATED. COMMENTS REVISED	MS	BM	BM	05/08/20
A	SITE LAYOUT UPDATED. COMMENTS REVISED	MS	TG	TG	30/06/20

ODYSSEY

Tuscany House
White Hart Lane
Basingstoke
Hampshire RG21 4AF

Telephone: 01256 331144
Fax: 01256 331134
E: info@odysseyconsult.co.uk
W: www.odysseyconsult.co.uk

Job Title
BILSHAM ROAD,
YAPTON

Drawing Title
GENERAL ARRANGEMENT
SHEET 2 OF 2

Client
BILSHAM ROAD
DEVELOPMENT LLP

Scale	Date	Designed
1:500 @A0	JAN 20	MS
Drawn	**Checked**	**Approved**
MS	BM	RJH

Job No	Drawing No	Rev
19-326	19-326/002	E

P:\19-326 - Bilsham Road, Yapton RM\Tech\Acad\Drawings\000 Series\19-326-002 General Arrangement Sheet 2 of 2.dwg