



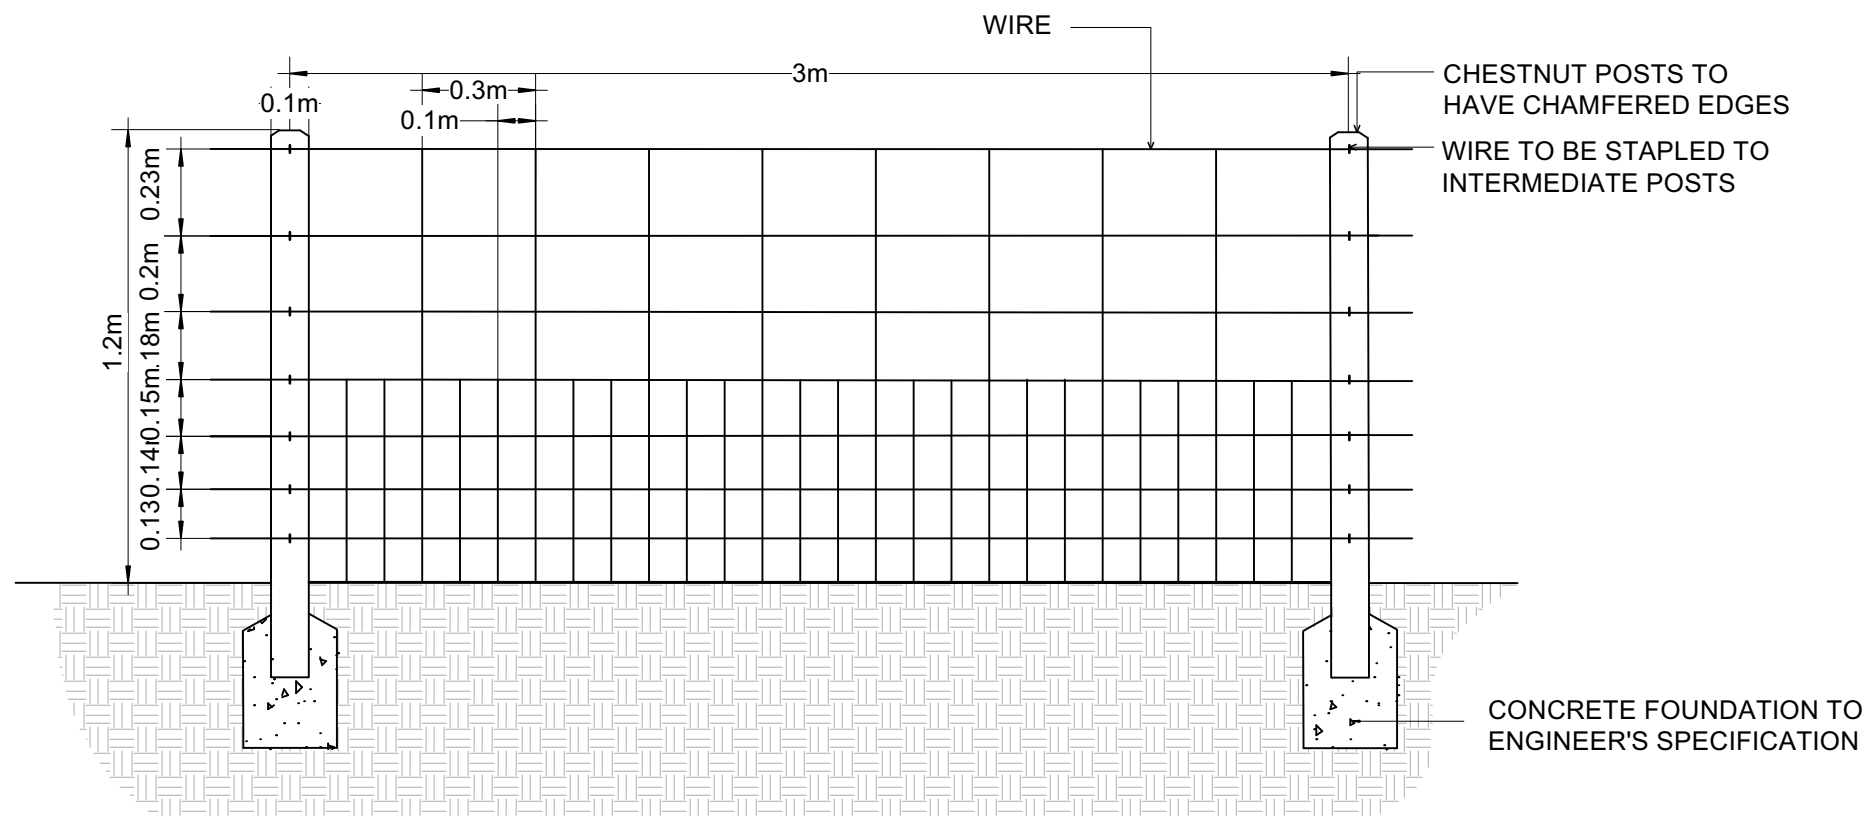

1 - TYPICAL DETAIL: POST AND WIRE MESH FENCING TO SUDS BASIN

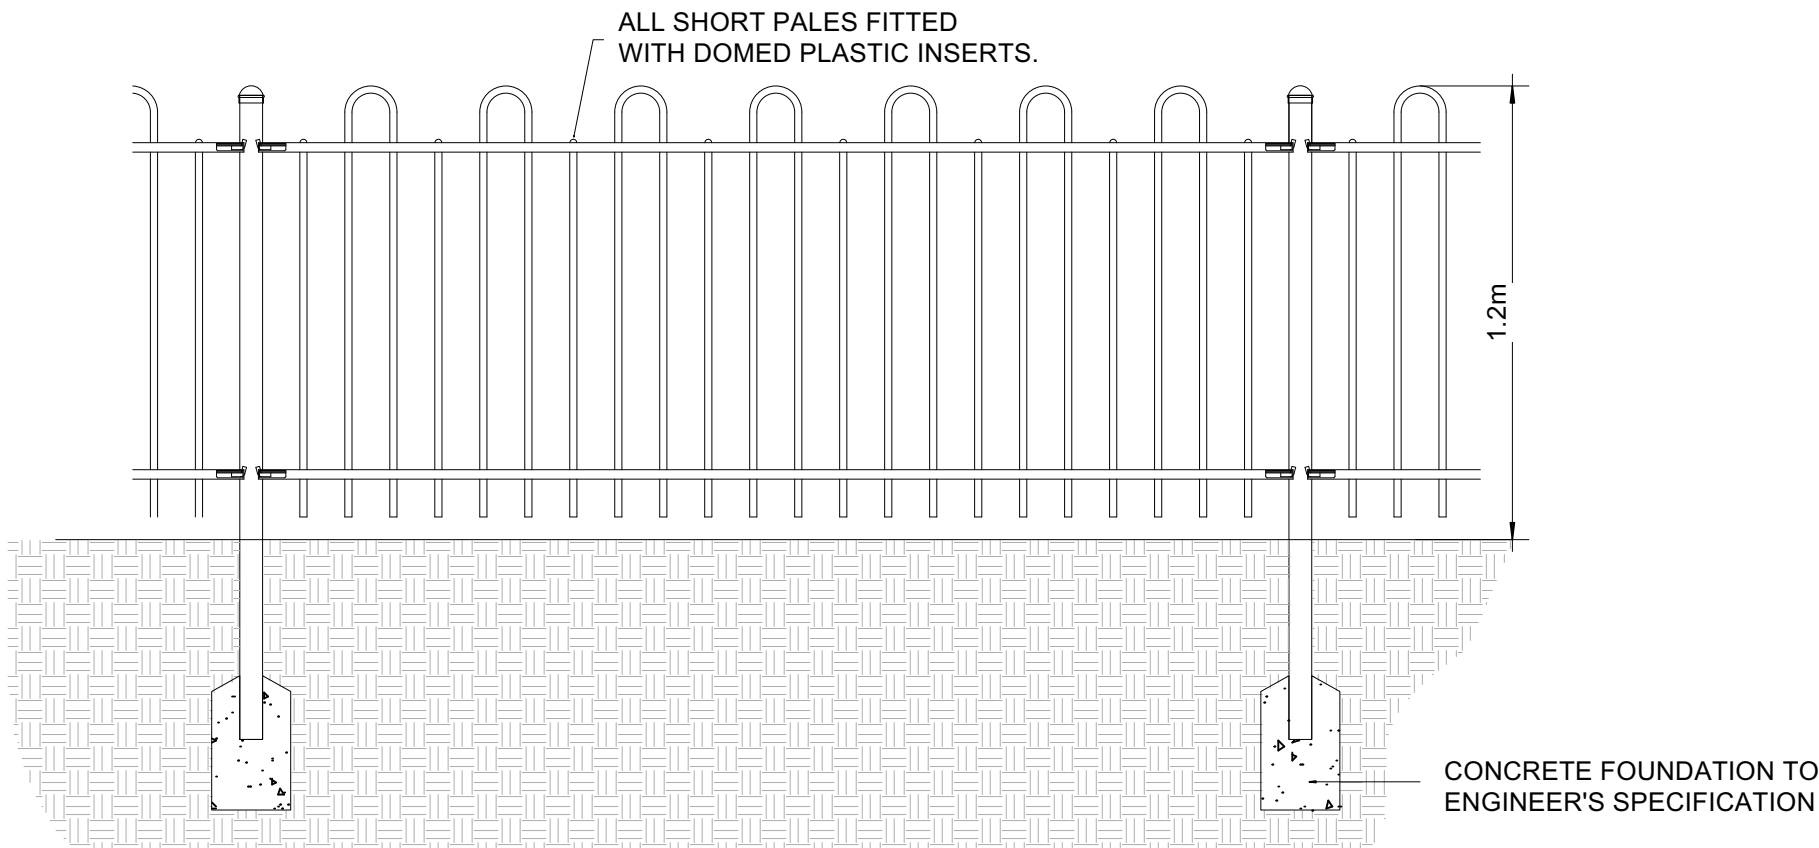

2 - TYPICAL DETAIL: ANTI NECK TRAP BOWTOP FENCING TO LEAP

NOTES

This drawing is the property of FPCR Environment and Design Ltd and is issued on the condition it is not reproduced, retained or disclosed to any unauthorised person, either wholly or in part without written consent of FPCR Environment and Design Ltd.

0.0 0.5 1.0 1.5m

-	11.11.2021	ISSUE	JES/LP
rev	date	description	dm / chkd

masterplanning
 environmental assessment
 landscape design
 urban design
 ecology
 architecture
 arboriculture

FPCR Environment and Design Ltd
 Lockington Hall
 Lockington
 Derby
 DE74 2RH

t: 01509 672772
 e: mail@fpcr.co.uk
 w: www.fpcr.co.uk

client
Hyde Housing

project
Land at Bilsham Road,
Yapton, West Sussex

drawing title
INDICATIVE FENCING DETAILS

scale
1:20 @ A3

drawn / checked
JES/LP

revision date
11 November 2021

drawing number

rev

7905-L-113

File: J:\7900\7905\LANDS\Plans\7905-L-101 [H] Landscape Proposals.vwx