




Street Scene Key

Not to scale

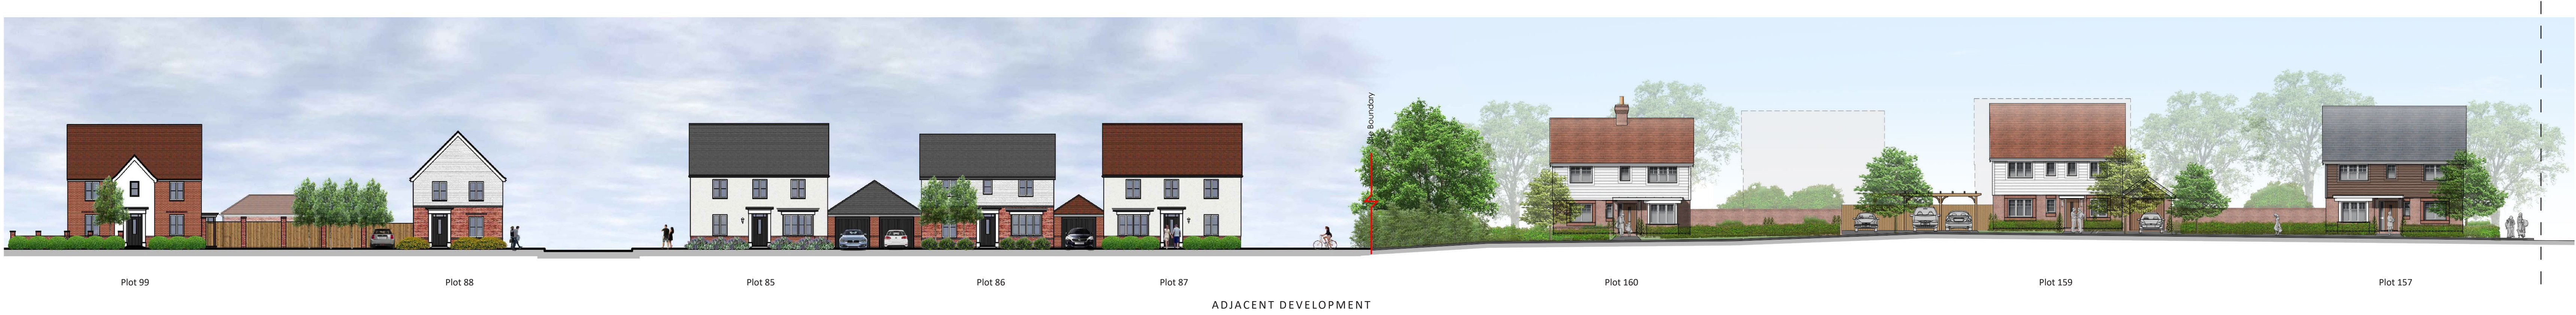

STREET SCENE G-G



STREET SCENE G-G - Continued




Coloured Street Scene GG
Land at Bilsham Road, Yapton

19284 / C210A

Scale 1:200 @ A0 December 2021

OSP Architecture, Broadmead House, Farnham Business Park, Weydon Lane, Farnham, Surrey, GU9 8DT Tel: 01252 267878 www.osparchitecture.com

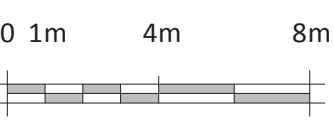

© Copyright exists on the designs and information shown on this drawing. This drawing may be scaled to the scale bar for planning application purposes only. Do not scale for any other purpose. Use figured dimensions only. Subject to site survey and all necessary consents. All dimensions to be checked by user and any discrepancies, errors or omissions to be reported to the Architect before work commences. This drawing is to be read in conjunction with all other relevant materials. OS Licence no. 100007327.

ARUN DISTRICT COUNCIL V12/2018/RES