



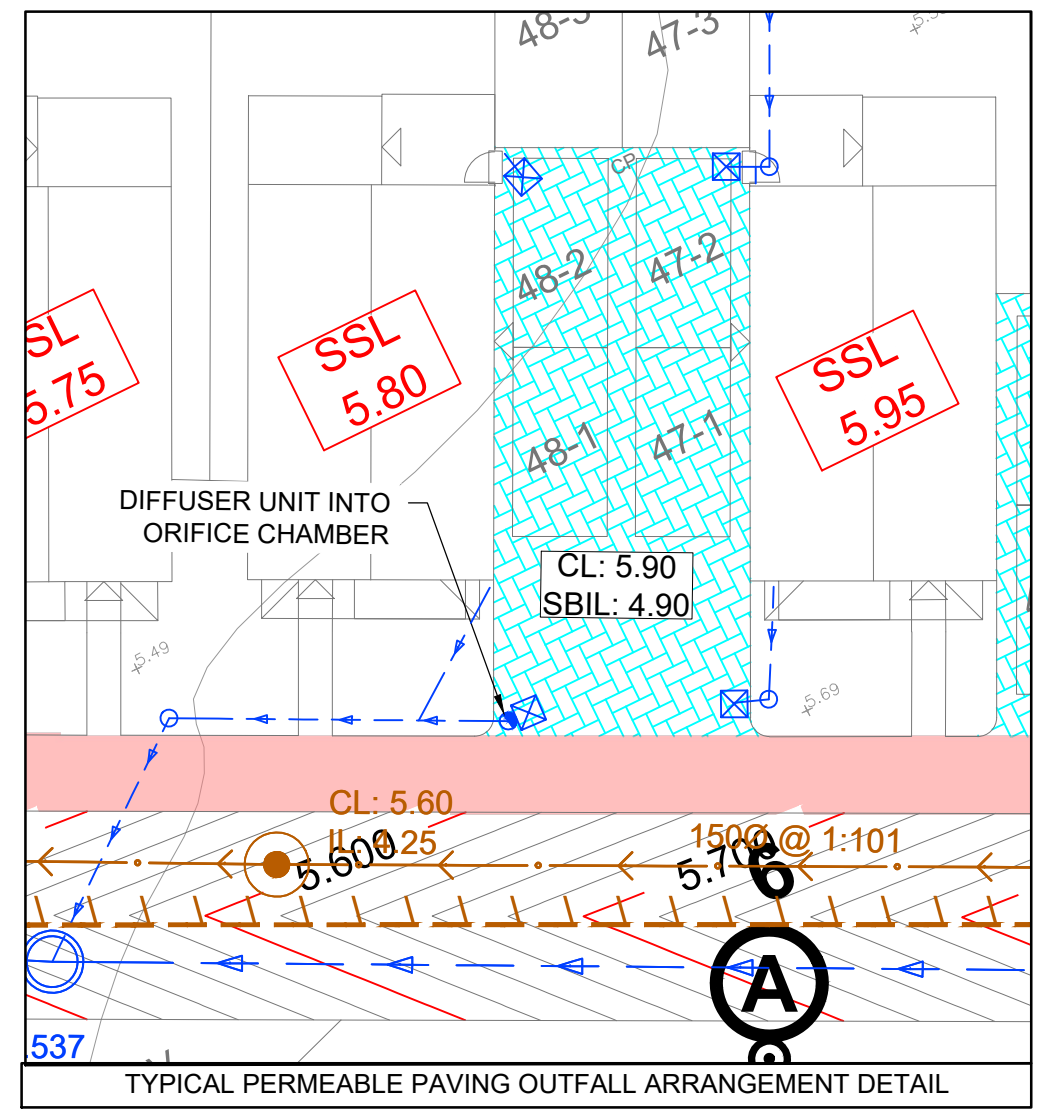

- NOTES
- DO NOT SCALE FROM THIS DRAWING. WORK FROM FIGURED DIMENSIONS ONLY.
 - ALL DIMENSIONS SHOWN ON THIS DRAWING ARE IN METRES.
 - CULVERTED DITCH LEVELS HAVE BEEN INTERPOLATED FROM SURVEY UNDERTAKEN BY LIGHTSOURCE SURVEYS LTD IN APRIL 2018.
 - PROPOSALS ARE INDICATIVE ONLY TO DEMONSTRATE DRAINAGE STRATEGY AND ARE SUBJECT TO EVOLVE THROUGH DETAILED DESIGN.
 - THE LEVELS SHOWN ON THIS DRAWING ARE PRELIMINARY AND SUBJECT TO CHANGE, EXCEPT FOR LEVELS SHOWN ON THE EDGE OF THE FLOODPLAIN. NOTE THERE COULD BE A VARIANCE OF +/- 300mm BETWEEN PRELIMINARY LEVELS AND DETAILED DESIGN LEVELS.
 - LIGHTING DESIGN WILL ALL BE 6m COLUMNS WITH PHILLIPS BGP702 MICRO LUMA LUMINAIRE, AS RECOMMENDED BY SSE.
 - WATERCOURSES WOULD BE CLEARED OF VEGETATION AND SILT AS PART OF WORKS. THESE WORKS WOULD BE COMPLETED NEAR THE BEGINNING OF CONSTRUCTION TO ENSURE THE FREE FLOW OF WATER.

- LEGEND
- SITE BOUNDARY
 - PROPOSED ROAD CONTOUR
 - PROPOSED STRUCTURAL SLAB LEVEL
 - PROPOSED FOUL SEWER & MANHOLE
 - EXISTING CULVERTED WATERCOURSE
 - PROPOSED SURFACE WATER SEWER & MANHOLE
 - VORTEX FLOW CONTROL
 - PROPOSED RISING MAIN
 - PROPOSED PERMEABLE PAVING
 - PROPOSED HEADWALL
 - INDICATIVE ATTENUATION BASIN
 - BASIN FREEBOARD
 - BASIN EARTHWORKS EXTENT
 - ROOT PROTECTION ZONE
 - SERVICE MARGIN
 - CULVERT
 - PROPOSED STREET LIGHTING COLUMN, REFER TO NOTE 6.
 - GROUNDWATER LEVELS AT CORRESPONDING BOREHOLE
 - 3m BUFFER AROUND BASINS
 - WATERCOURSE EASEMENT

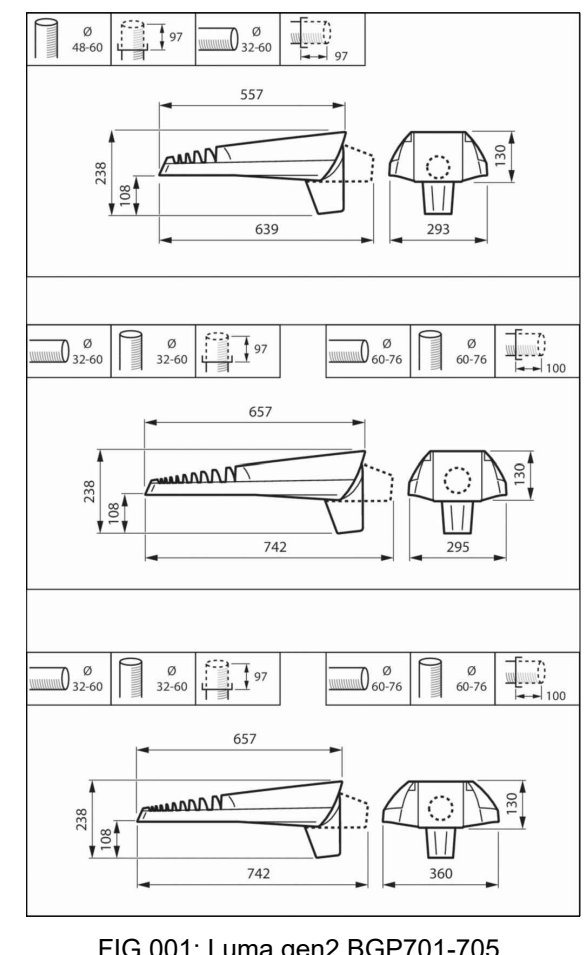

DRAFT

FOR INFORMATION ONLY - NOT FOR CONSTRUCTION

S	UPDATED TO SUIT NEW SITE LAYOUT	HM	NA	GG	20.03.22
R	UPDATED TO SUIT NEW SITE LAYOUT	NA	NA	GG	20.03.22
Q	UPDATED TO SUIT NEW SITE LAYOUT	LS	NA	GG	20.12.21
P	UPDATED TO SUIT CLIENT COMMENTS	HM	NA	GG	20.10.21
N	UPDATED TO SUIT NEW SITE LAYOUT	LS	NA	GG	27.08.21
M	UPDATED DRAINAGE STRATEGY	HM	NA	GG	30.04.21
L	UPDATED TO SUIT NEW SITE LAYOUT	HM	NA	GG	22.03.21
K	UPDATED DRAINAGE STRATEGY	HM	NA	GG	09.03.21
J	ADDED STREET LIGHTING DETAILS	HM	NA	GG	25.01.21
H	UPDATED TO SUIT NEW SITE LAYOUT	MS	NA	GG	12.11.20
G	UPDATED TO CLIENT COMMENTS	LS	RM	GG	23.10.20
F	UPDATED TO SUIT NEW SITE LAYOUT	LS	NA	GG	16.10.20
E	UPDATED TO CLIENT COMMENTS	JA	NA	GG	07.10.20
D	FFL'S UPDATED	JA	NA	GG	24.09.20
C	NOTE 5 ADDED TO DRAWING	THAM	GG	15.09.20	
B	UPDATED TO SUIT NEW SITE LAYOUT	KR	AM	GG	03.09.20
A	UPDATED TO CLIENT COMMENTS	NA	GG	GG	30.06.20
Rev	Amendments	DN	CNA	AG	06.06.20



BILSHAM ROAD, YAPTON			
Drawing Title: PRELIMINARY ENGINEERING LAYOUT. SHEET 2 OF 2			
Client: BILSHAM ROAD DEVELOPMENT LLP			
Scale: 1:500 @A0	Date: FEB 20	Designed: NA	
Drawn: LS	Checked: JH	Approved: GG	
Job No: 19-326	Drawing No: 19-326/010	Rev: S	

REPRODUCED FROM ORDNANCE SURVEY (S) BY THE PERMISSION OF THE CONTROLLER OF HER MAJESTY'S STATIONERY OFFICE. © CROWN COPYRIGHT. ALL RIGHTS RESERVED. LICENCE NUMBER 100045822.