


Note:
Exact locations of rails, fittings to be
agreed with customer

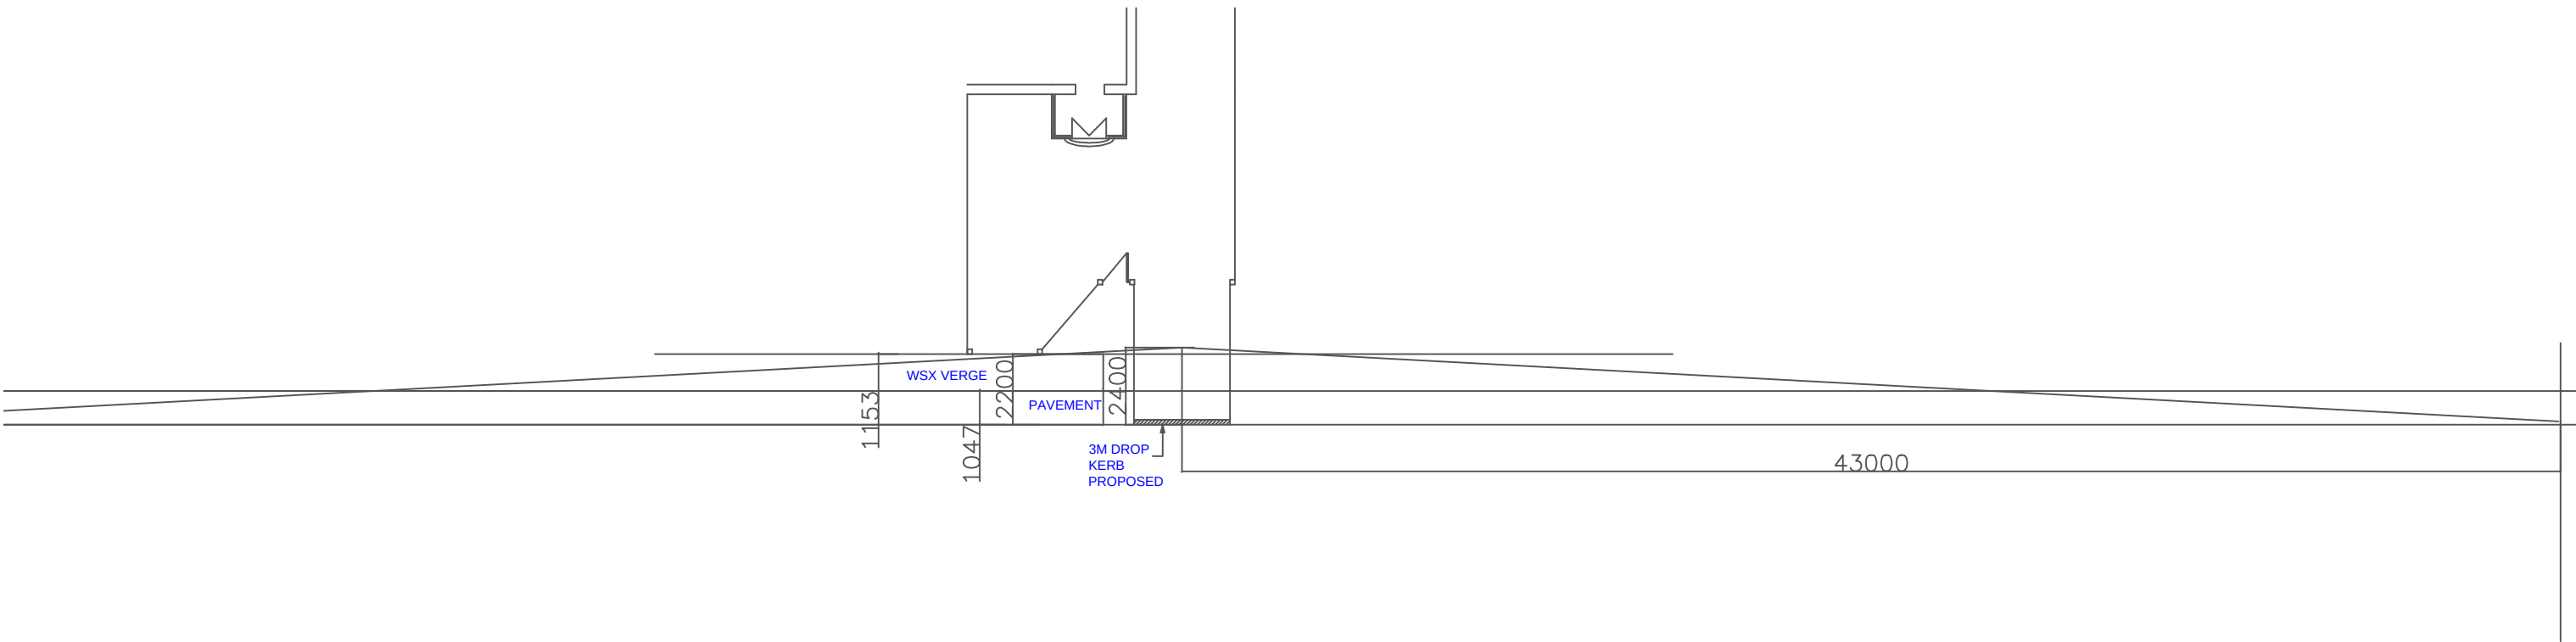

43M SPLAY



Tel: 01903 741559 email jon@jburley.co.uk

CLIENT
Mrs Patricia Cavozi
16 East Bank
North End Road
Yapton BN18 0DJ

PROJECT
Drop Kerb

TITLE
Splay

SCALE 1:200

DRAWN - JHB

DWG. NO. JHB/327/307

REVISION O 24.03.20