



9/12/11/clp.

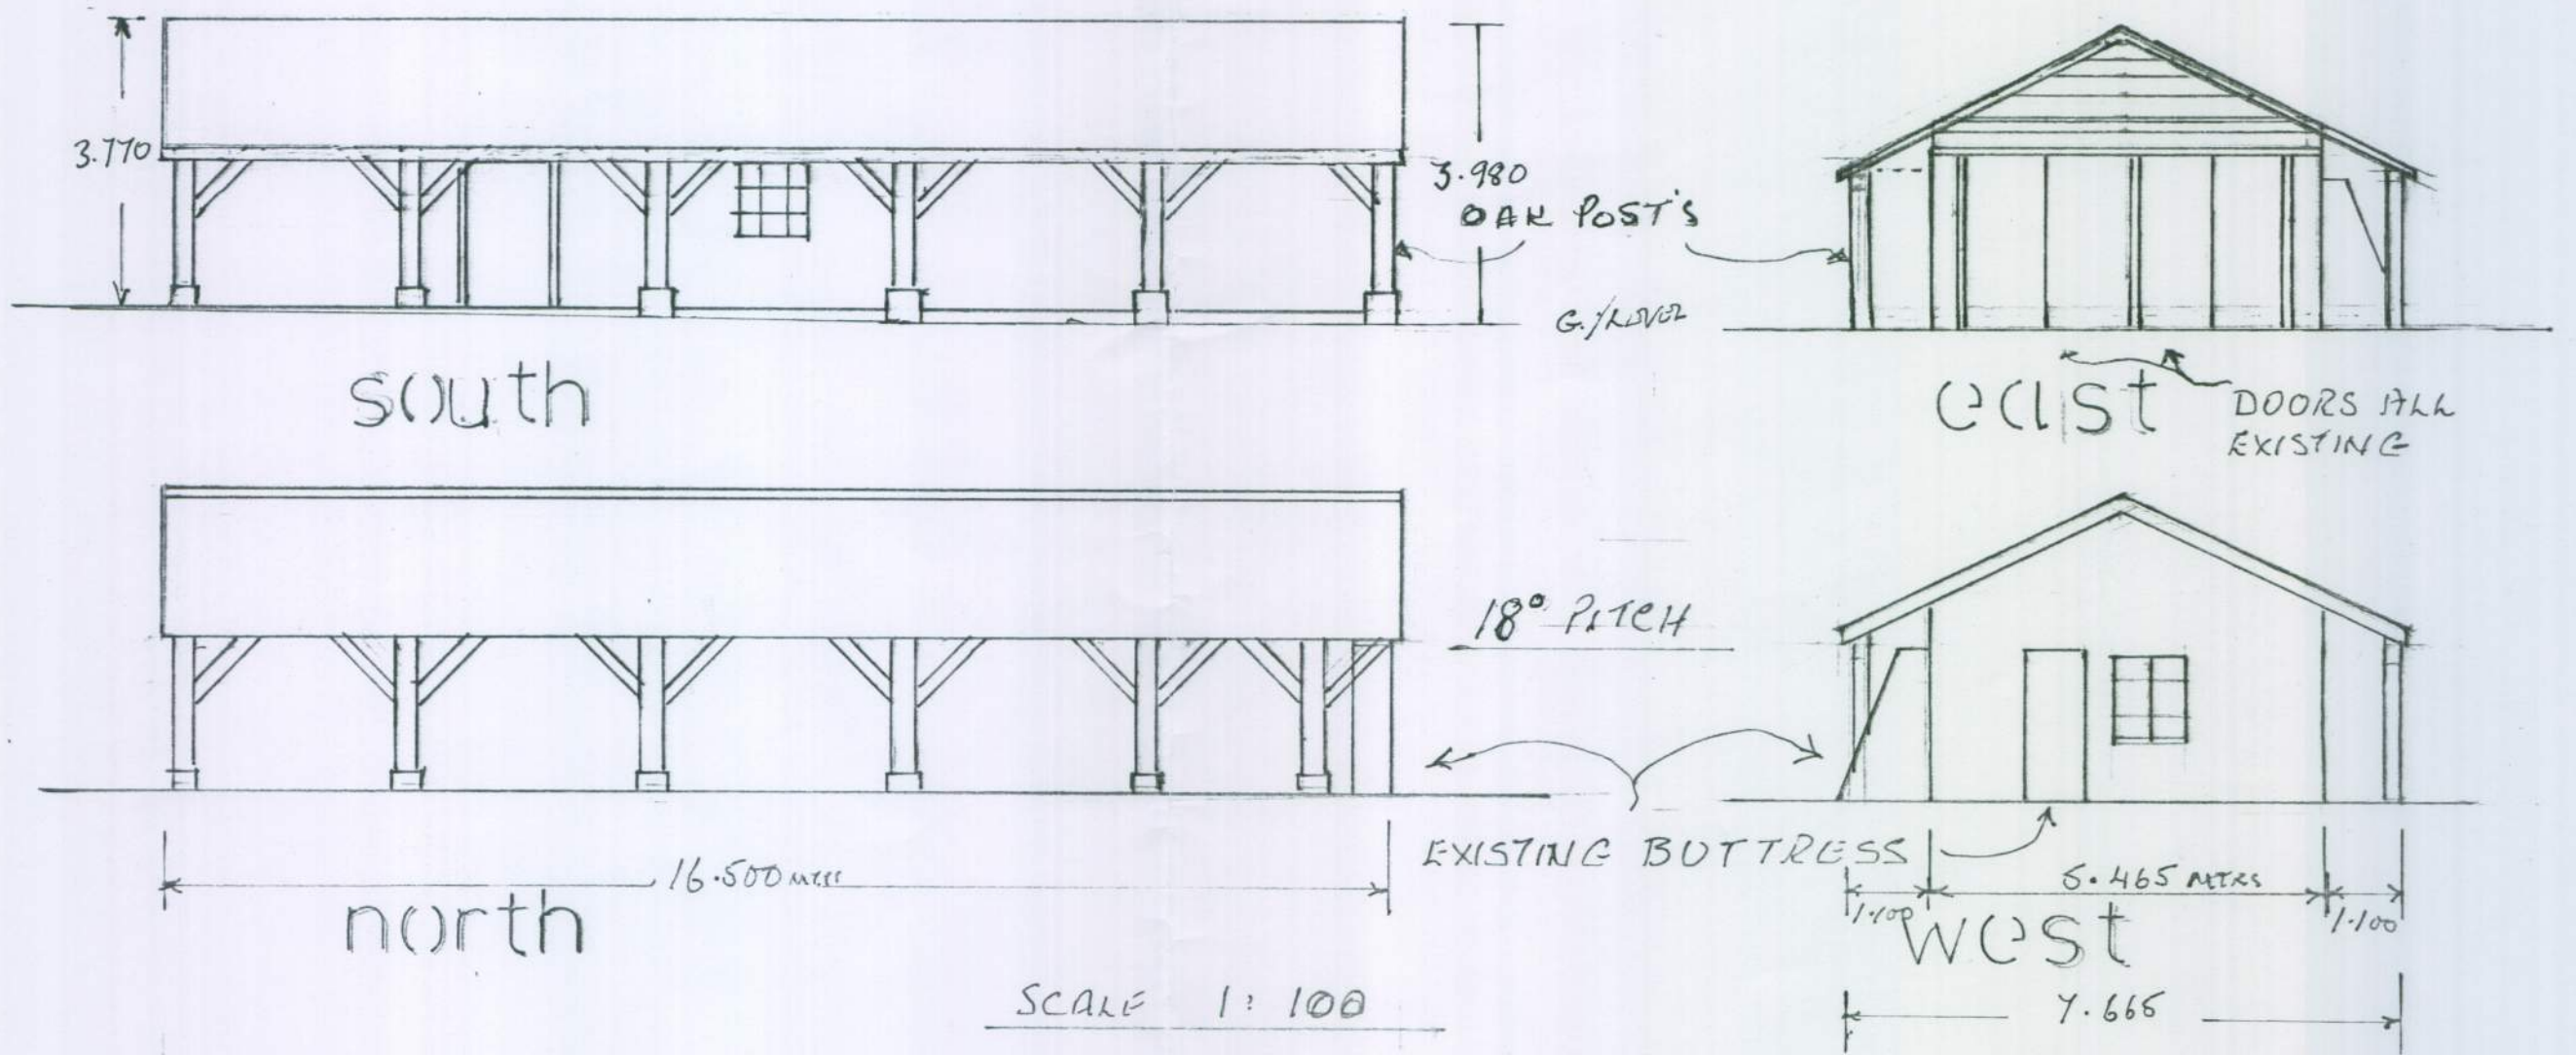

REPLACE DILAPIDATED
GALVANISED STEEL MOND PITCHED
ROOF WITH POWDER COATED
STEEL PITCHED ROOF
IN REPRODUCTION TILE FORM
INCREASE RAFTER LENGTH
TO PROVIDE 1.1M OPEN OUTSPAN
SUPPORTED ON OAK POSTS
WITH OAK BRACES ON
BRICK PIERS

ALL EXISTING BRICK AND FLINT WALLS OF OUT BUILDING
TO BE RETAINED. WITHOUT ANY STRUCTURAL LOAD FROM
NEW ROOF BEING IMPOSED.

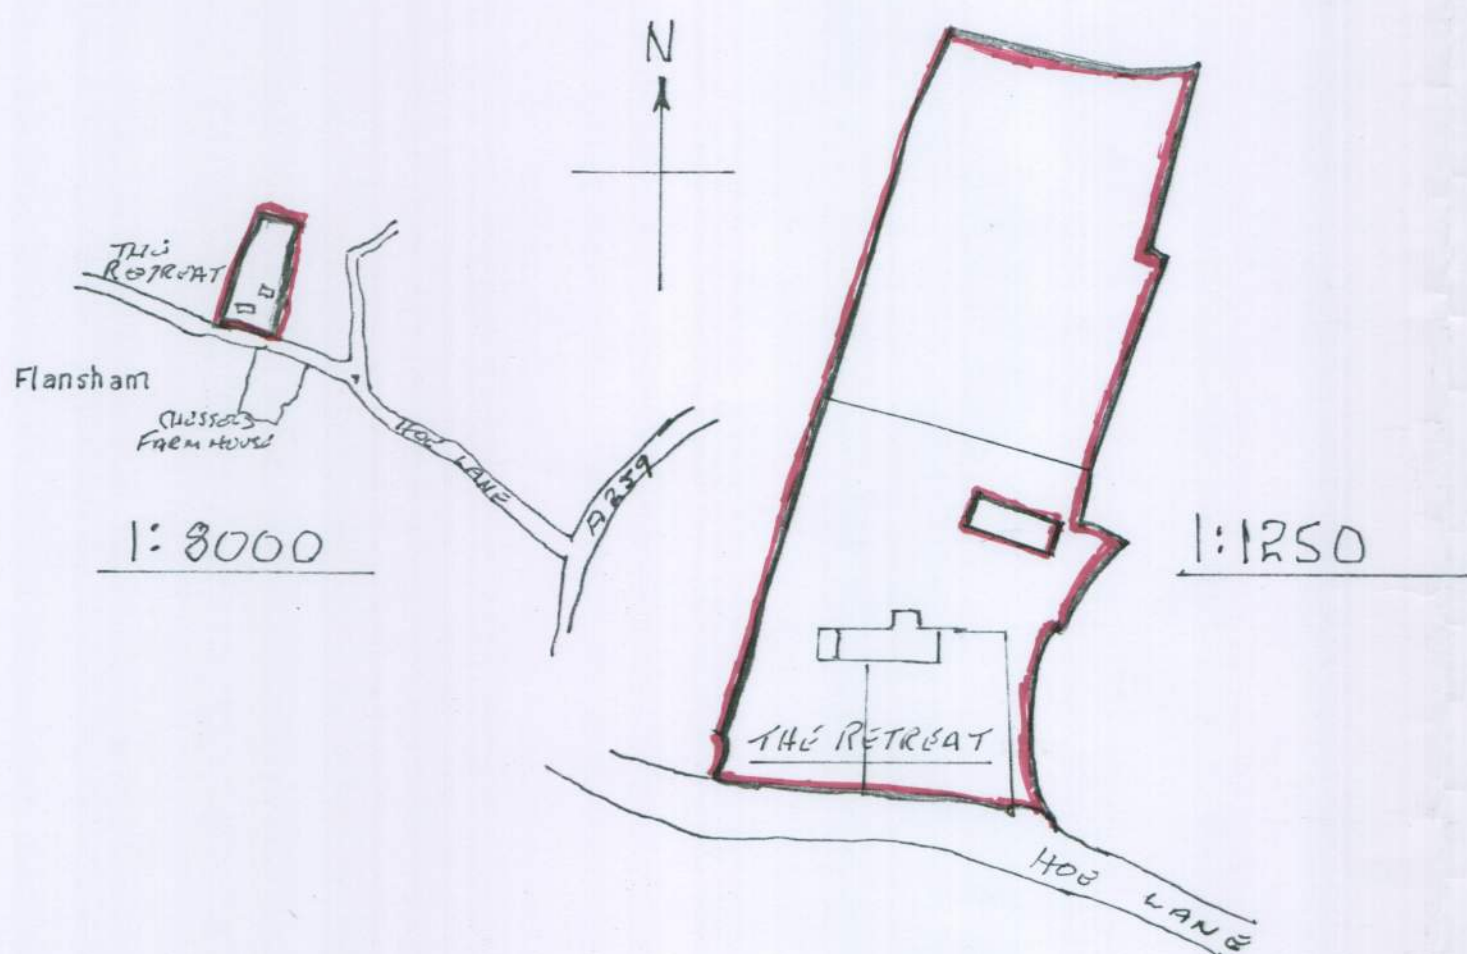

REPLACE DILAPIDATED OUT BUILDING ROOF
FOR MRS A. FOULKES
THE RETREAT
HOE LANE
FLANSHAM
PO228NT

2ND MARCH 2011

TR & ASSOCIATES
8 WICK CLOSE
FELPHAM
PO228QE
01243 582997